
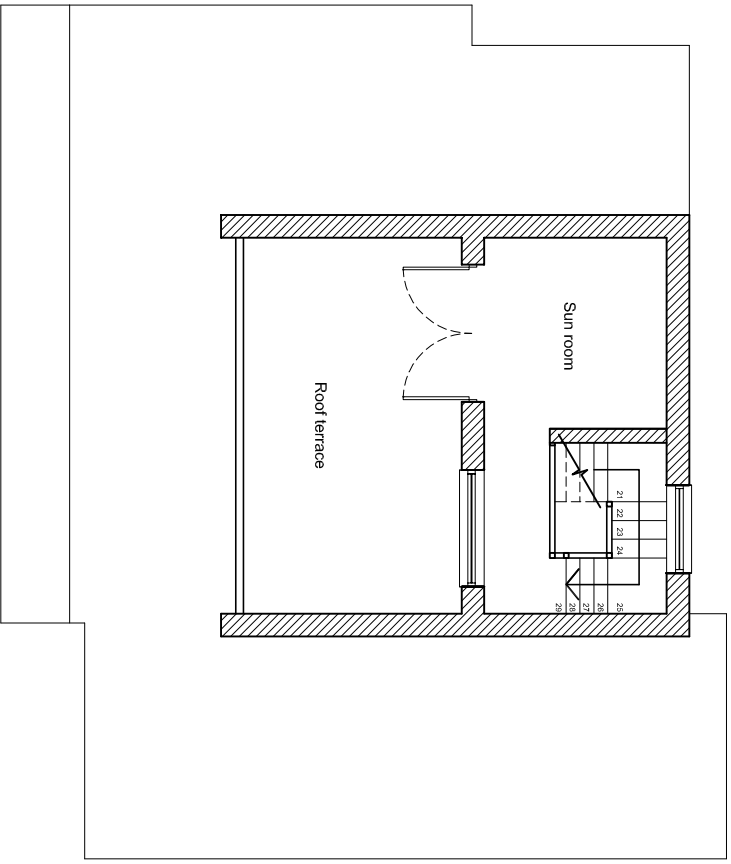


NOTES



Dimensions to be checked on site before commencing work. Any discrepancies shall be reported to the architect immediately.

Do not scale from these drawings except for planning purposes. Use figured dimensions only.

Where applicable this drawing is to be read in conjunction with other consultants' drawings.

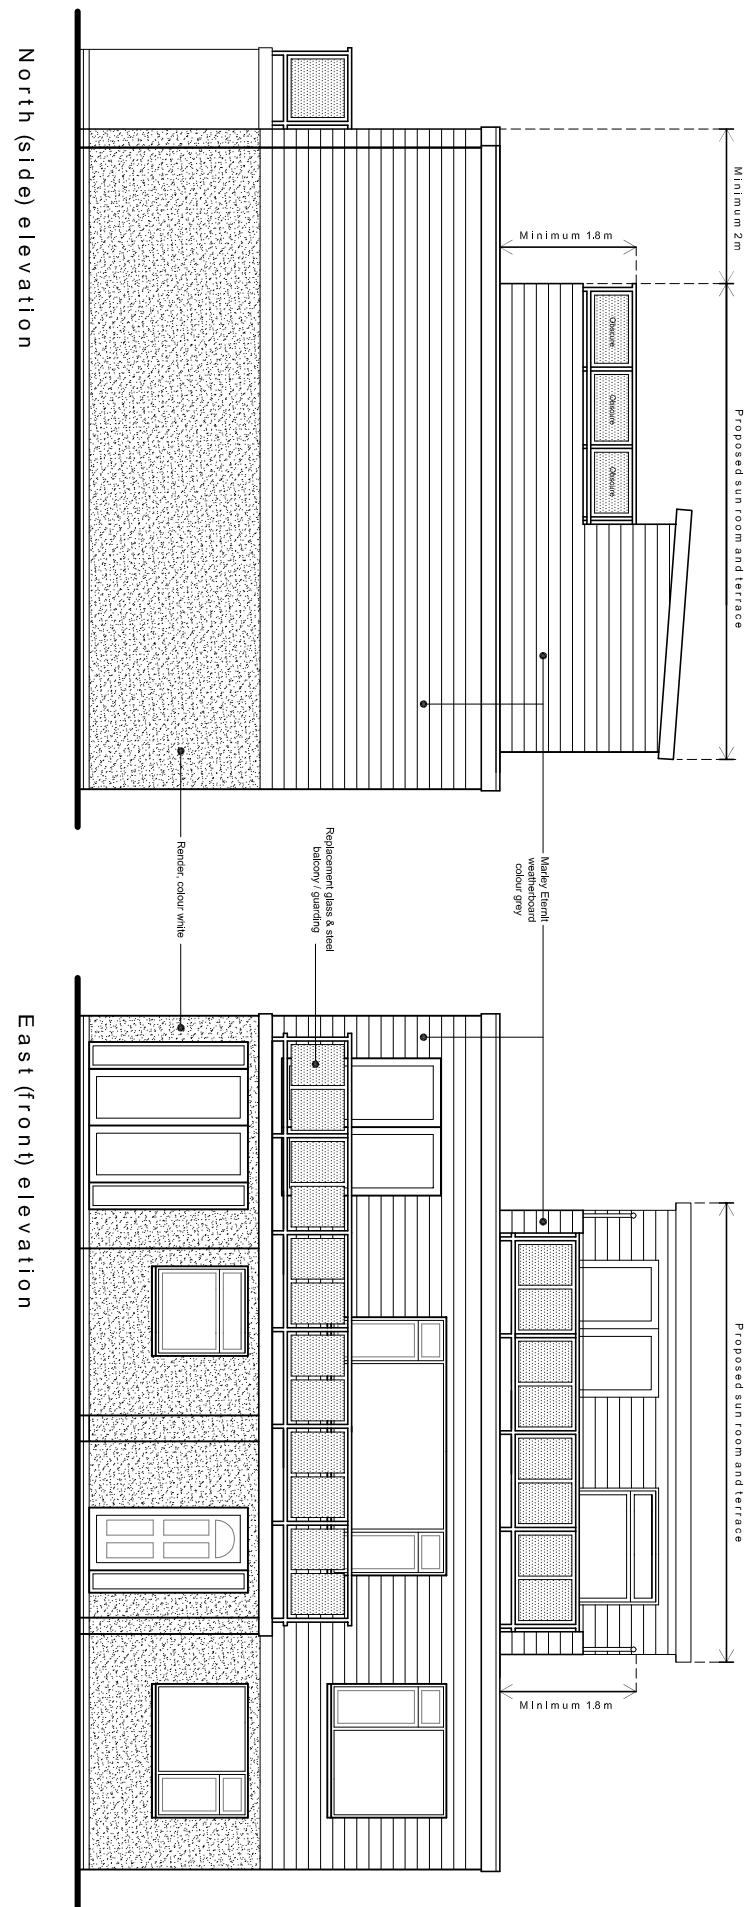


Second floor / roof plan

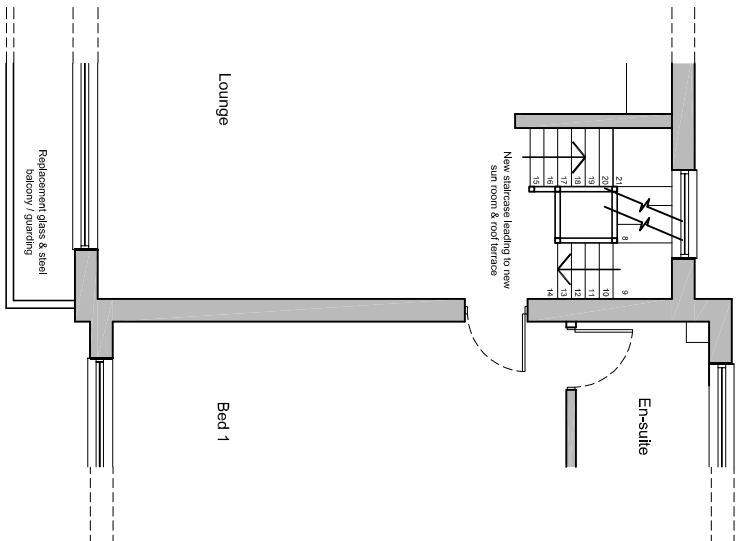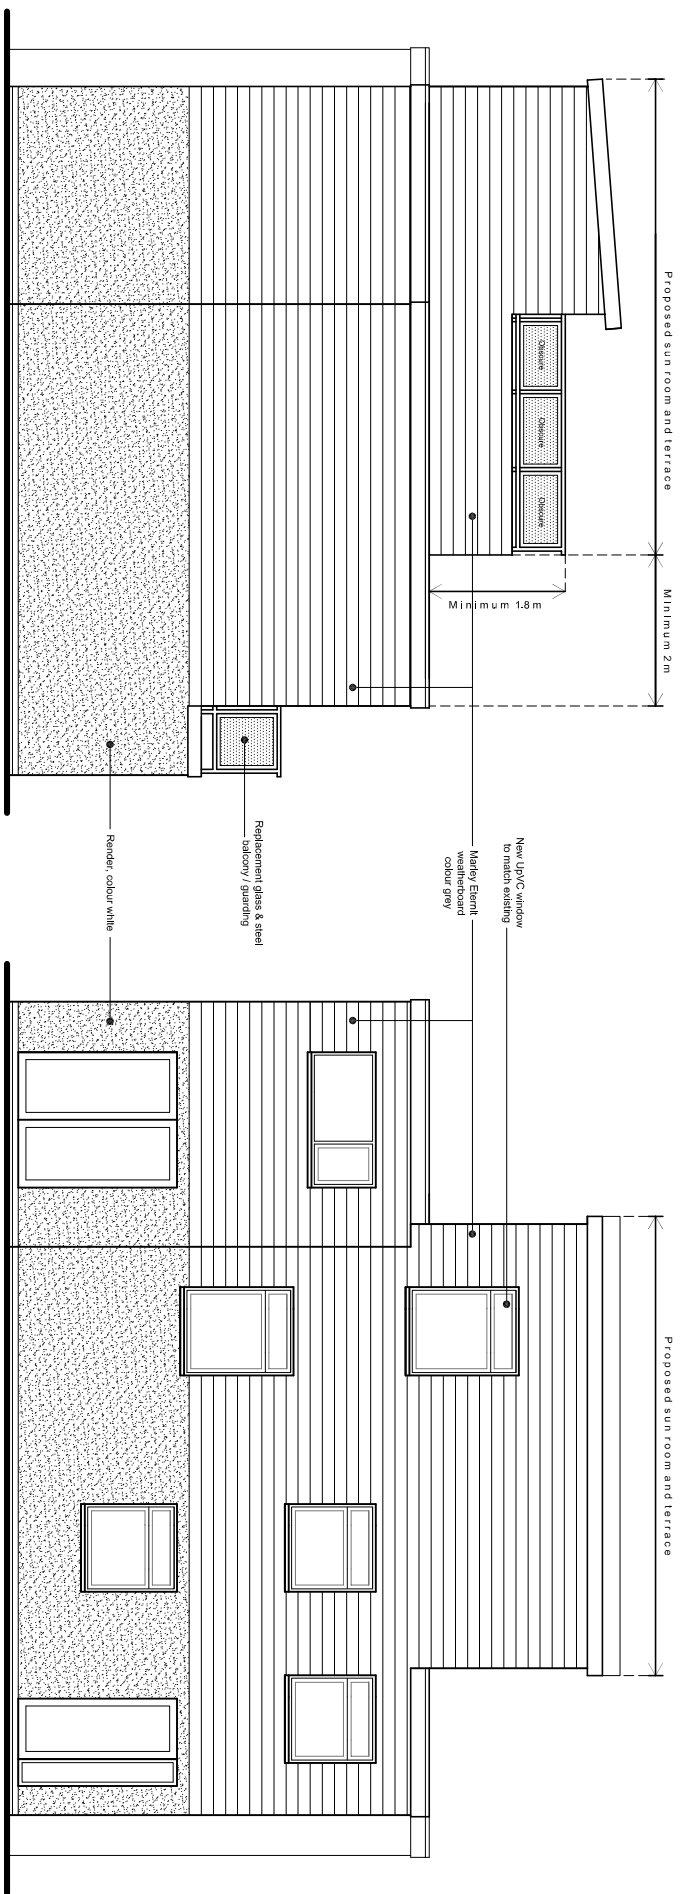

Part first floor plan

rev:	note:	date:
A	Roof terrace reduced by 2m and screen added to height of 1.8m	24.03.16

JIMMY BESSANT ARCHITECTURE
TEL: 01243 373620 M: 07769904282
E: jimmy@jb-architecture.co.uk
Web: www.jb-architecture.co.uk

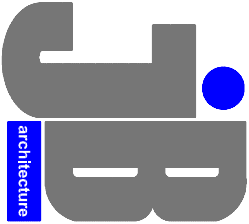

Project
PROPOSED ROOF TERRACE
27 SANDY BEACH ESTATE
HAYLING ISLAND
PO11 9RG

PROPOSED FLOOR PLANS & ELEVATIONS

Date	Drawn	Scale	Checked
FEB 2016	JB	1:100 @ A3	-

Job Number	Drawing Number	Revision
PL 84.16	-03	A