


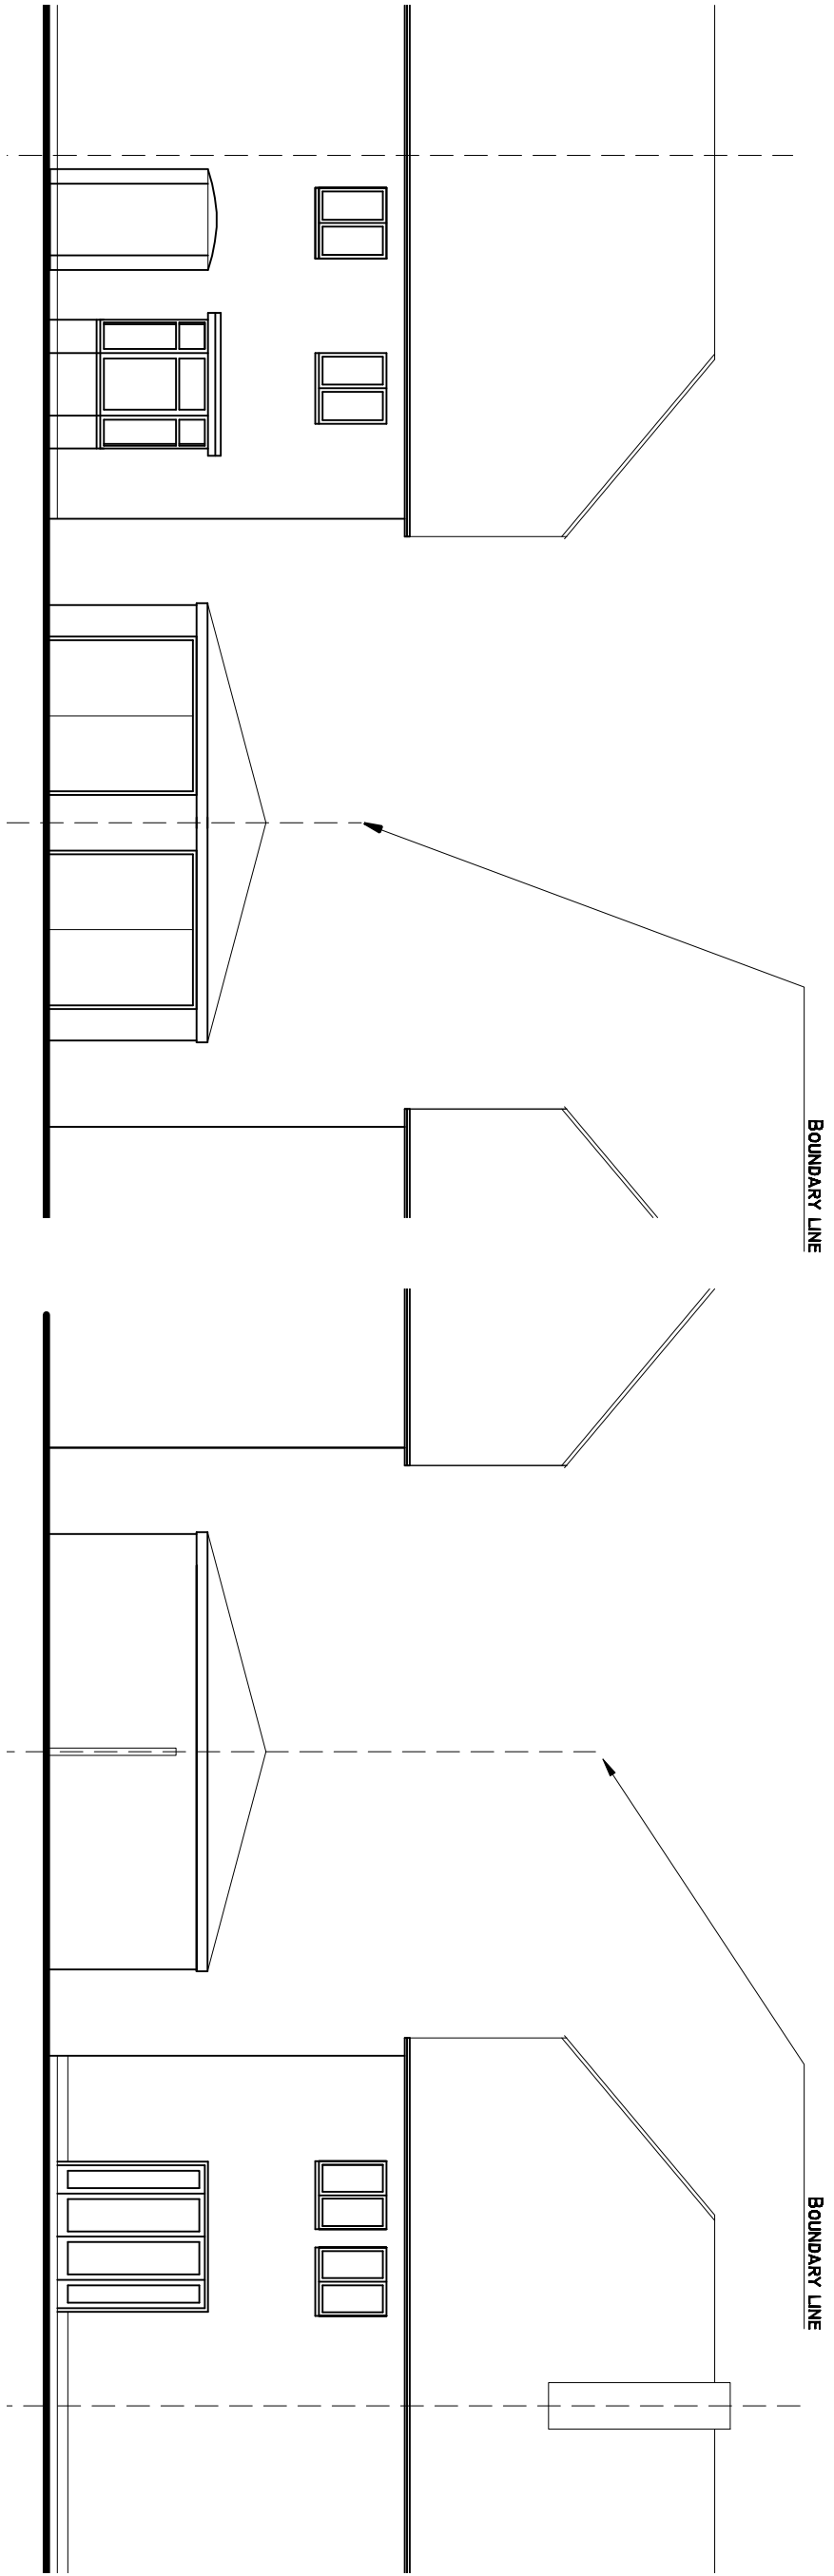


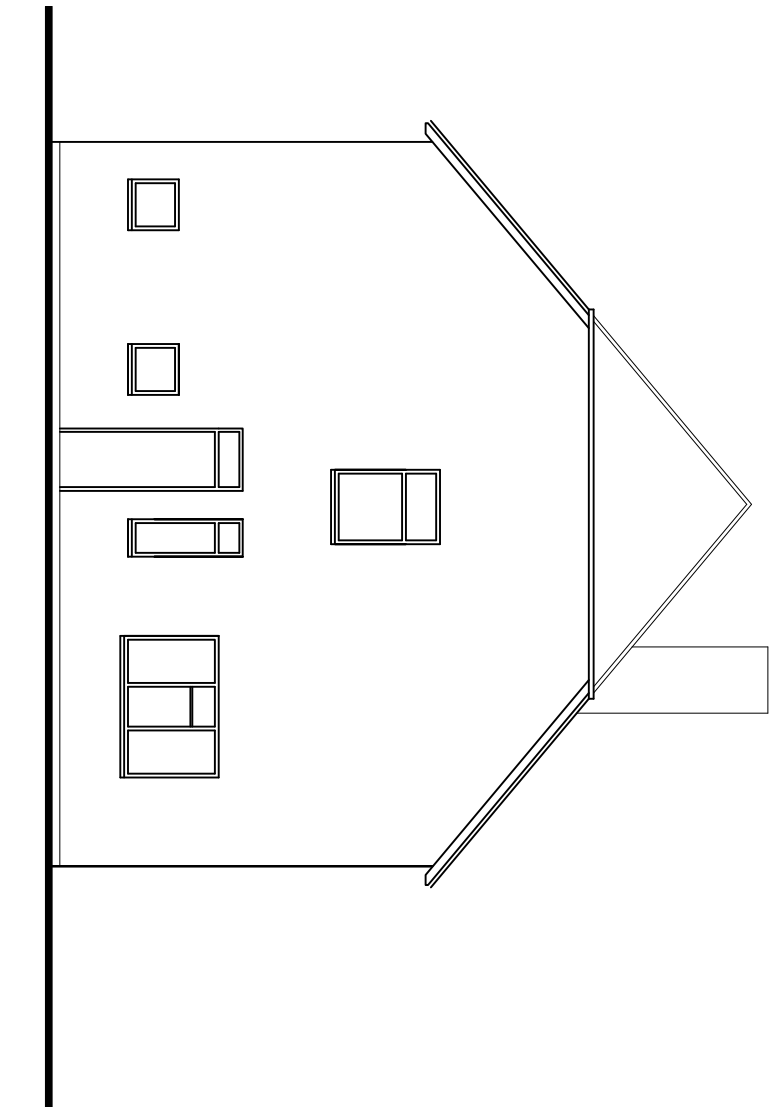

EXISTING FRONT WEST ELEVATION SCALE 1:100

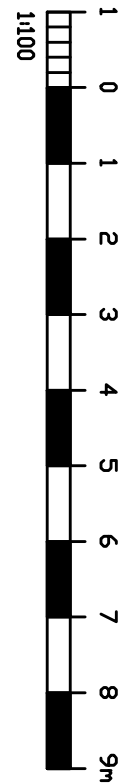


EXISTING SIDE SOUTH ELEVATION SCALE 1:100


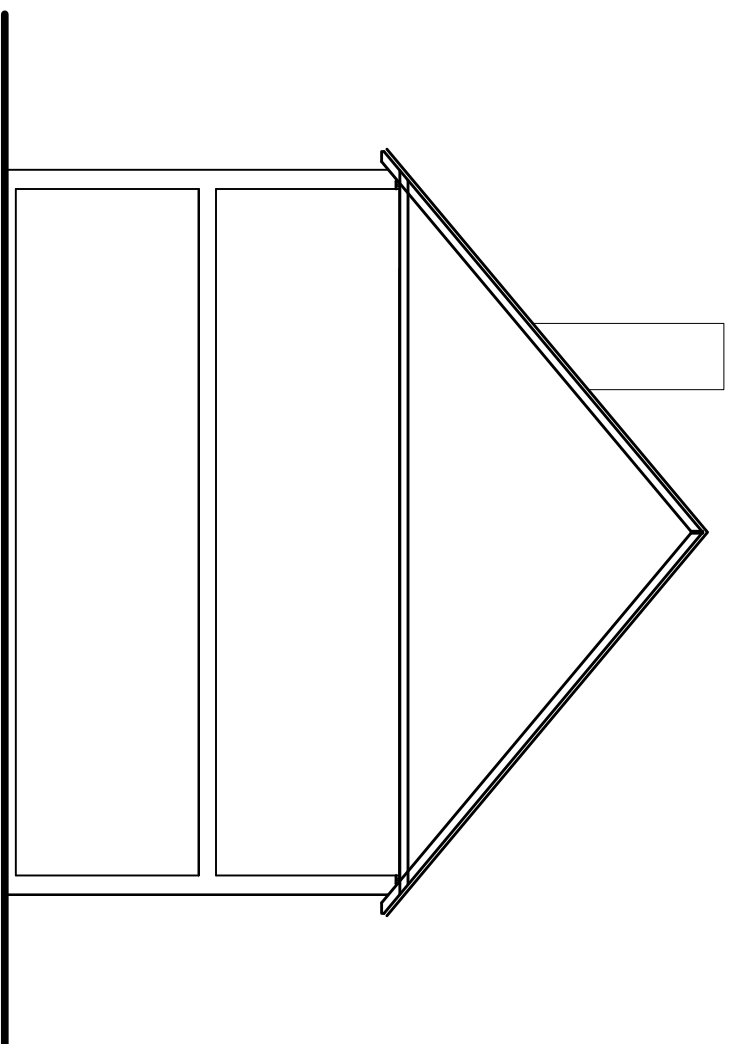


EXISTING SIDE NORTH ELEVATION SCALE 1:100


1

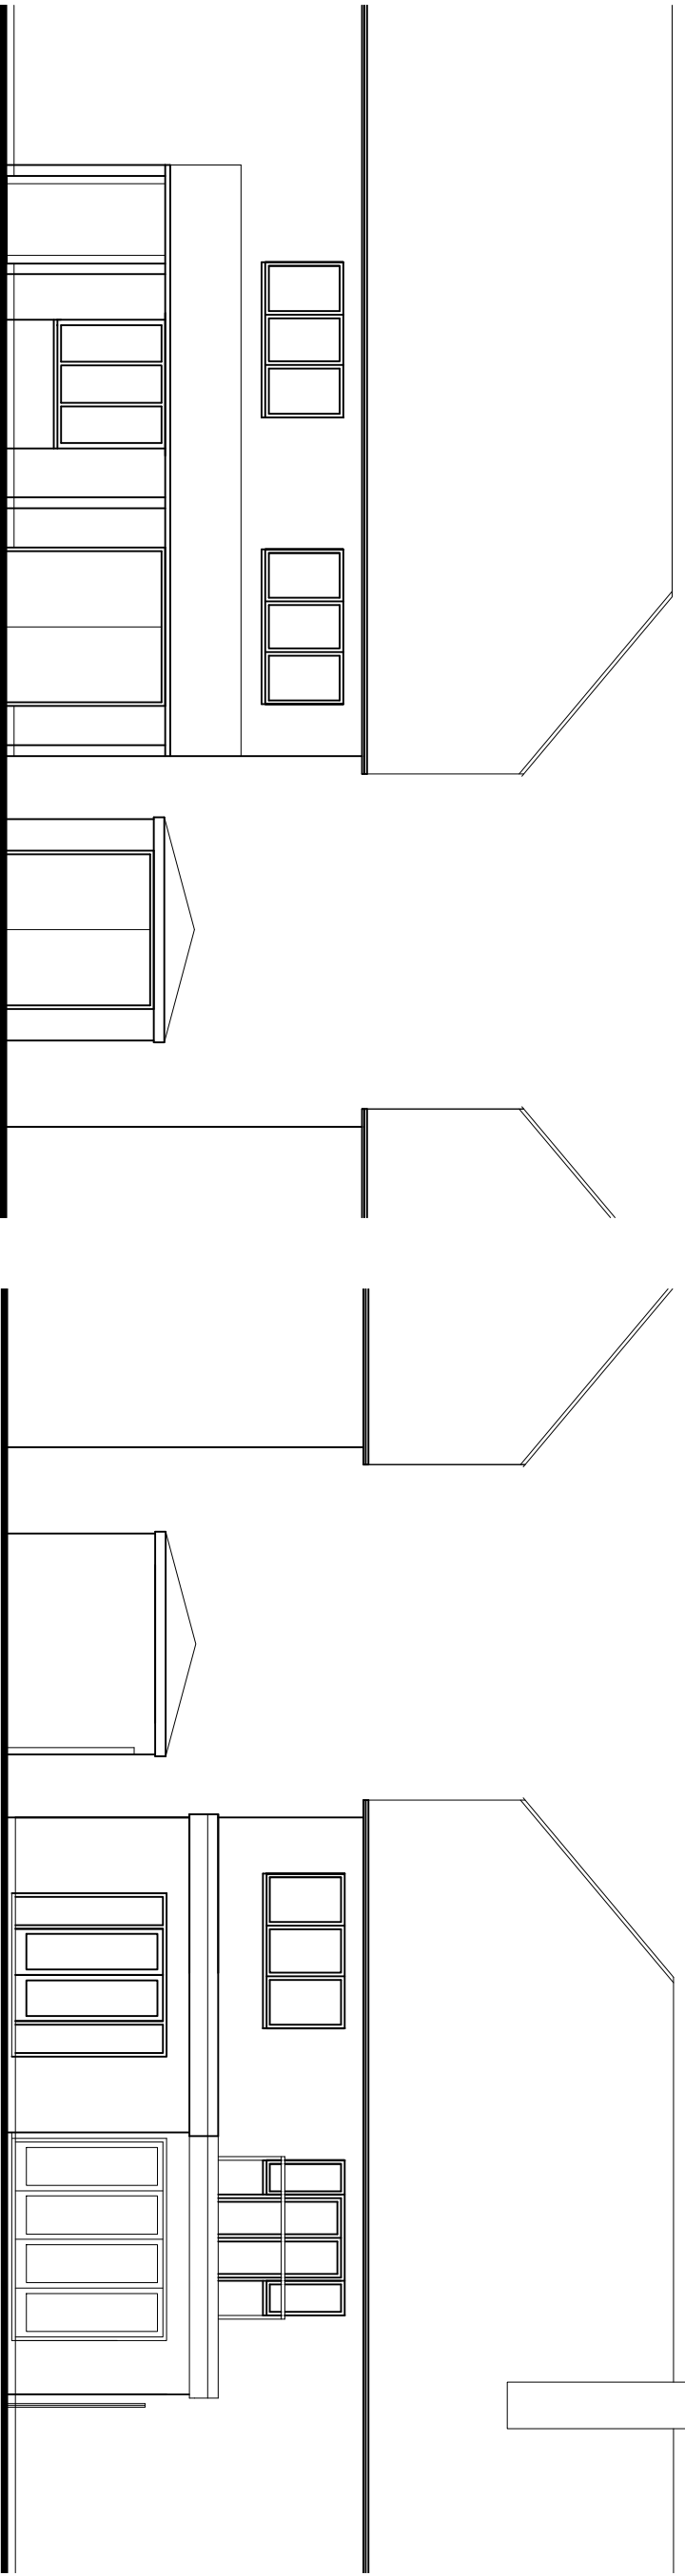

PROPOSED FRONT WEST ELEVATION SCALE 1:100

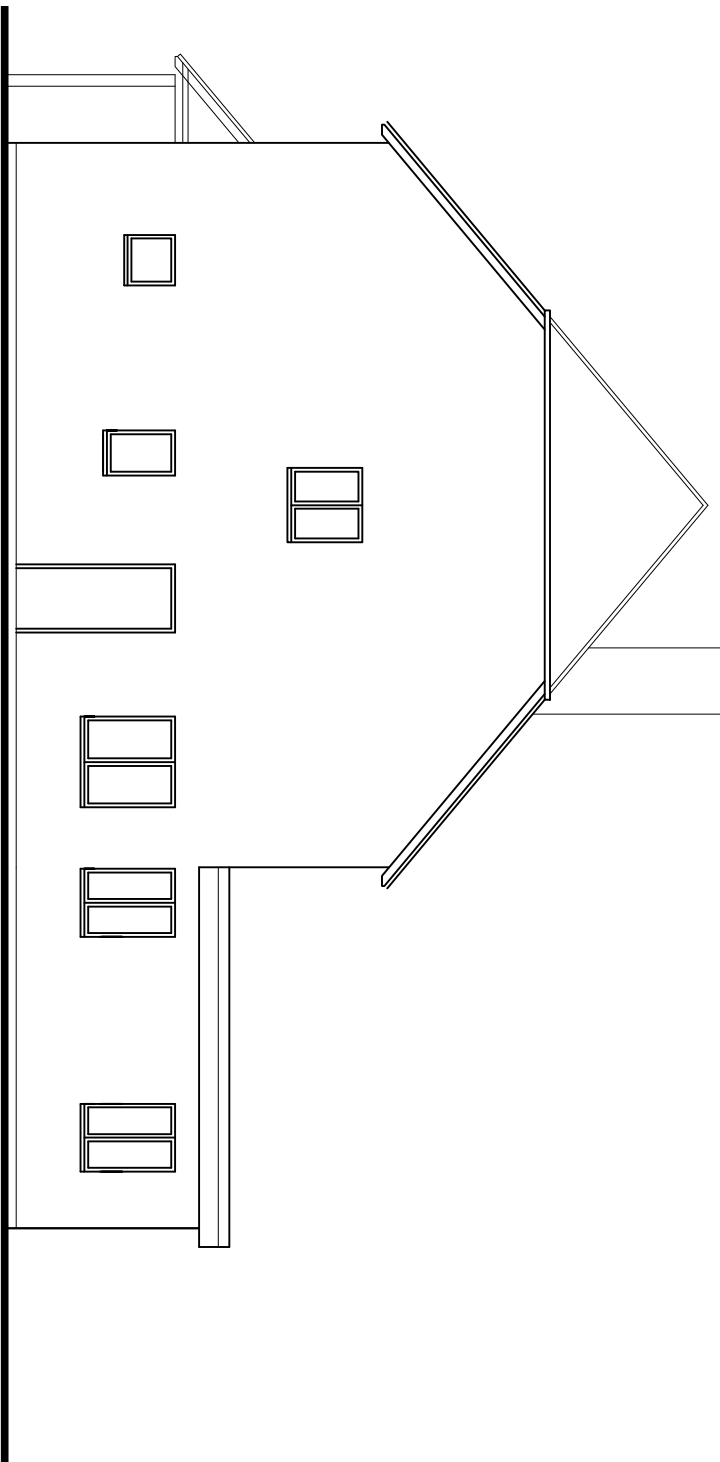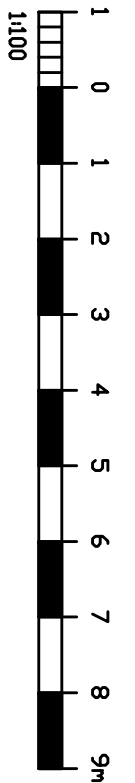

PROPOSED SIDE SOUTH ELEVATION SCALE 1:100

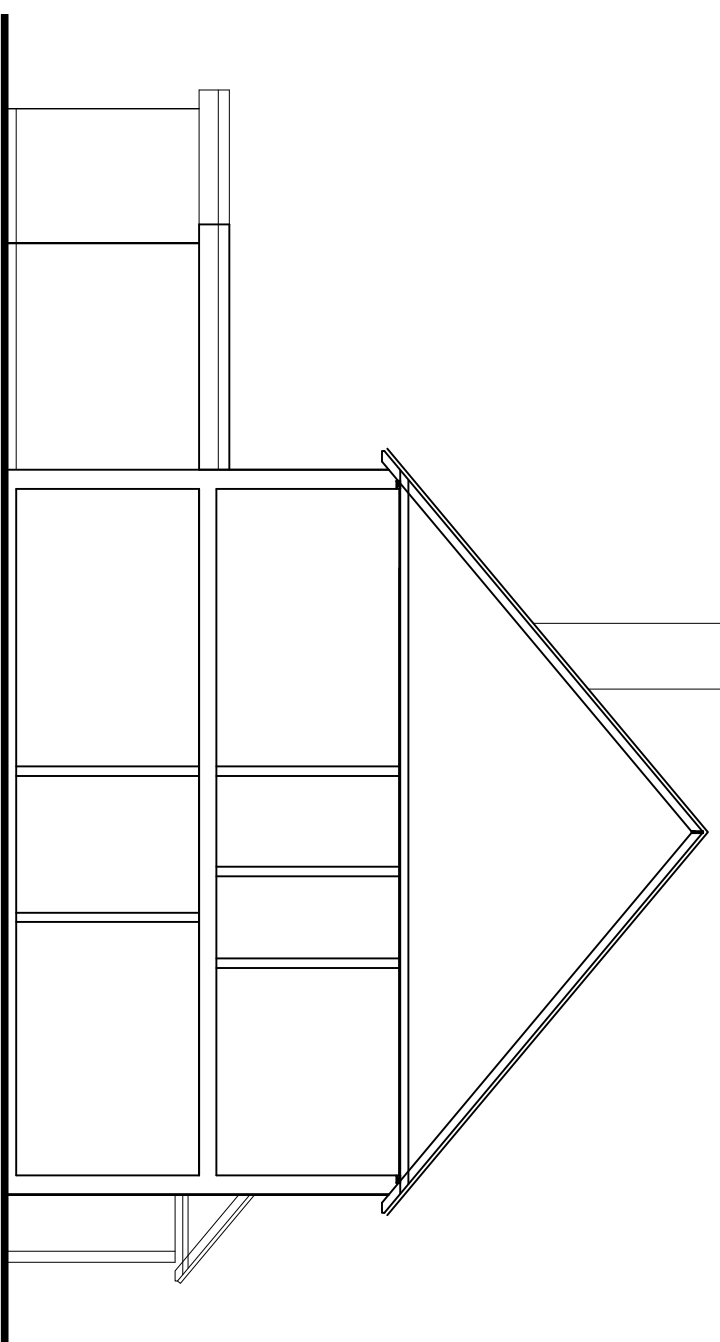

PROPOSED SIDE NORTH ELEVATION SCALE 1:100

02	Planning	14.06.16
----	----------	----------



Pope Stevens Architecture Ltd.
Crossways | 2 Beach Avenue
Chichester | West Sussex | PO19 3DR
Telephone: 01243 782 796
Email: pope.stevens@btinternet.com



Project
11 Kings Street
Emsworth

Drawing
Extensions and alterations
Existing & Proposed Elevations

Date	Drawn by	Scale
April 2016	CDP	as shown
Revision No.	Revision	
DPA-02	02	