



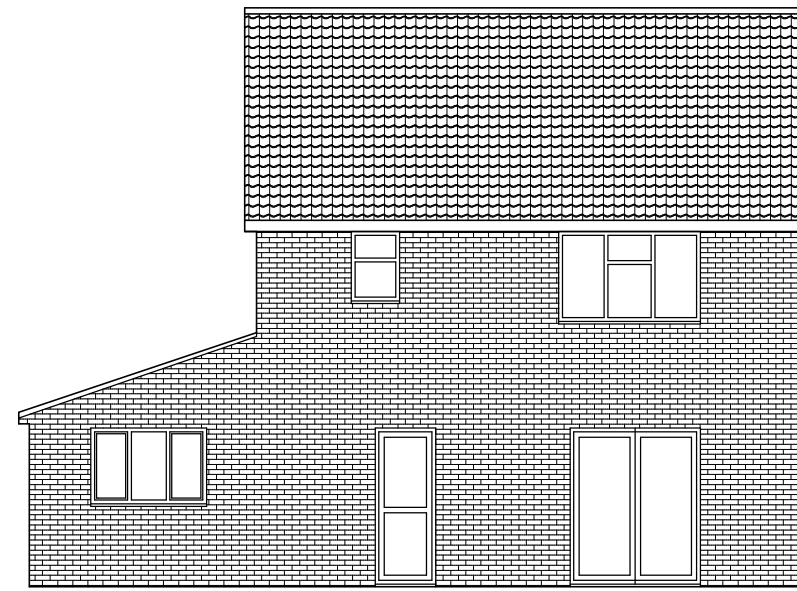


Existing West Elevation



Existing East Elevation

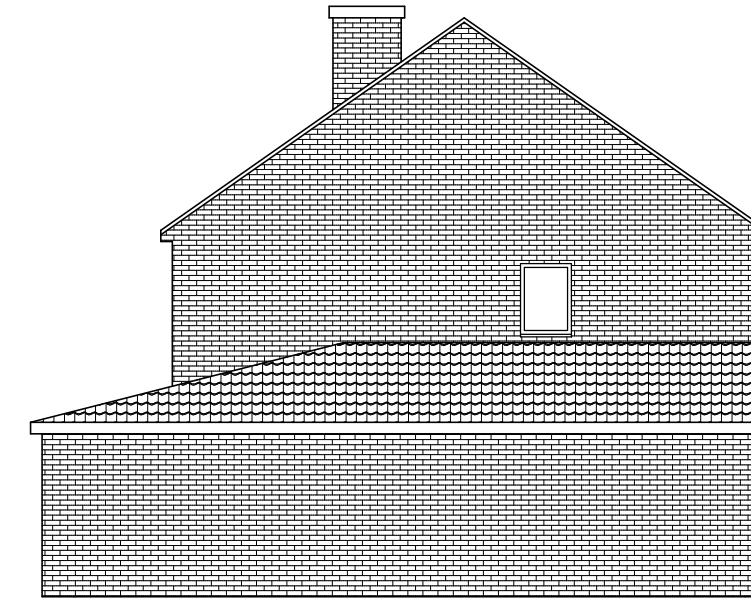


Existing North Elevation

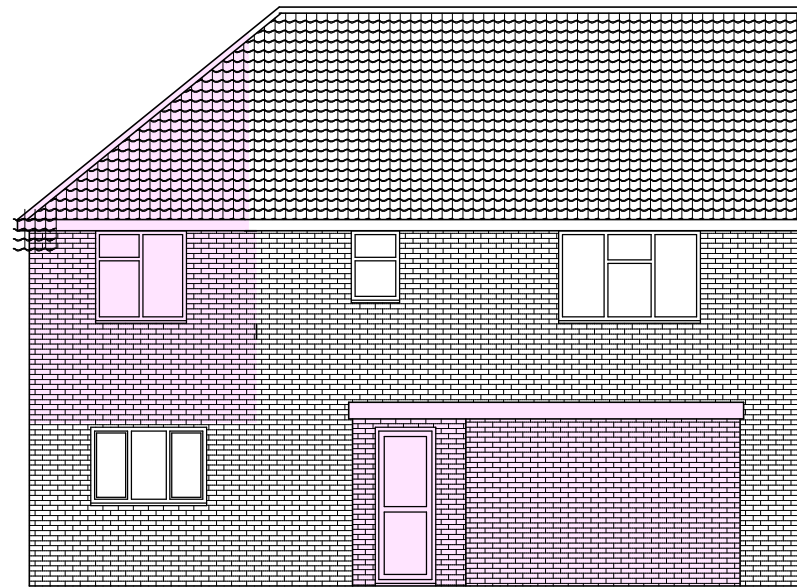


Proposed West Elevation




Proposed East Elevation

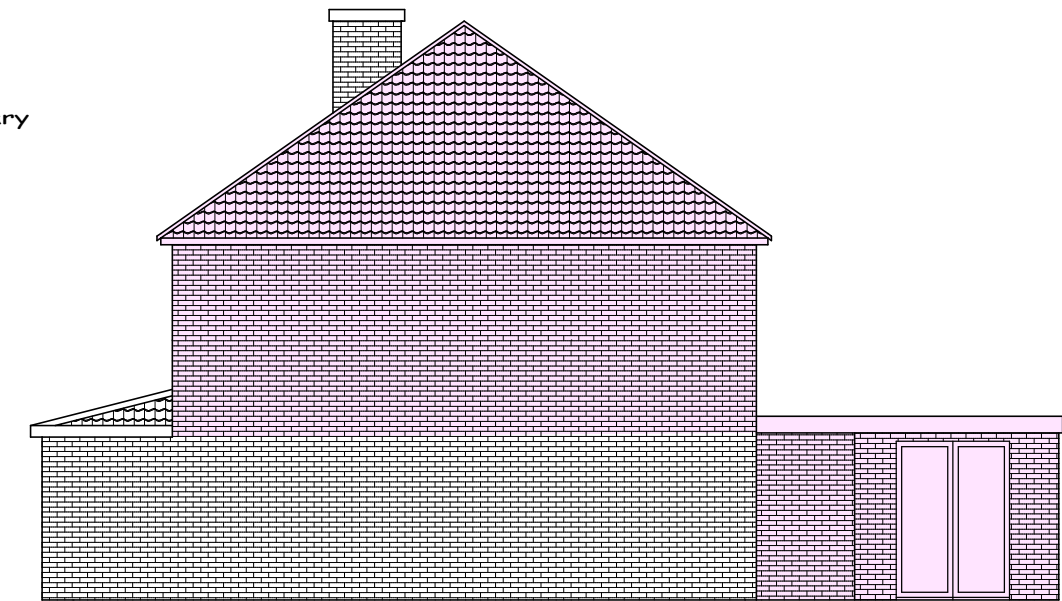


Proposed North Elevation

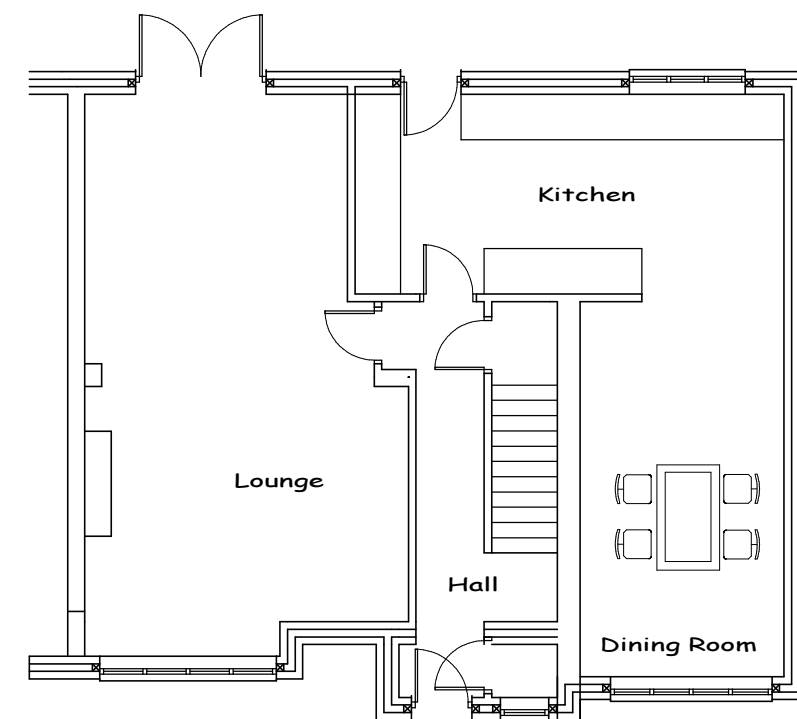


Existing Ground Floor

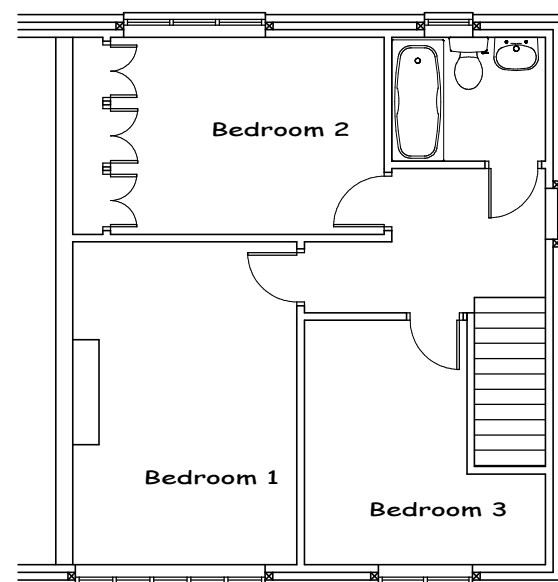

Existing First Floor

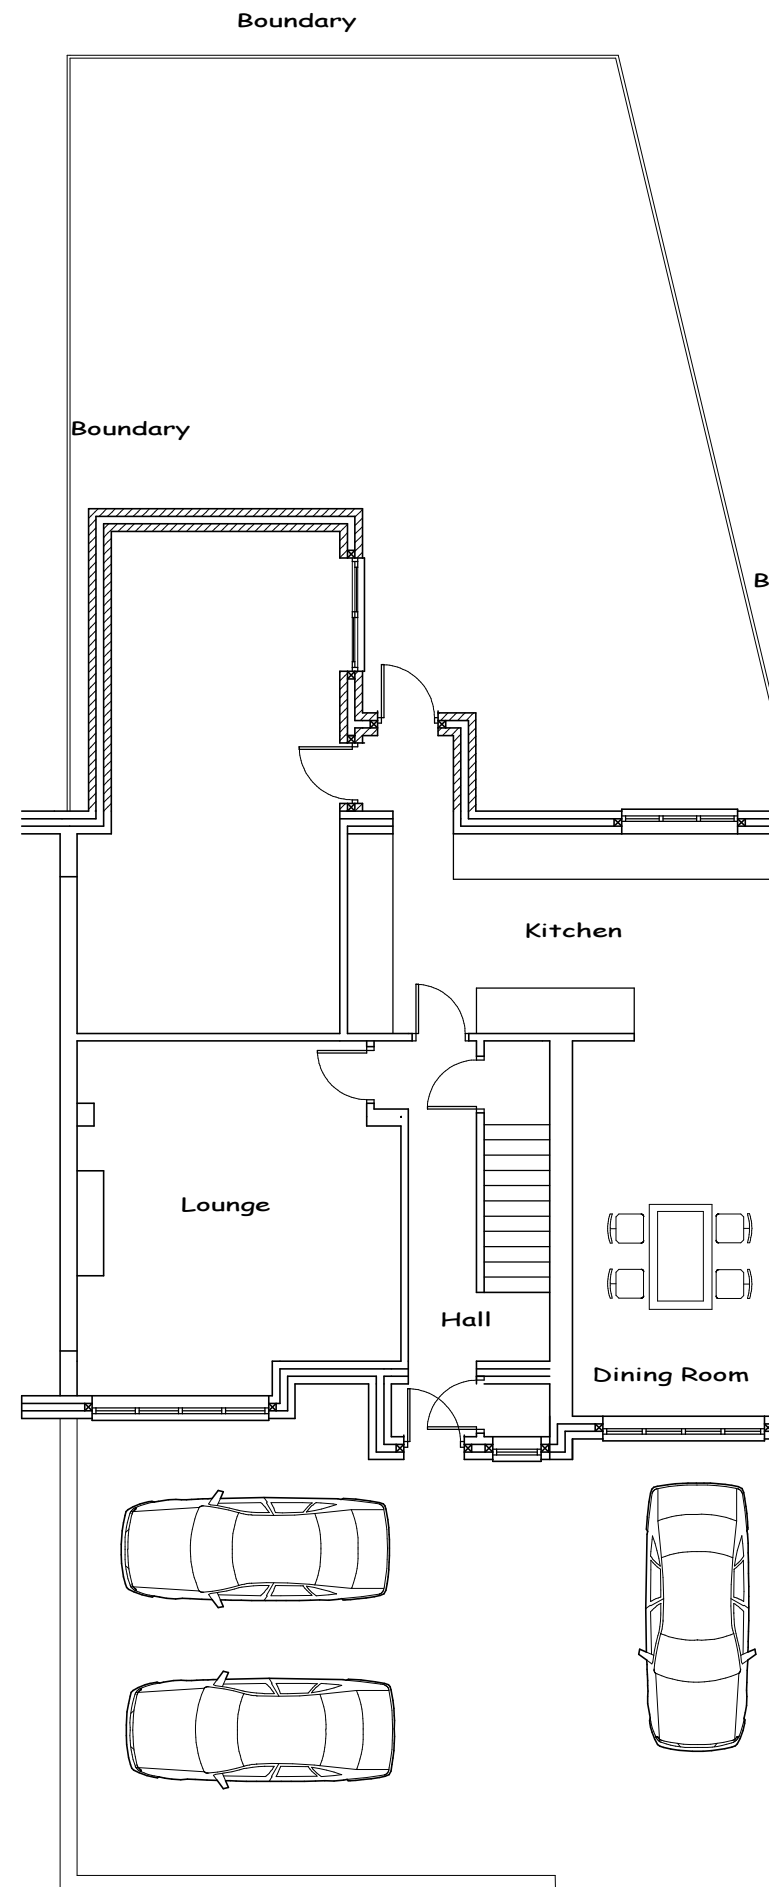

Proposed Ground Floor

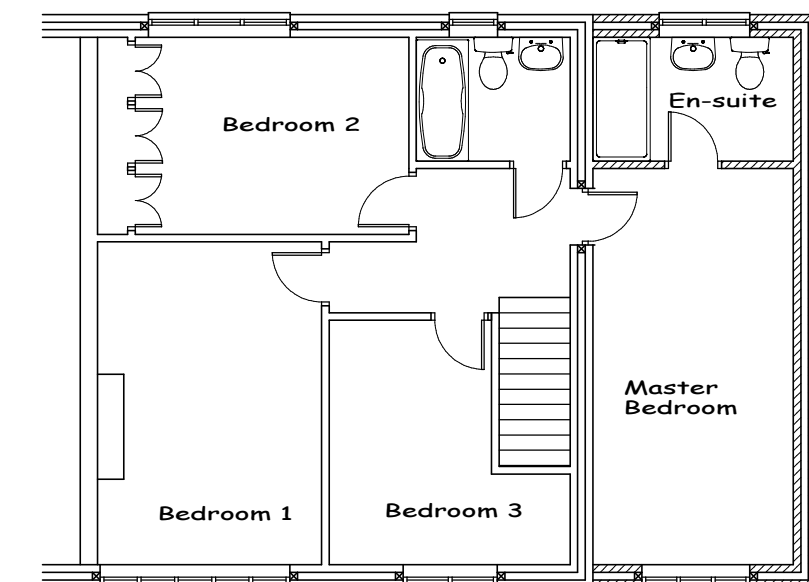

Proposed First Floor

Drawings produced for:

Home Address: Mr & Mrs Prince
15 Winscombe Ave.
Waterloo ville,
PO8 8DX

Site Address: Mr & Mrs Prince
15 Winscombe Ave.
Waterloo ville,
PO8 8DX

This drawing is the copyright of R & G Design and may not be copied, altered or reproduced in anyway without written authorization. Do not scale from this drawing. Drawing for planning purposes only all dimensions to be checked on site prior to the commencement of any work.

R & G DESIGN

Dalmeny
Wickham Road
Fareham
PO17 5BT

randgdesign@hotmail.co.uk
Phone George on 07597116637

A2

Drawing Number

Prince 076.2

Drawing Scales

Scale 1:100
Scale 1:50
Scale 1:20

1. Metre
1. Metre
1. Metre

R & G Design
ARCHITECTURAL SERVICES