
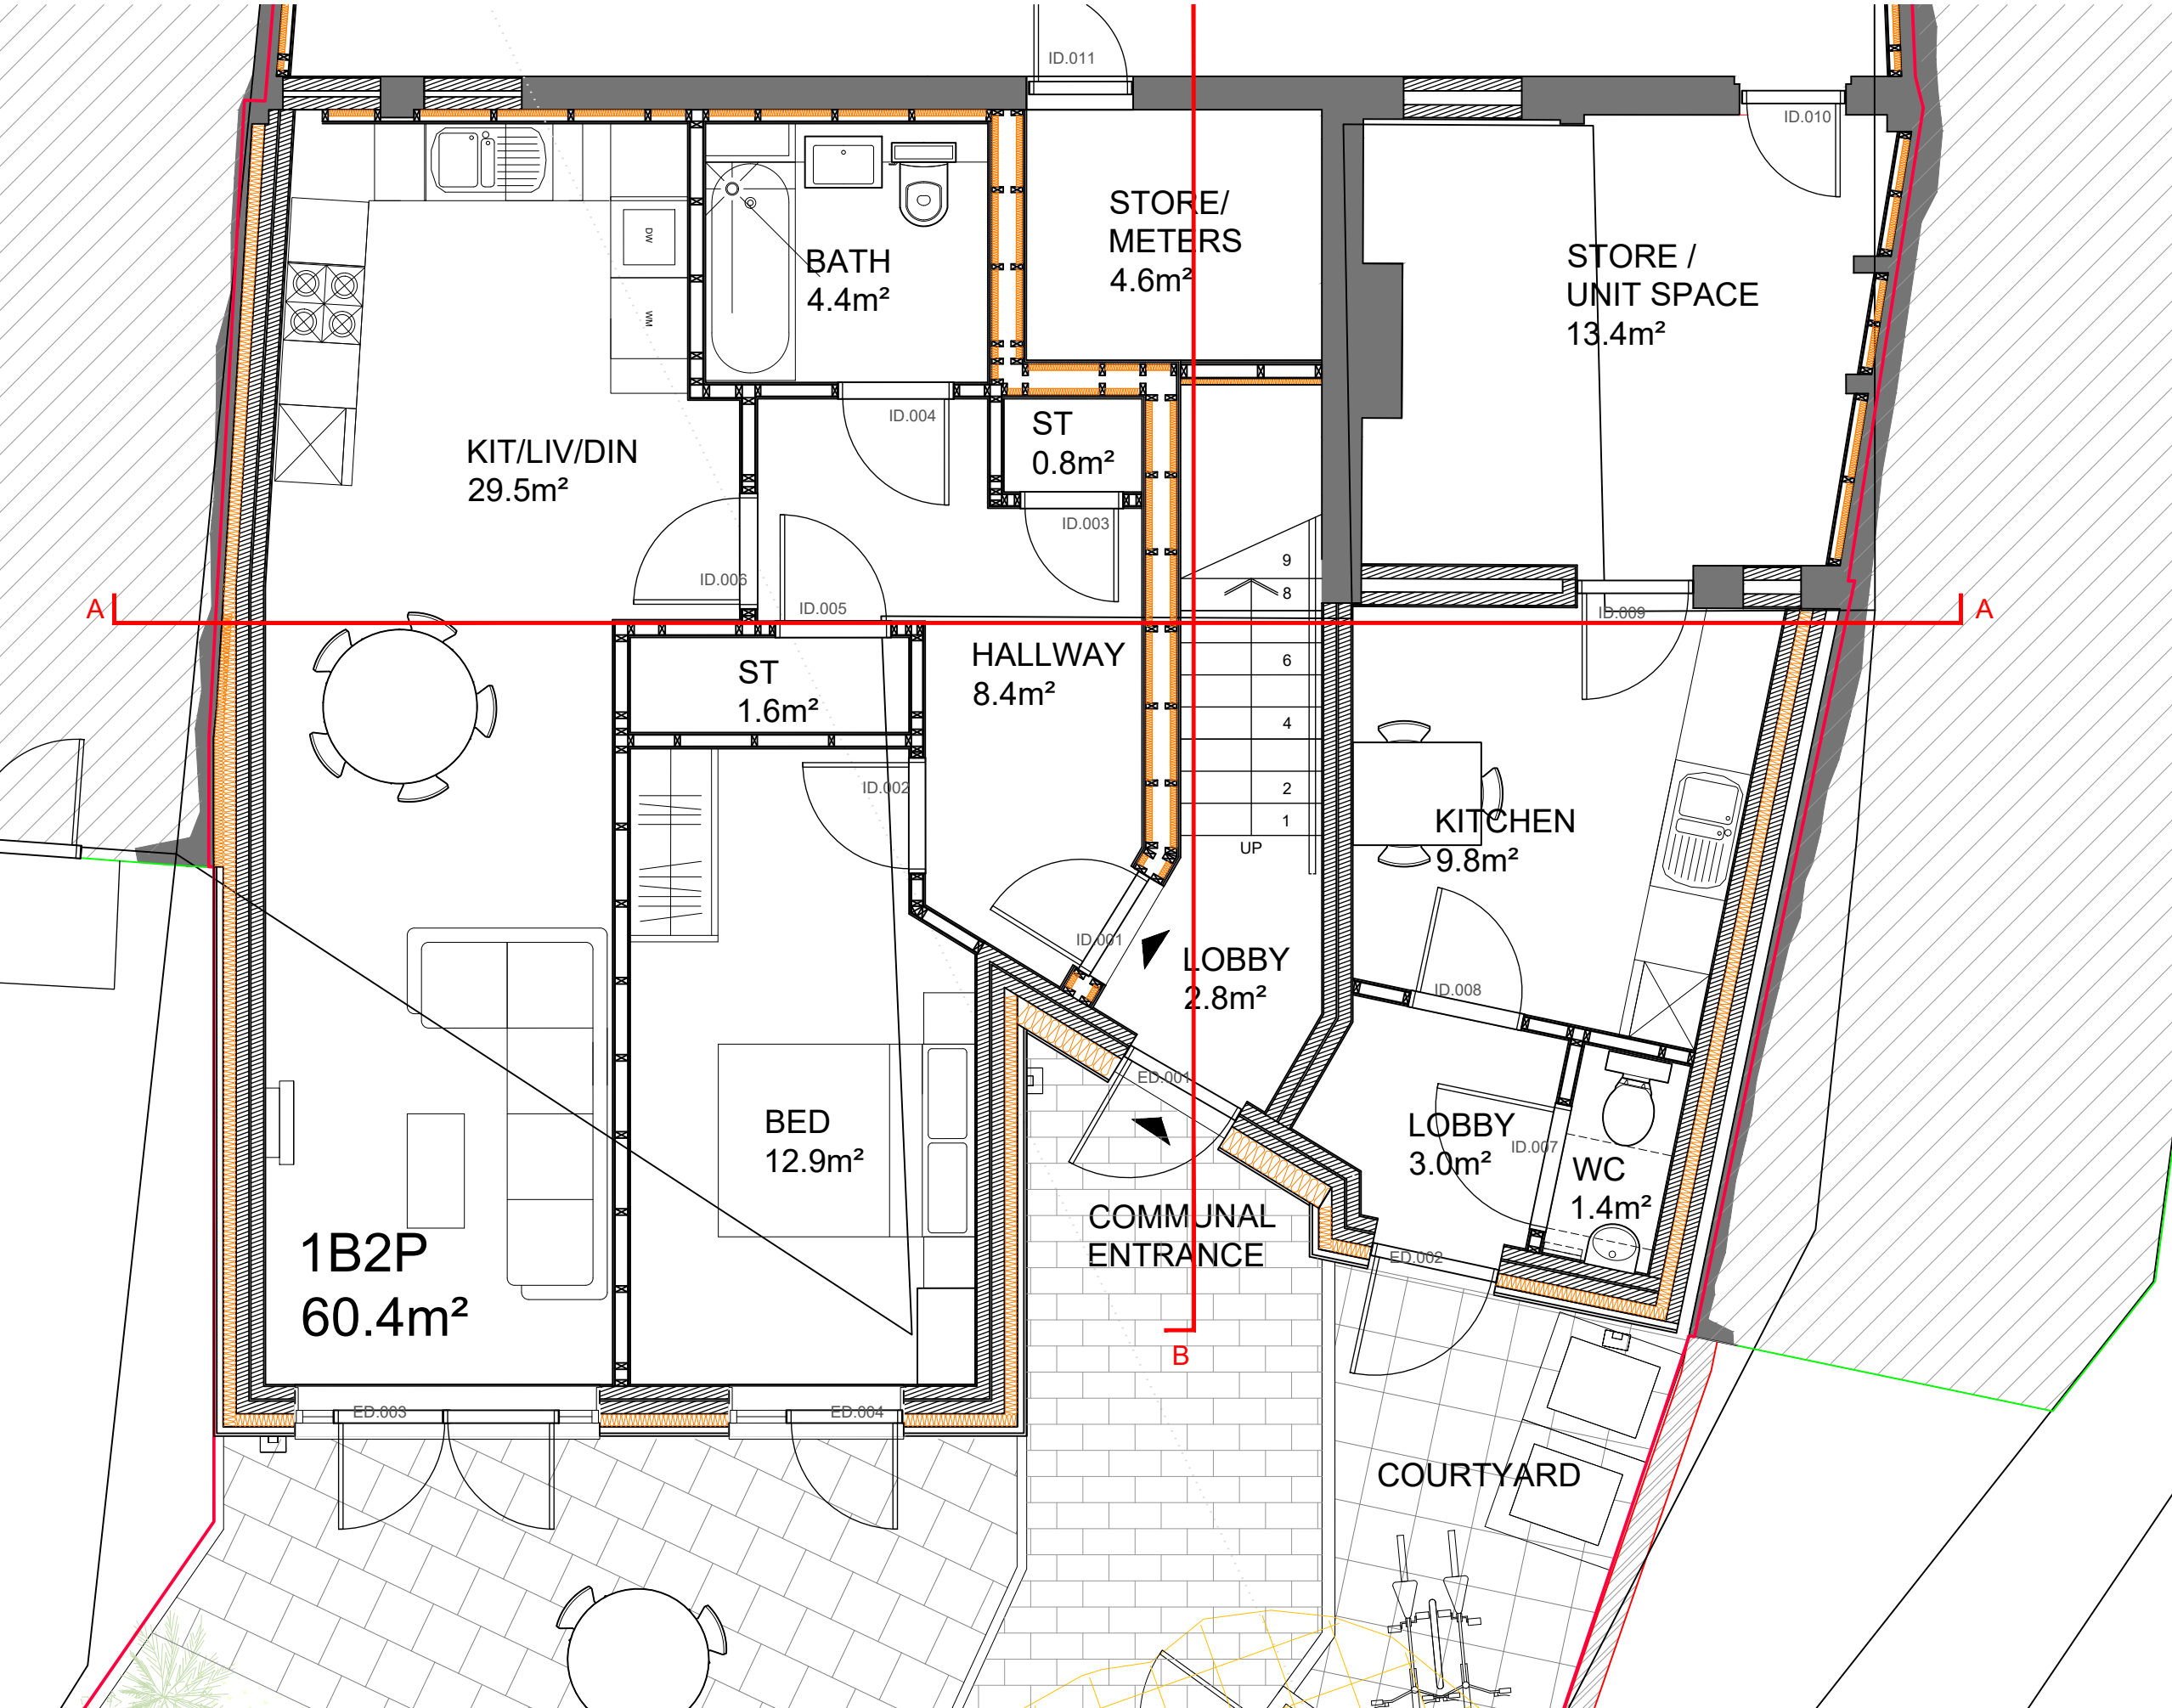


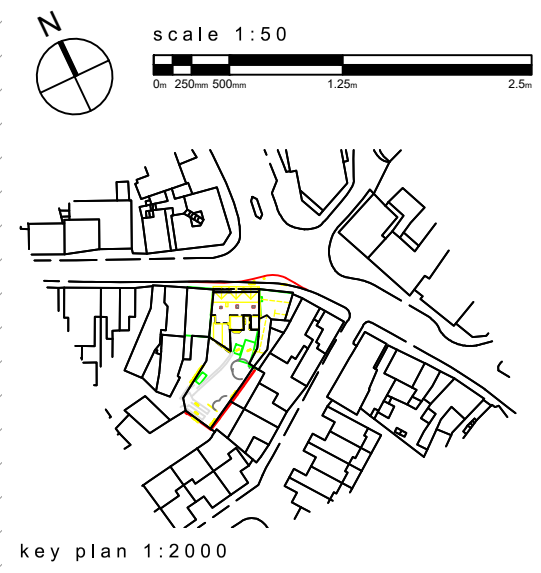

-	Planning issue	SW	DS	XX.12.20
Rev.	Description	by	check	date
REVISIONS				

Project name: The Town Brewery, 2 West Street, Emsworth PO10 7DY	Project no.: 20011	Drawing no.: P03-201	Revision: -	Status: PLANNING	This drawing is copyright of Cover Storey Architects LLP All dimensions must be verified on site prior to construction Do not scale this drawing except for planning application purposes
Drawing name: Ground Floor Plan - Extension	Scale @ A3 1:50	Drawn by SW	Checked by DS	Date DEC 2020	

Cover Storey

Architects

Cover Storey Architects LLP
Tel. 02392 006266

The Studio, 18 St Georges Avenue, Havant
Info@coverstorey.co.uk

PO9 2RX
www.coverstorey.co.uk