


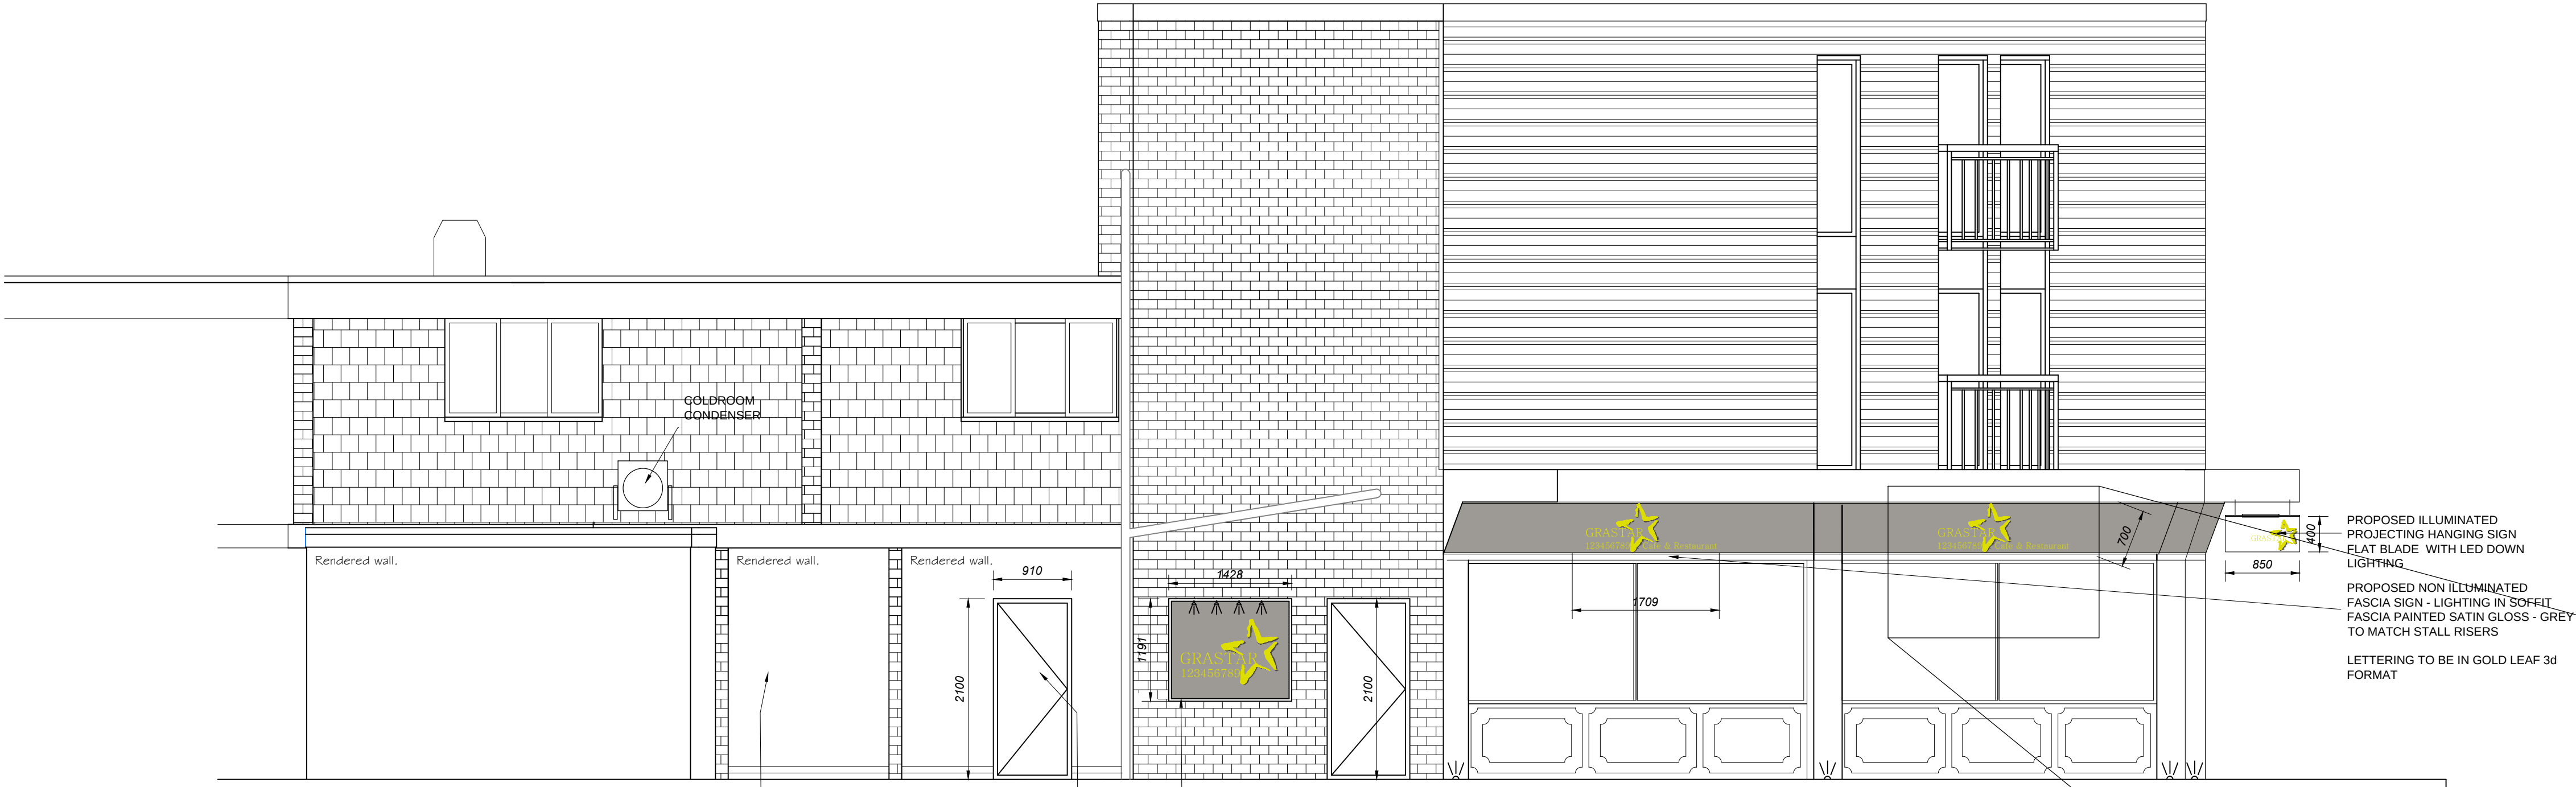

PROPOSED
NORTH ELEVATION

New 300mm cavity wall consisting 2 no 100mm Hi-7 thermal block walls tied into existing structure using stainless steel ancon wall starters and 100mm cavity fully filled with Rockwool mineral wool insulation.

All new cavity work to be built off concrete footings to LA approval using 103mm engineering bricks up to 150mm AFFL.


Separate brick from blocks with a continuous dpc.

PROPOSED ILLUMINATED
WALL SIGN


PROPOSED ILLUMINATED
PROJECTING HANGING SIGN
FLAT BLADE - WITH LED DOWN
LIGHTING

PROPOSED NON ILLUMINATED
FASCIA SIGN - LIGHTING IN SOFFIT
FASCIA PAINTED SATIN GLOSS - GREY
TO MATCH STALL RISERS

LETTERING TO BE IN GOLD LEAF 3d
FORMAT

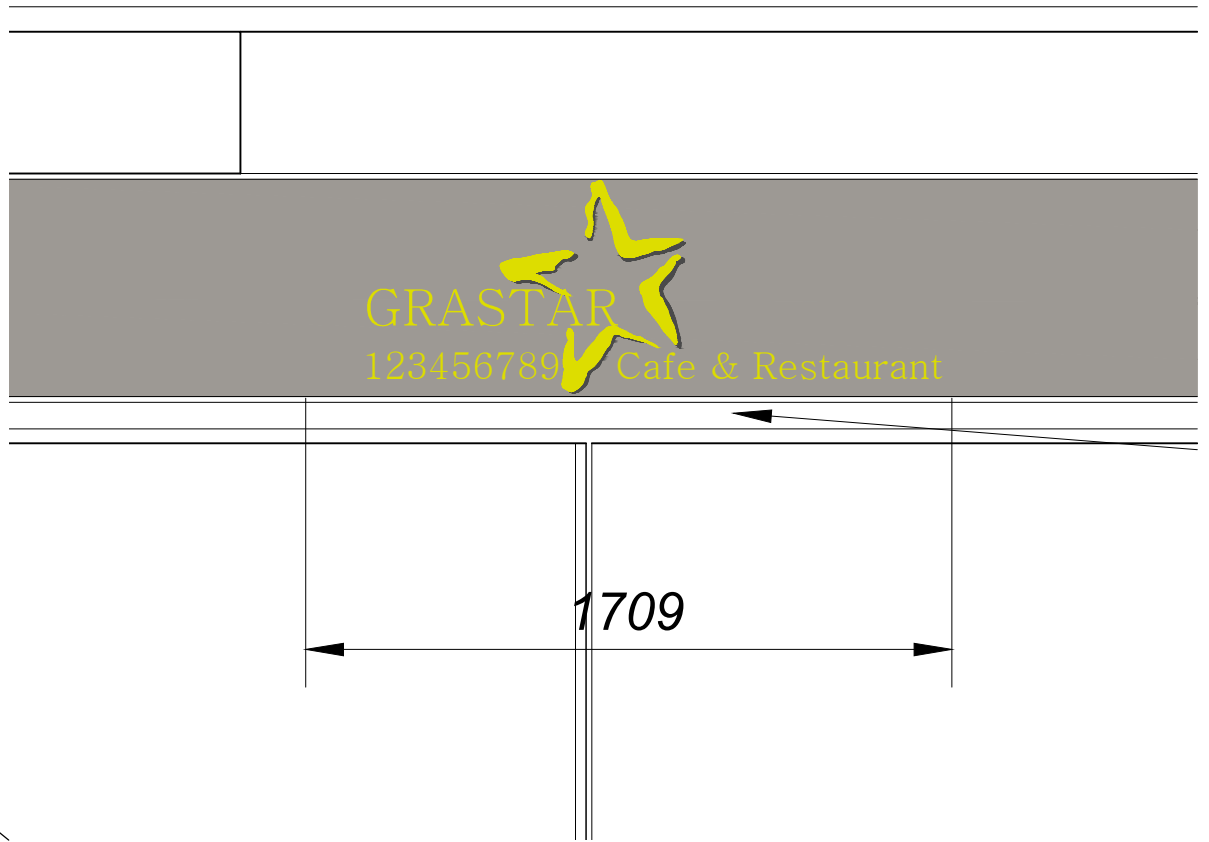

TYPICAL FASCIA SIGN
TELEPHONE NUMBER NOT KNOWN

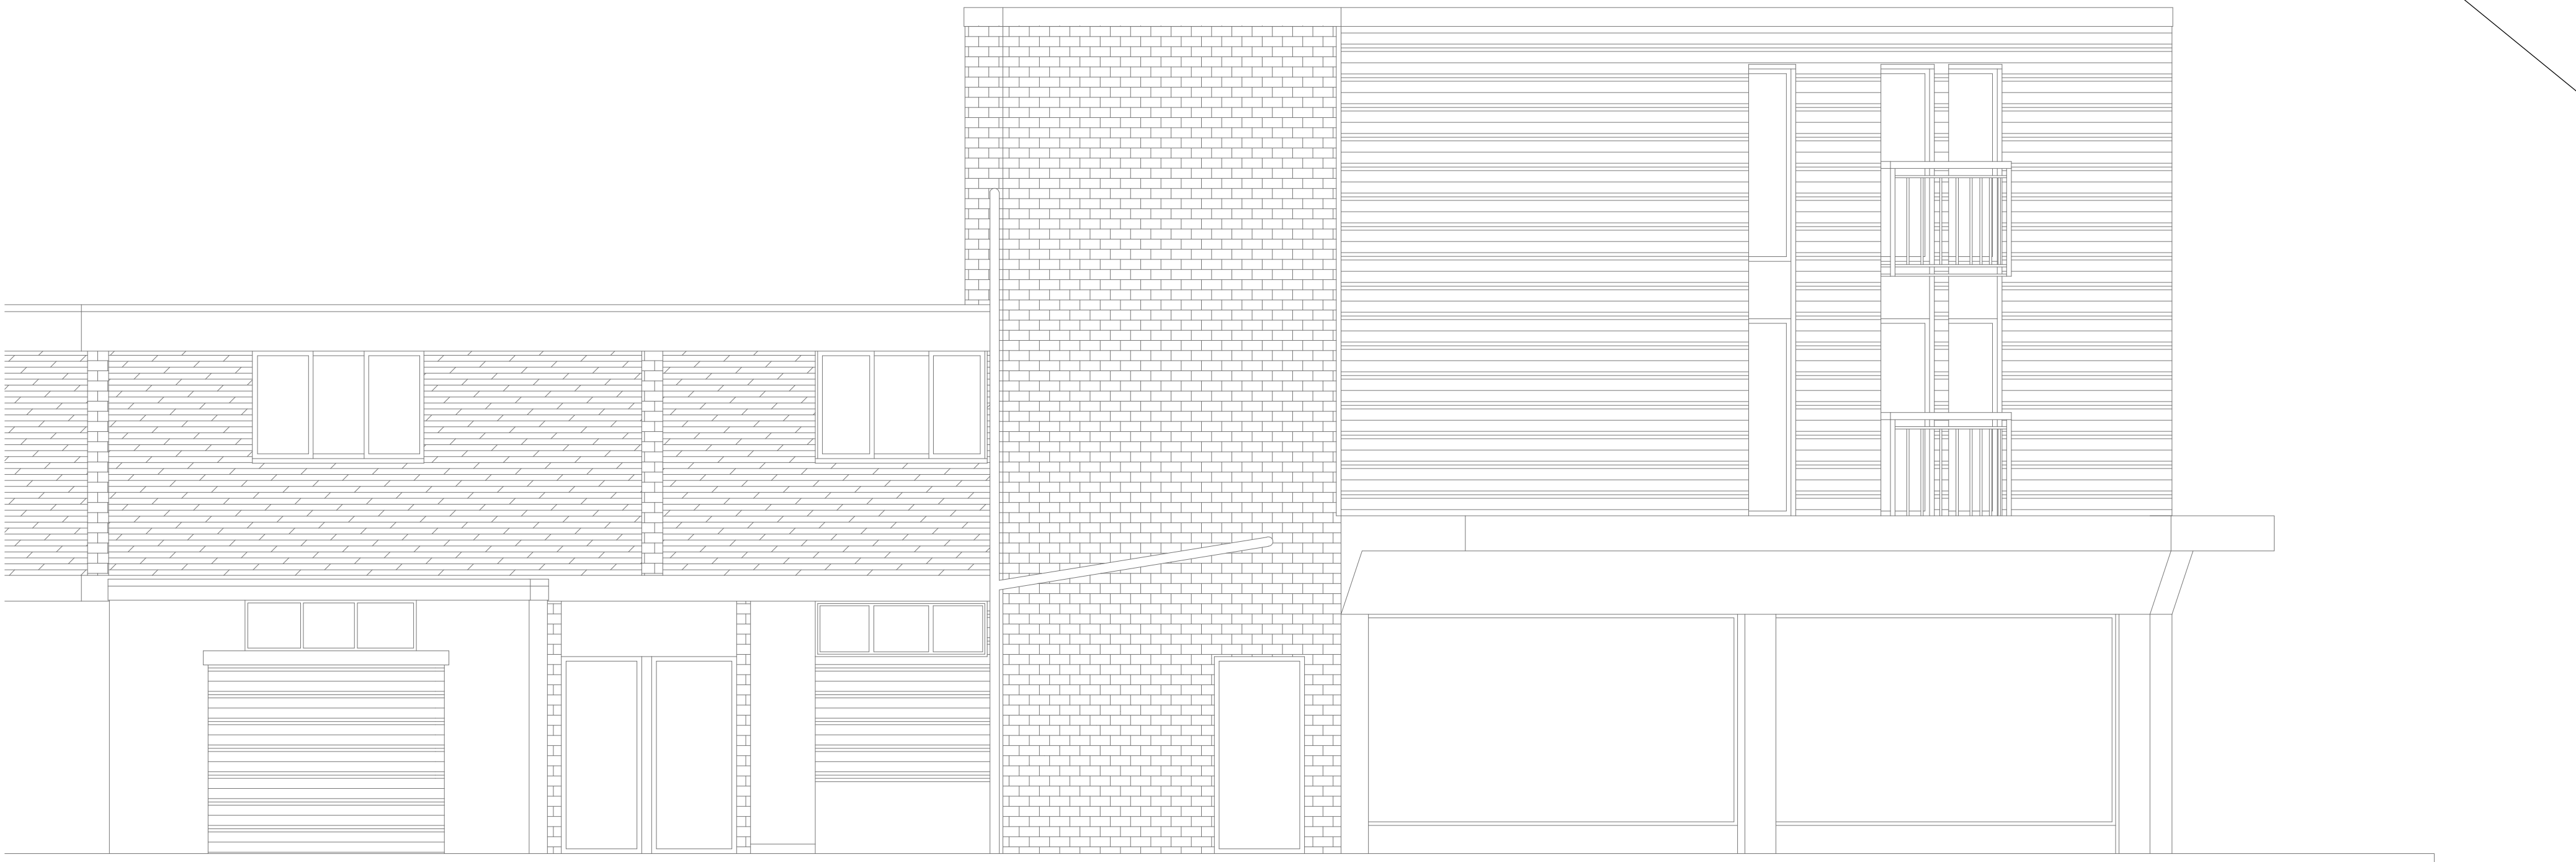

EXISTING
NORTH ELEVATION

notes:

revisions: | 06.02.2009 |

revisions:

1-3 north Street Arcade
Grastar
Havant


drawing information

title:
SIGNAGE
ELEVATIONS SHEET 1
BUILDING REGULATIONS
January 15
scale:
1:50 @ A1
SL
status:
date:
drawn by:
chk'd by:



PWP Architects Ltd 61 South Street, Havant, Hampshire PO9 1BZ
t: 02392 482494 f: 02392 481152
e: design@pwp-architects.com
w: www.pwp-architects.com

job: 5193 dwg: 1300 rev: D

 

NOTE: The contractor is responsible for checking all site dimensions and levels. These should be checked prior to the ordering of any components and before the commencement of the works. All discrepancies should be brought to the attention of the Contract Administrator