



PADNELL ROAD



58

60

62

Ordnance Survey (c) Crown Copyright 2021.
All rights reserved. Licence number 100022432

Location Plan (Scale 1:1250)

  

CLIENT
Mr & Mrs Rafferty


SITE
60 Padnell Road, Cowplain

TITLE	Proposed Outbuilding - Location & Existing Site Plan
-------	--

SCALE Varies (A3)		DRAWING NO. KALO-0272-101	REVISIONS
DATE July 21			
DRAWN	CHECKED		

Kalotec Limited, Cams Hall, Fareham, Hampshire, PO16 8AB
Telephone: 01329 227 424 Email: info@kalotec.co.uk
Website: www.kalotec.co.uk

COPYRIGHT © KALOTEC LIMITED

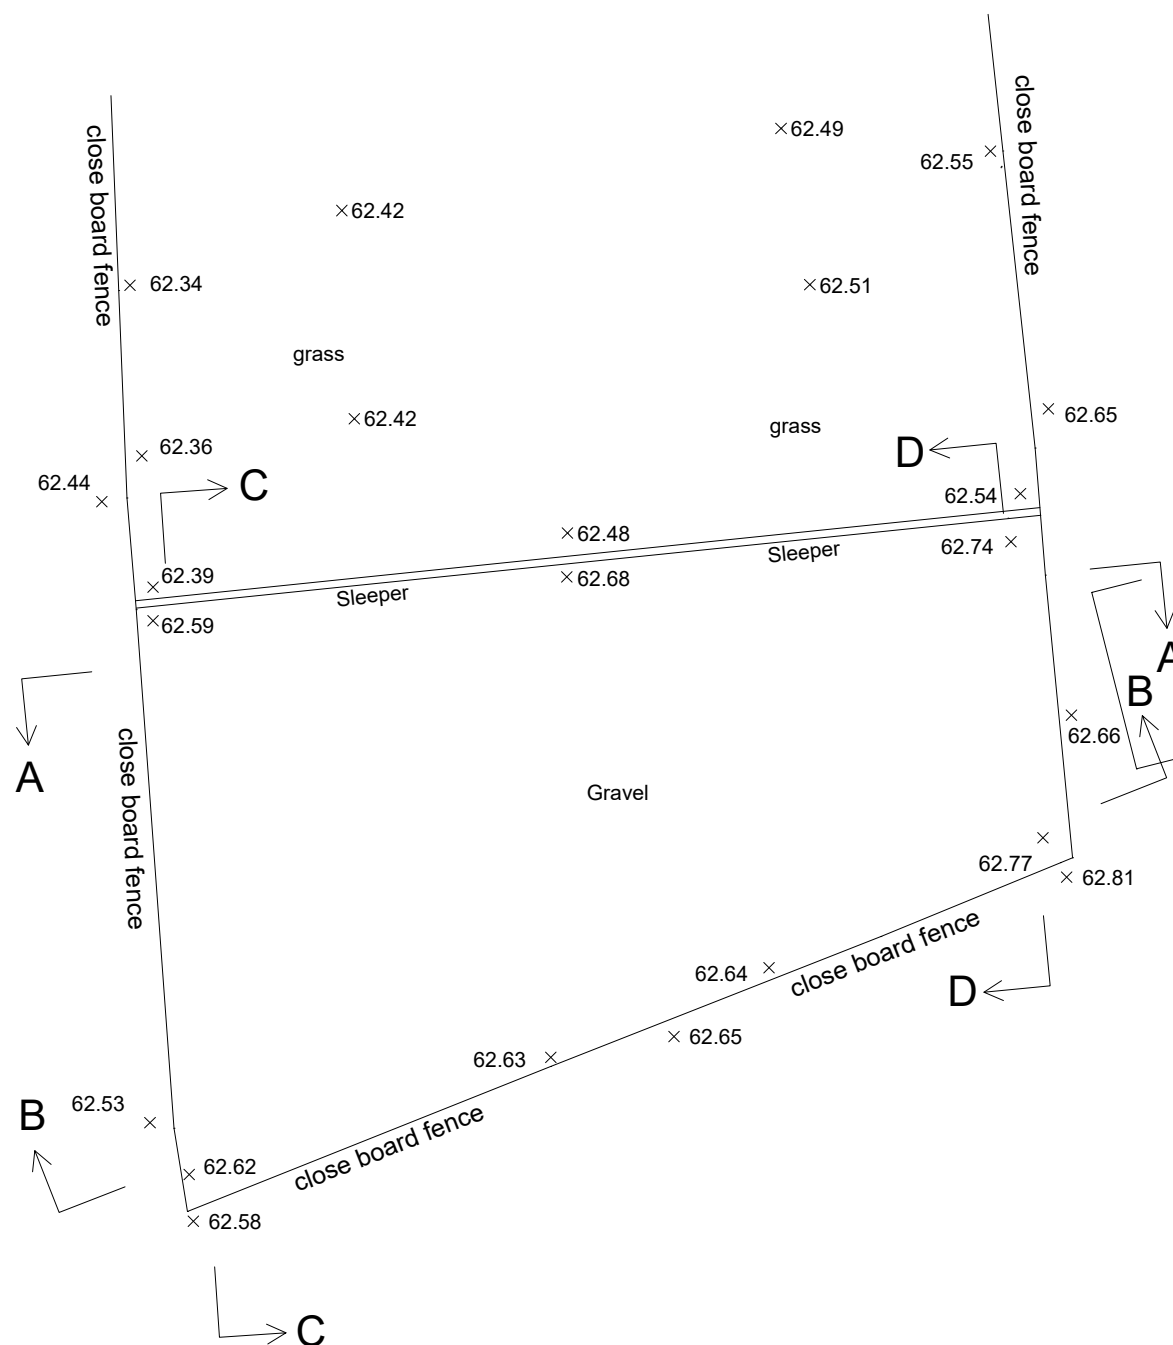

Existing Site Plan

(Prior to commencement of recent works)
Scale 1:100