


NOTES:


Dimensions to be checked on site before commencing work. Any discrepancies shall be reported to the architect immediately.

Do not scale from these drawings except for planning purposes. Use figured dimensions only.


Where applicable this drawing is to be read in conjunction with other consultants' drawings.

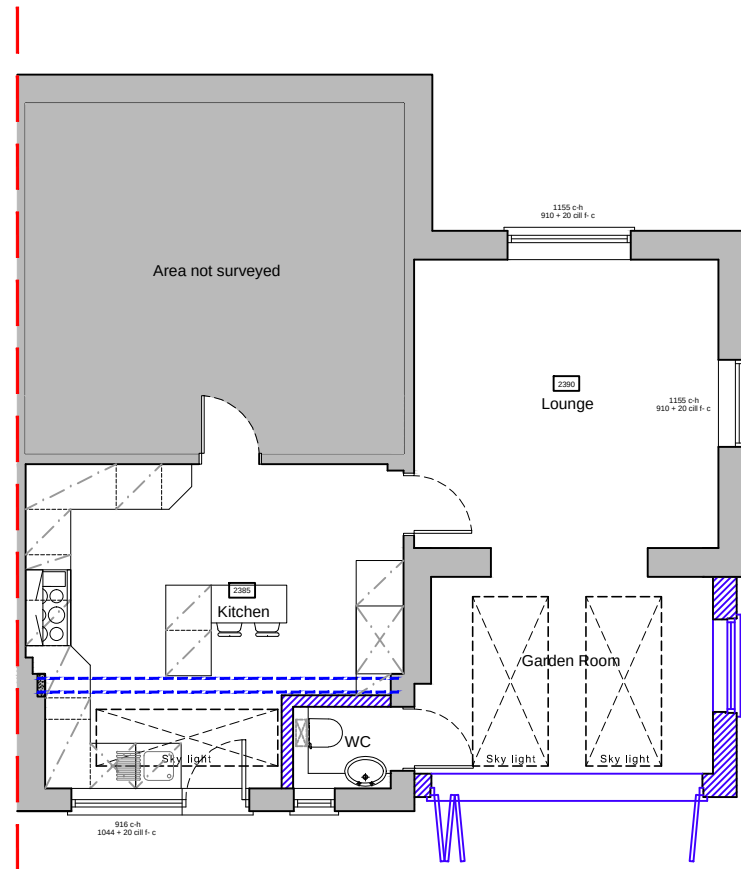

Ground Floor Plan scale 1:100

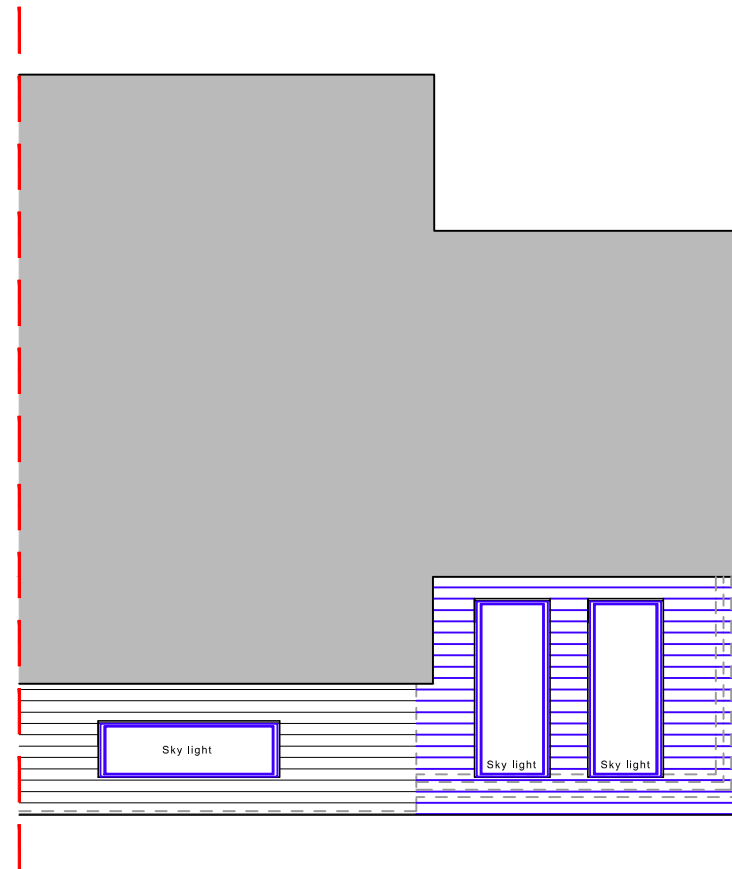

Roof Plan scale 1:100

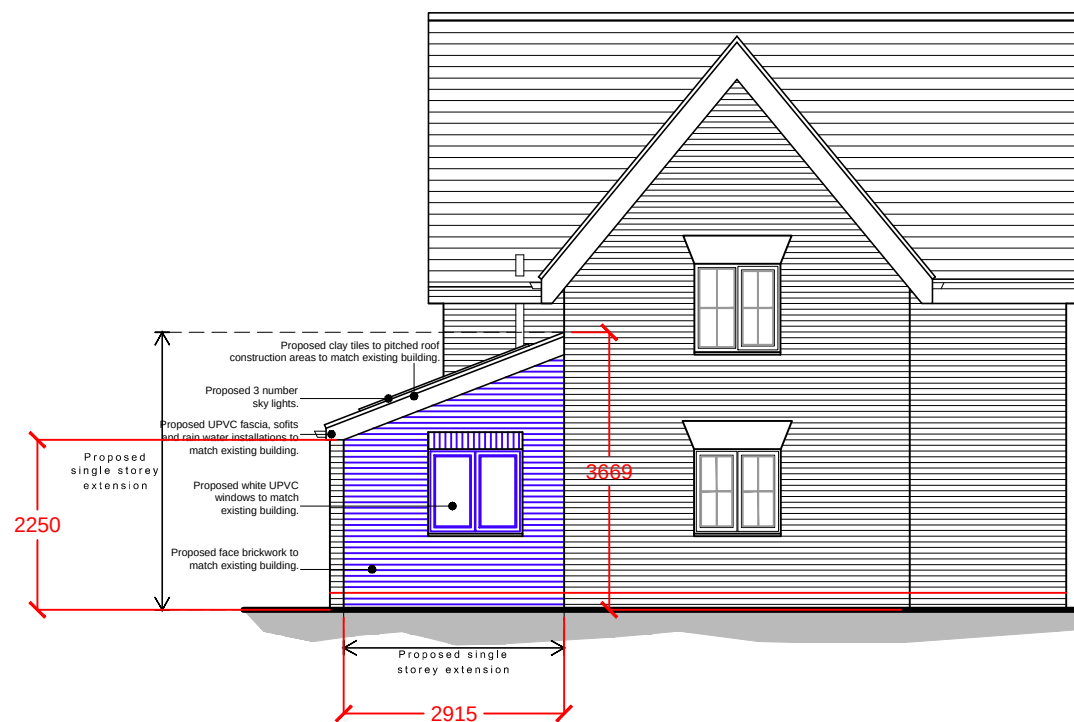

North elevation scale 1:100



East elevation scale 1:100

1 0 1 2 3 4 5 6 7 8 9m

1:100


Existing walls



Proposed walls



Proposed structure

 

For MR & MRS SPEAR		Title PROPOSED PLANS & ELEVATIONS		Office Tel: 01243 933732	
Project PROPOSED REAR EXTENSION AT 1 LEIGH COTTAGES, PETERSFIELD ROAD, HAVANT, HANTS, PO9 2HT		Date SEP 2021	Drawn SR	Scale as noted @ A3	Checked -
		Job Number PL492.21	Drawing Number -03	Revision -	
		Email: admin@jb-architecturedesign.com		Web: www.jb-architecturedesign.com	

