


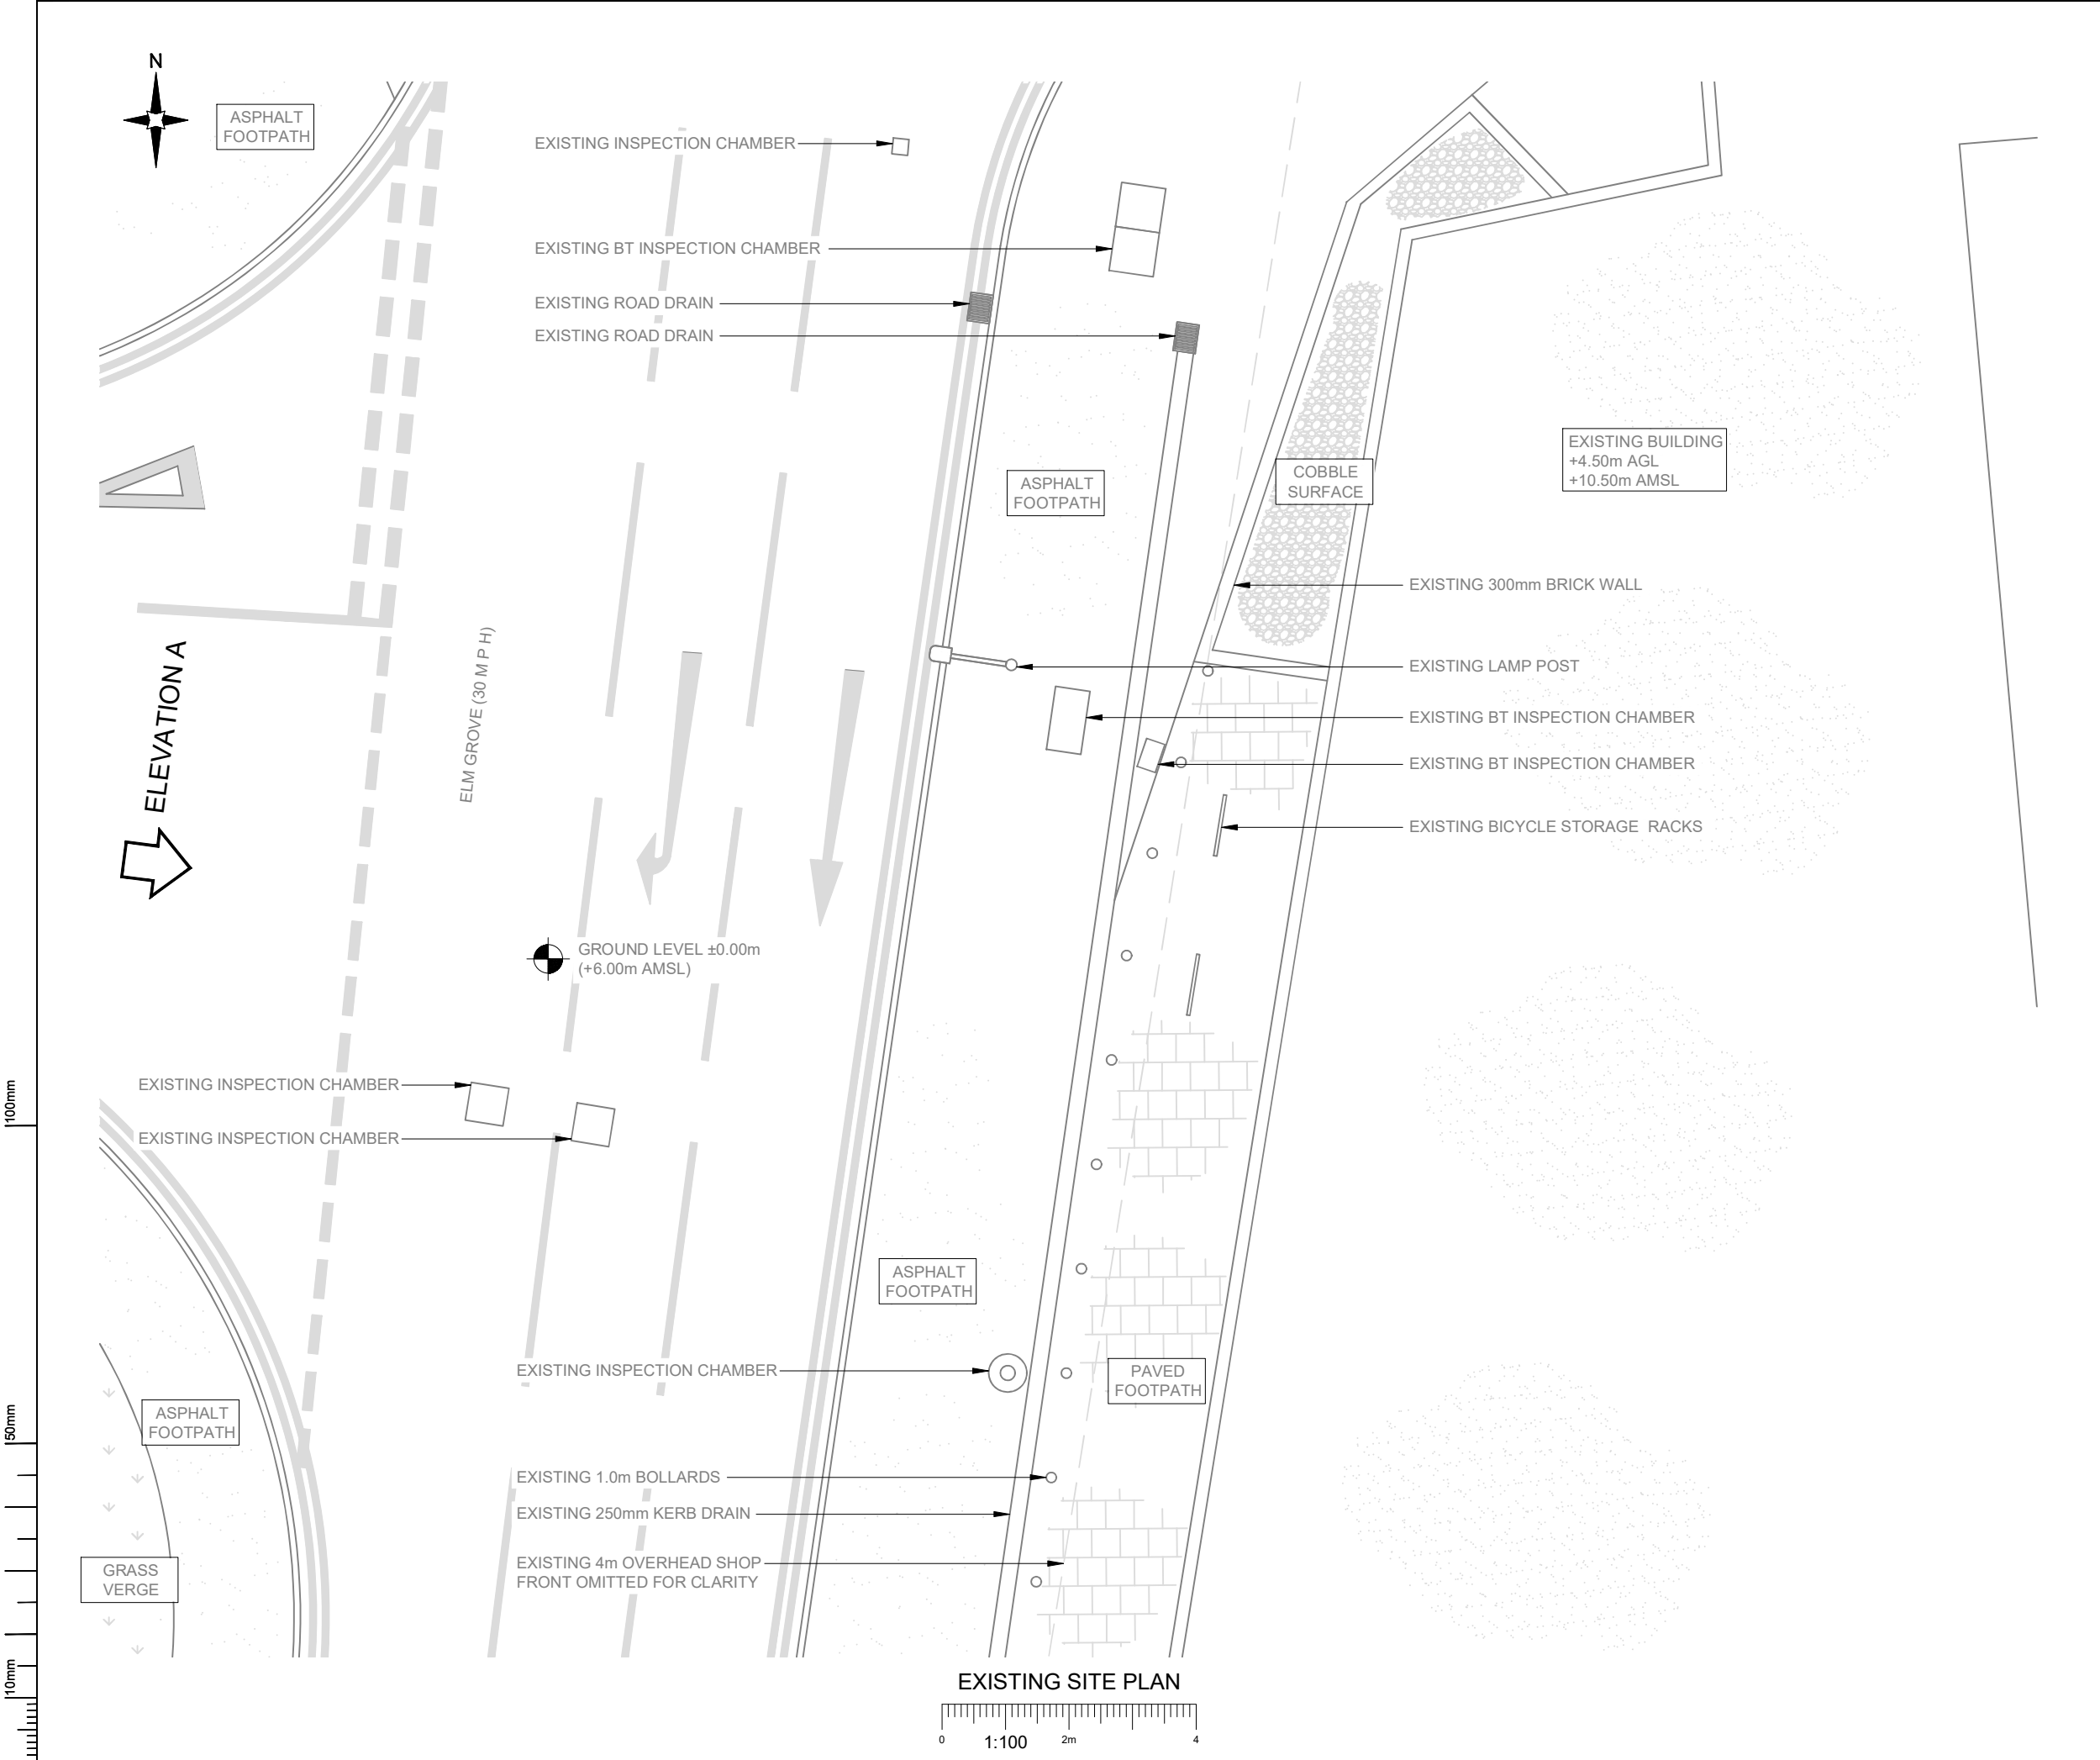

- NOTES:
- ALL DIMENSIONS IN MM UNLESS OTHERWISE NOTED.

REV	MODIFICATION	BY	CH	DATE
B	Pole Height Changed from 18m to 15m	EG	GCB	23.09.21
A	Issued for Planning	OG	RWB	21.06.21

**CK Hutchison
Networks (UK)
Limited**
Great Brighams Mead,
Vastern Road, Reading,
Berkshire, England,
RG1 8DJ

Design Consultant & Principal Contractor:

GBC
Great British Communications
Lapwing House, Block 3 Forward Point,
Tan House Lane, Widnes, Cheshire, WAB 0SL
t. 44 (0)151 420 4128
www.gbcservices.co.uk

Site Name:	ELM GROVE
3UK Cell ID:	HVT17846
Address:	ELM GROVE SOUTH HAYLING HAMPSHIRE PO11 0NN
Title:	100 EXISTING SITE PLAN
Project:	UNILATERAL SW
Purpose of Issue:	PLANNING
Site ID:	-
Drawing No:	HVT17846_PLANNING_REV_B
Issue:	B