

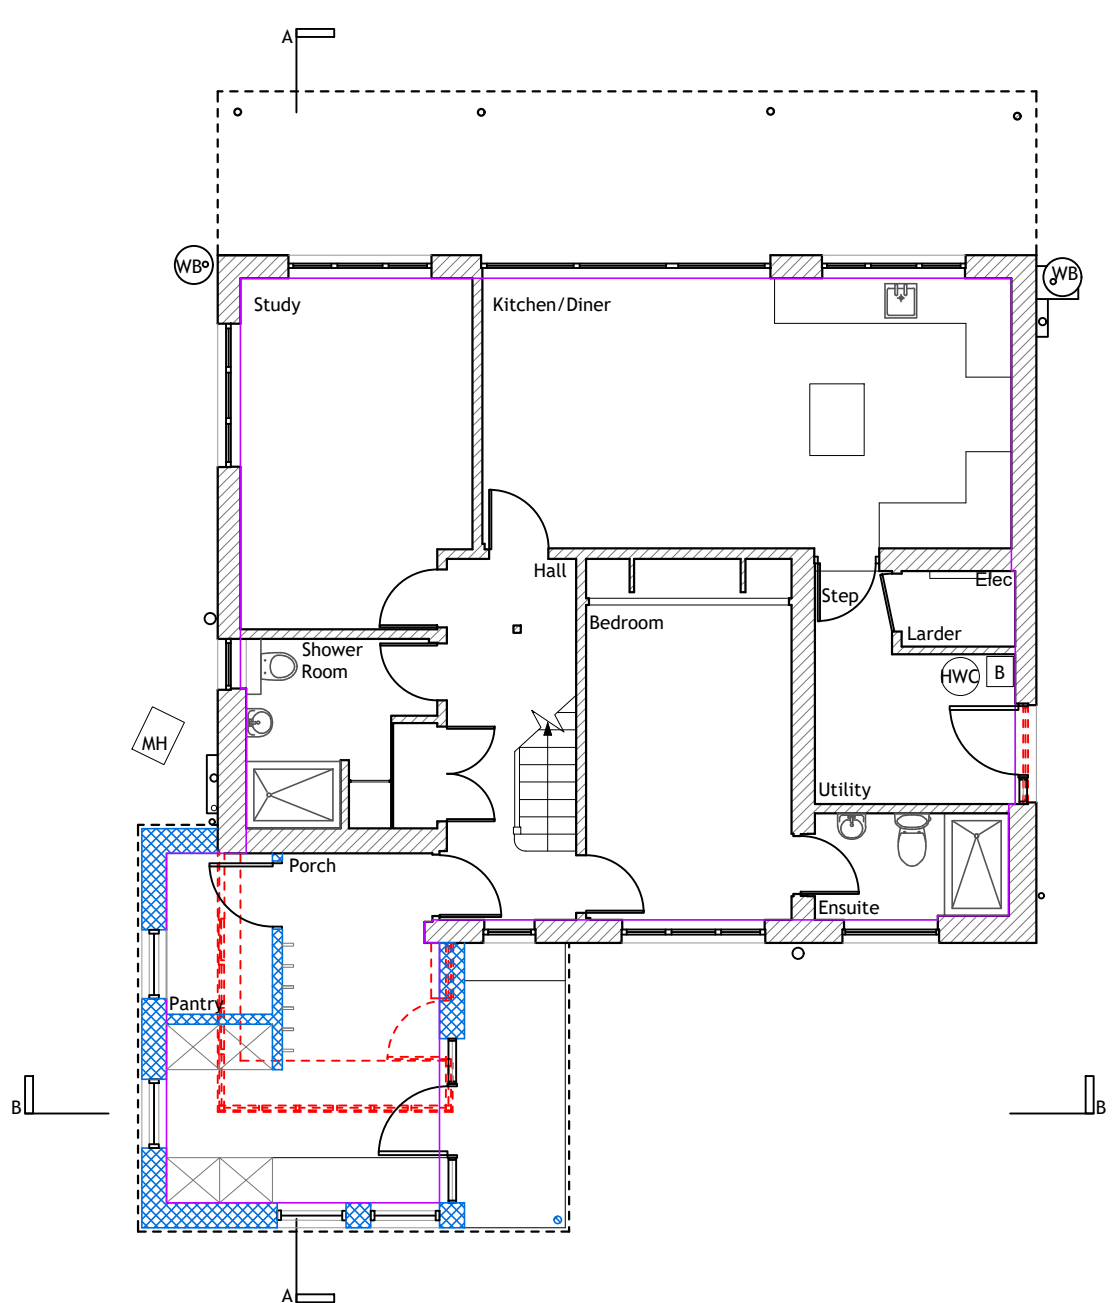
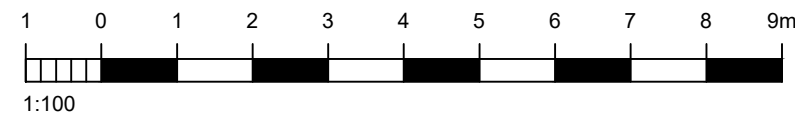



22 WITTERING ROAD
PROPOSED

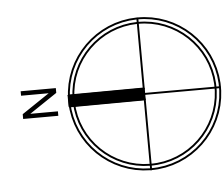


GROUND FLOOR PLAN
1:100

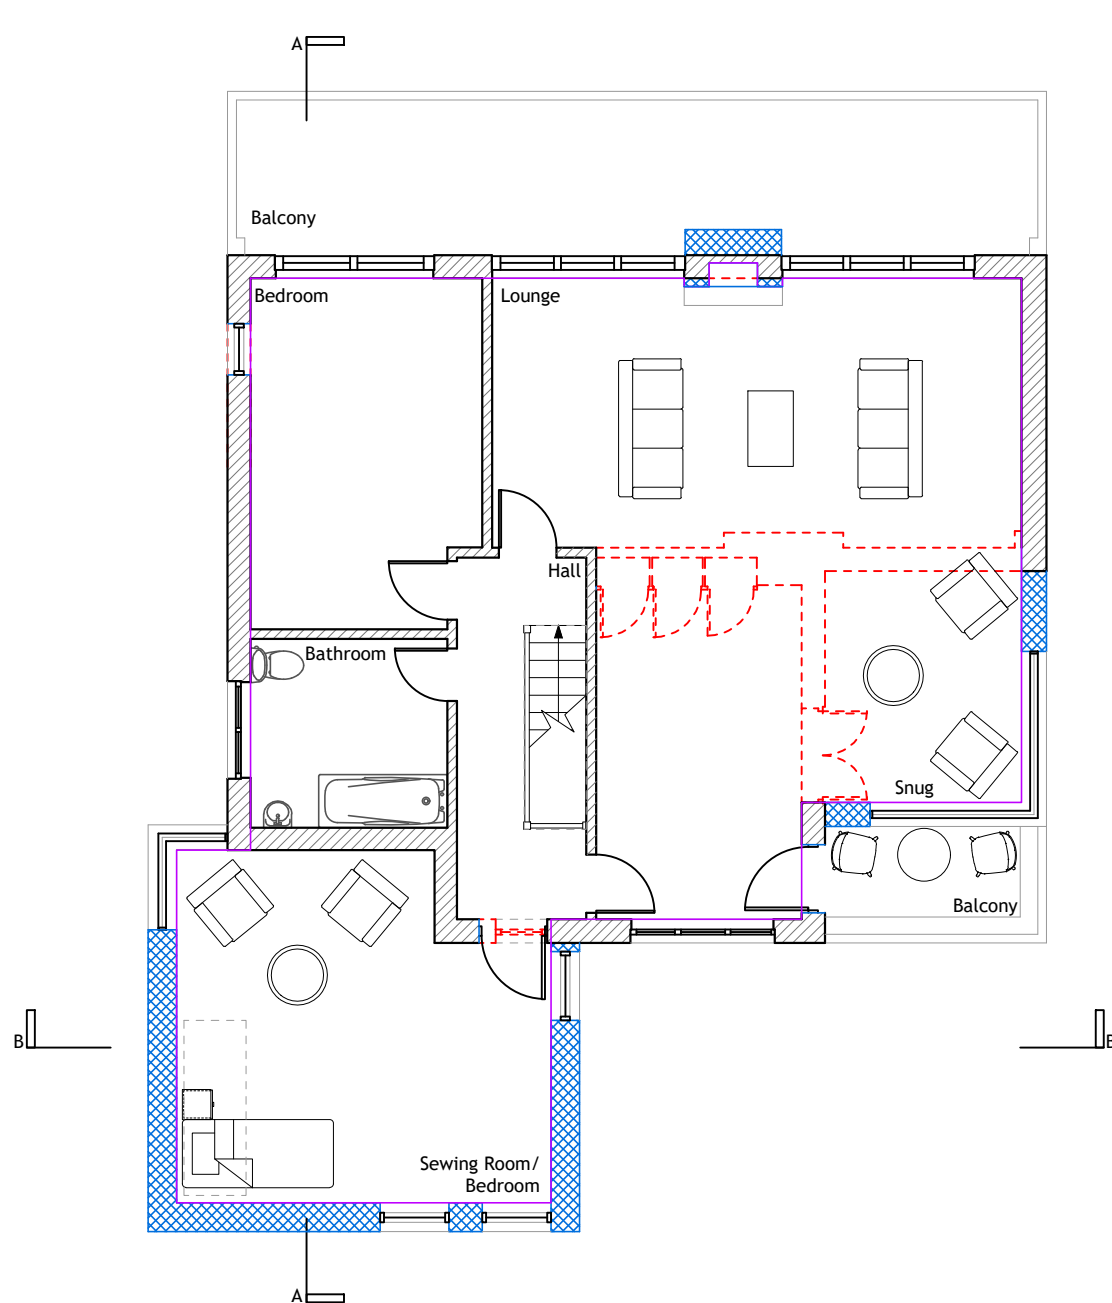


FIRST FLOOR PLAN
1:100

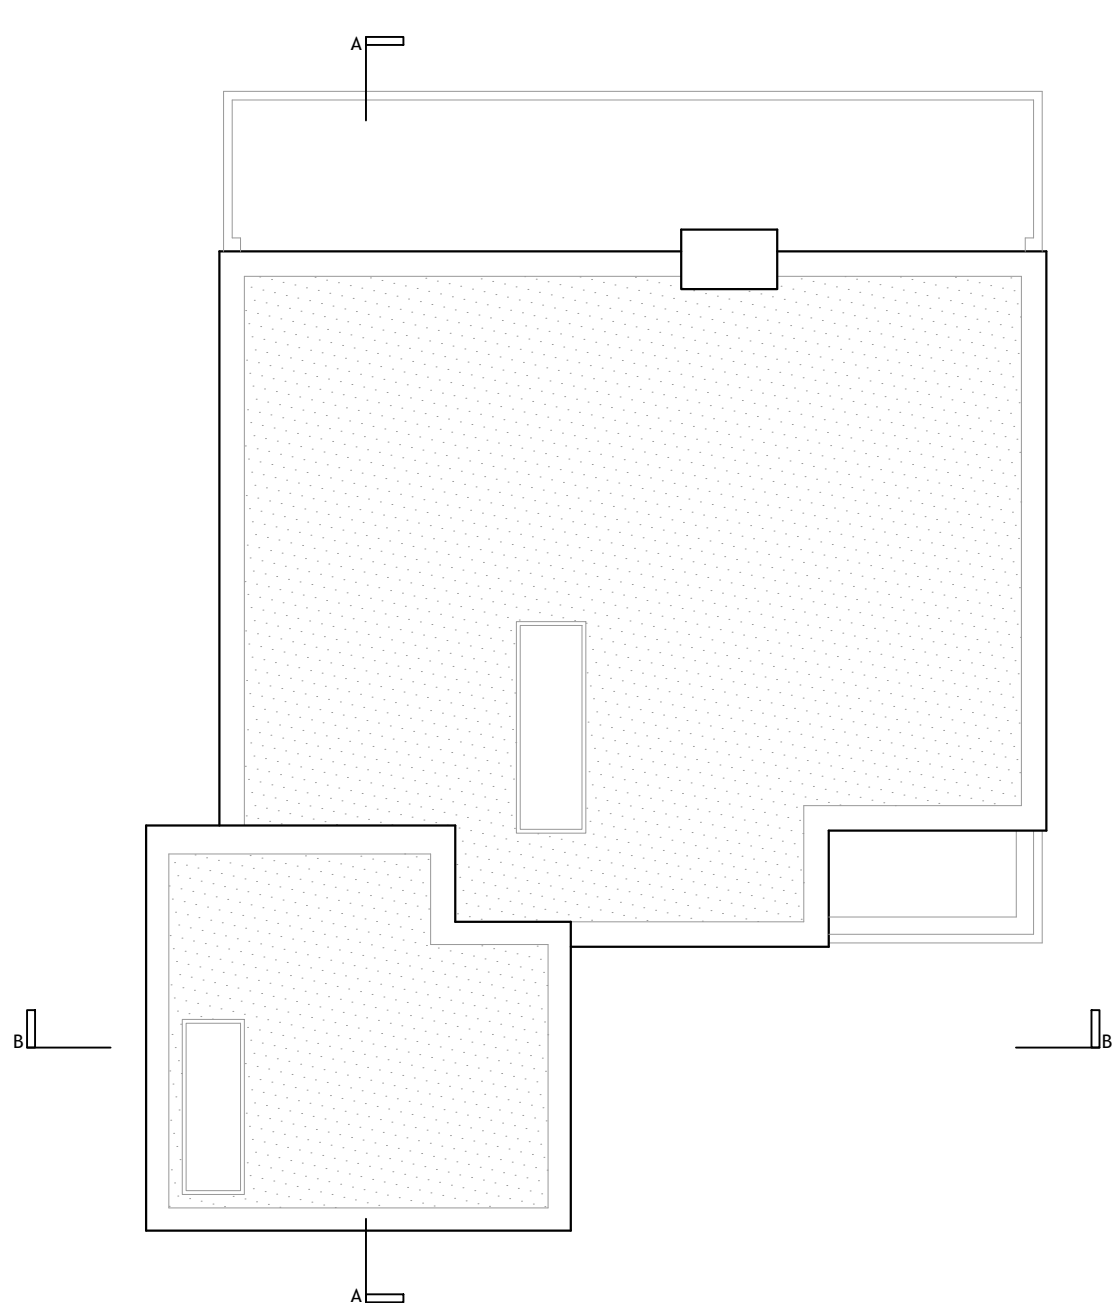


ROOF PLAN
1:100

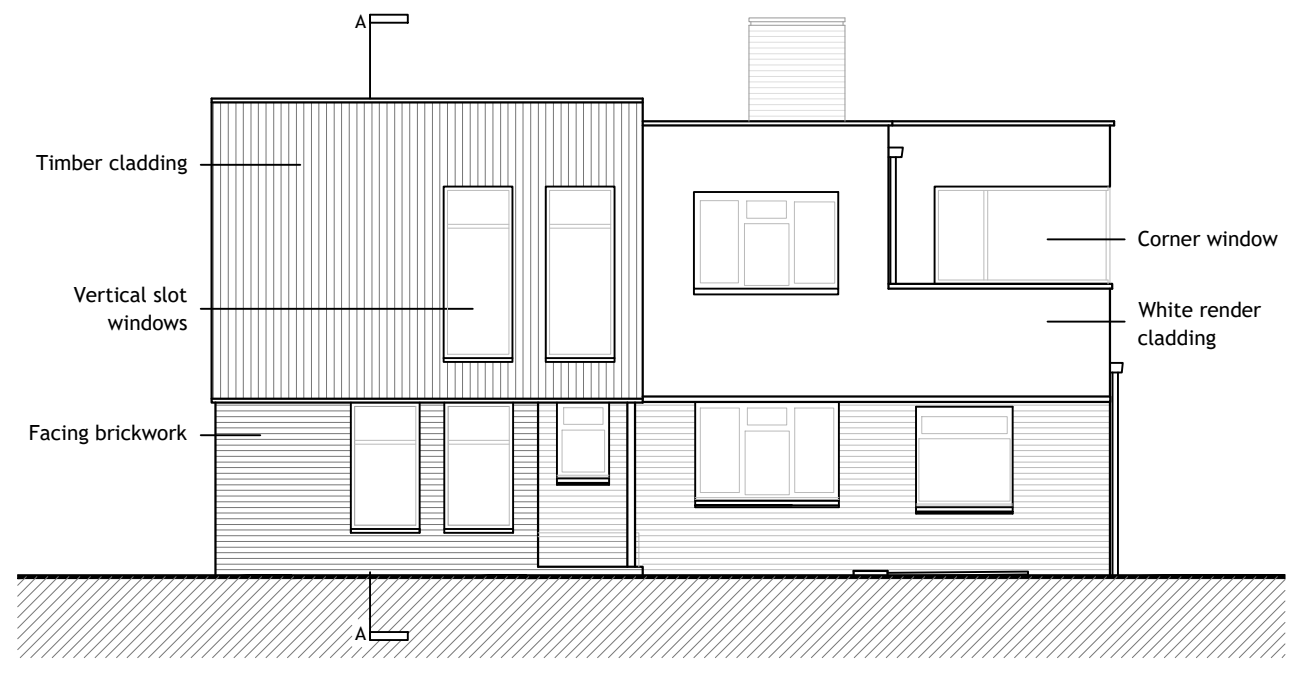


FRONT ELEVATION
[west] 1:100

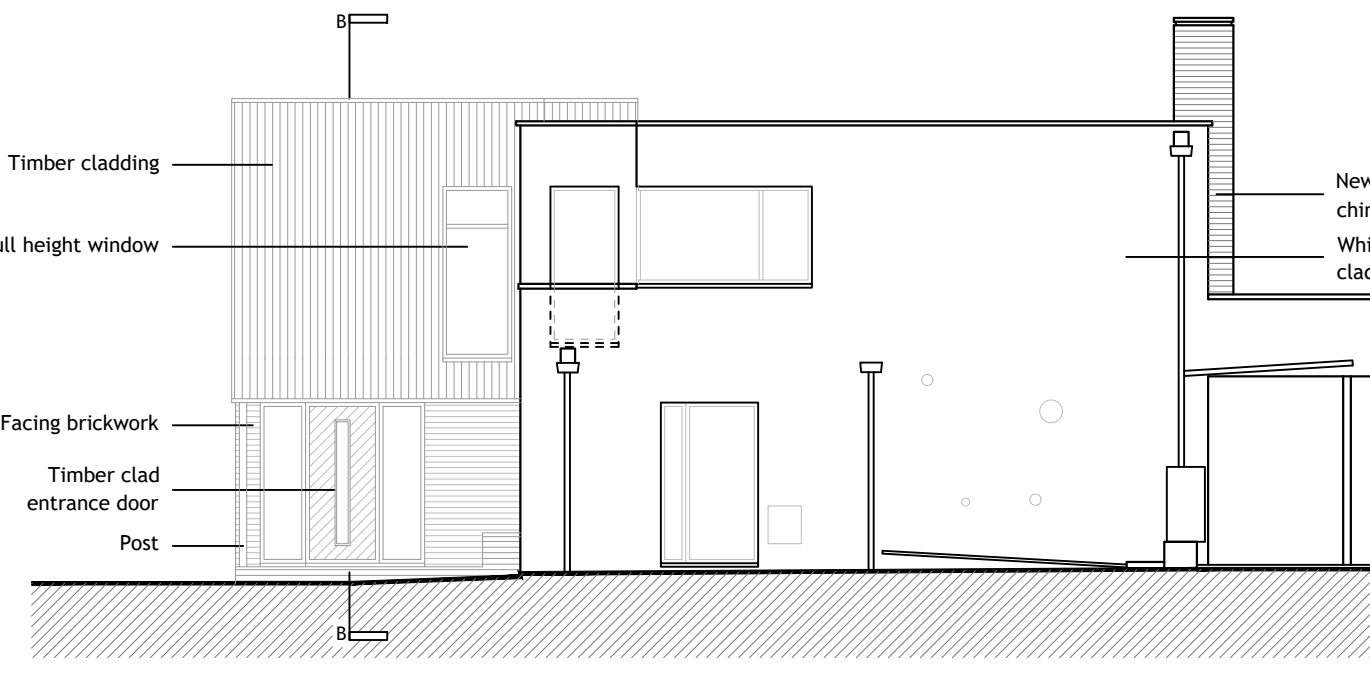


SIDE ELEVATION
[south] 1:100

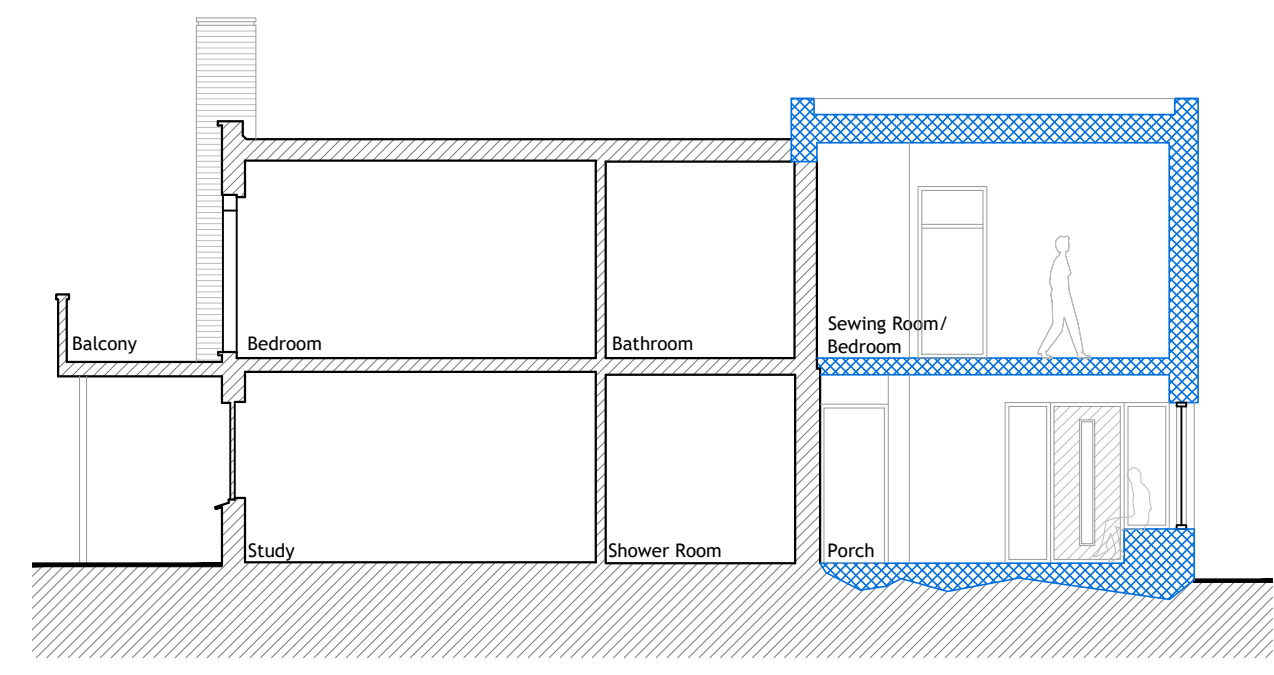


SECTION A
1:100

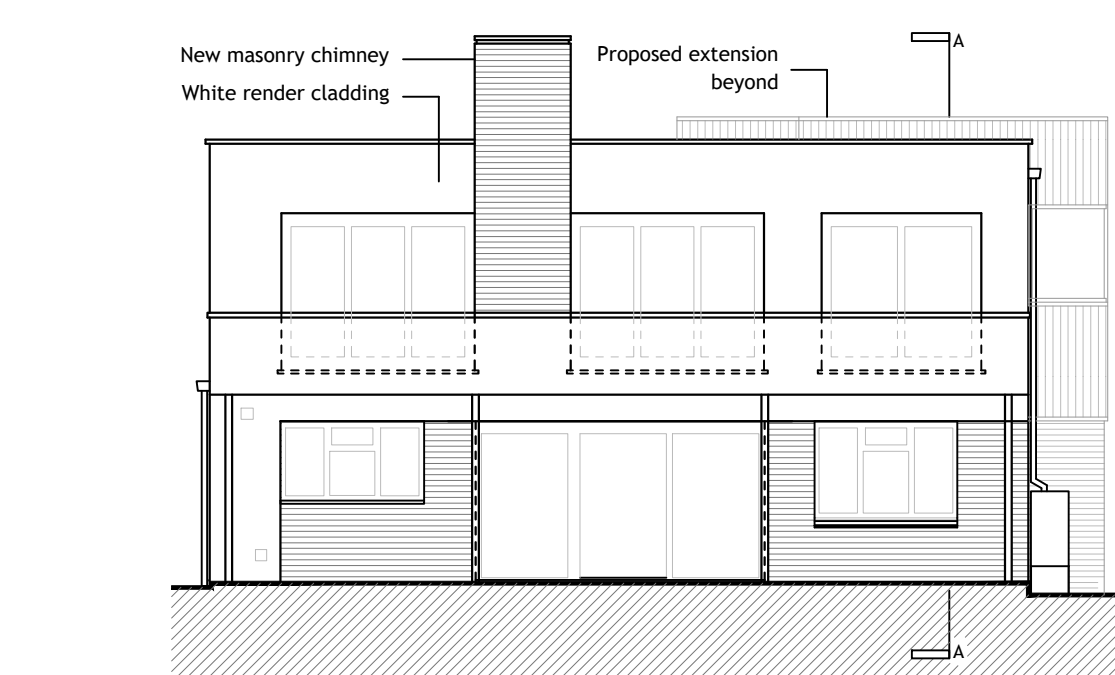



REAR ELEVATION
[east] 1:100

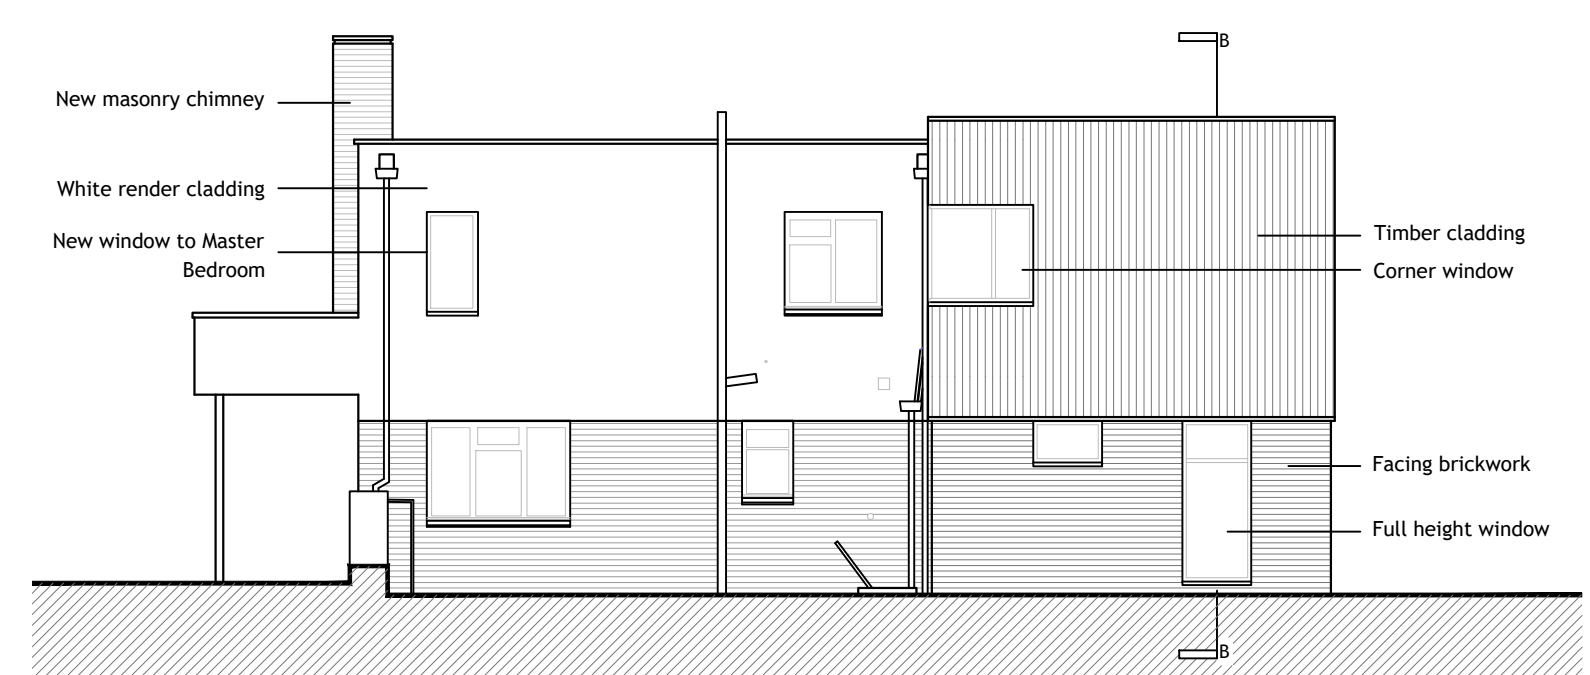


SIDE ELEVATION
[north] 1:100

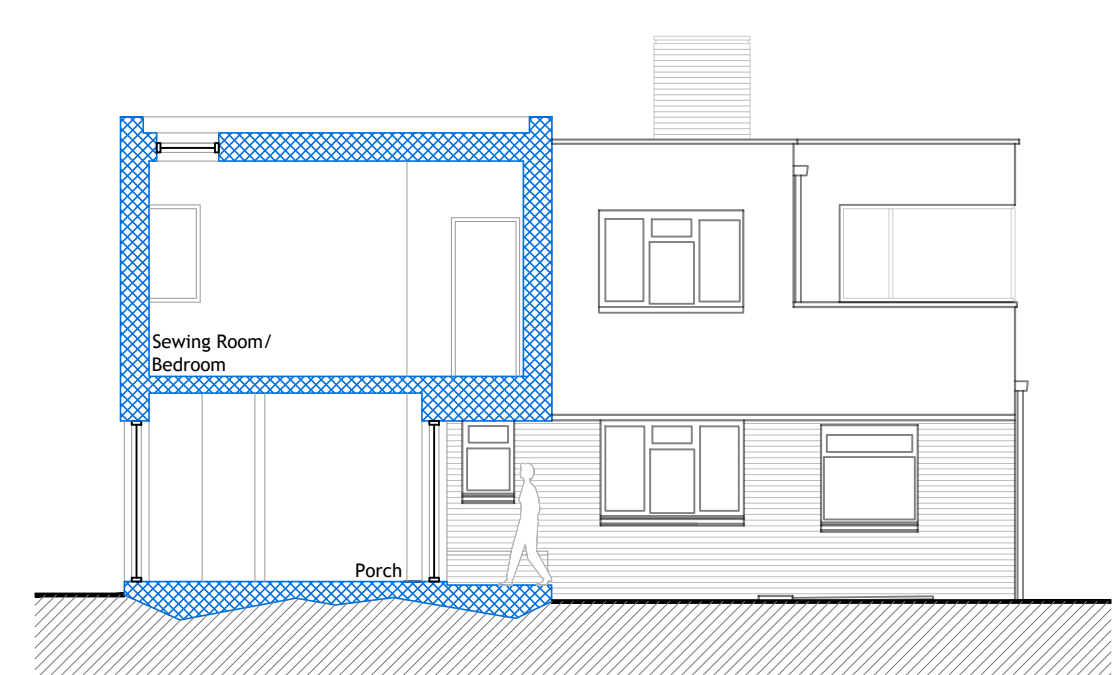

SECTION B
1:100

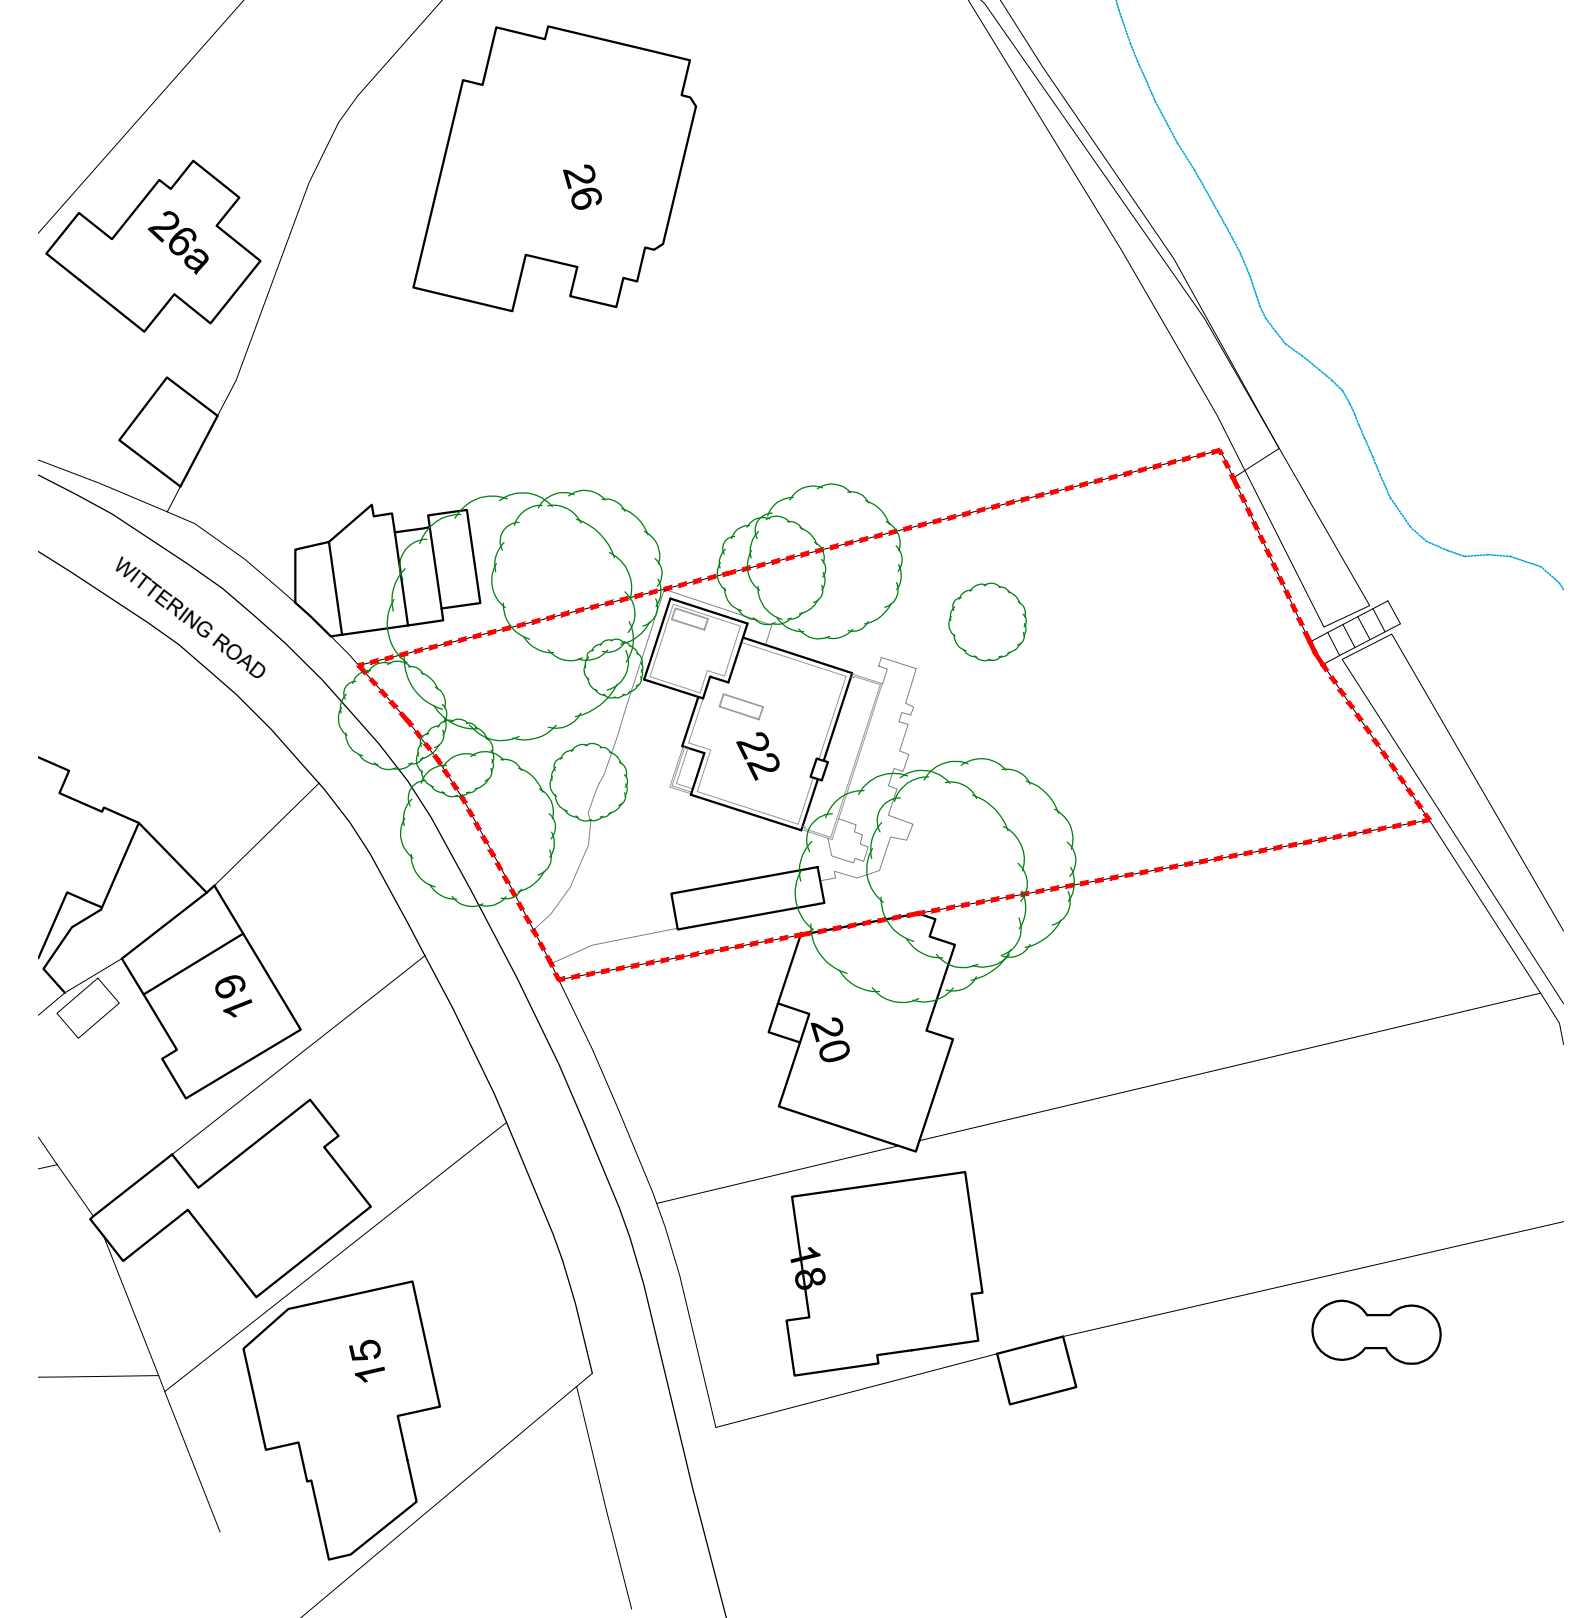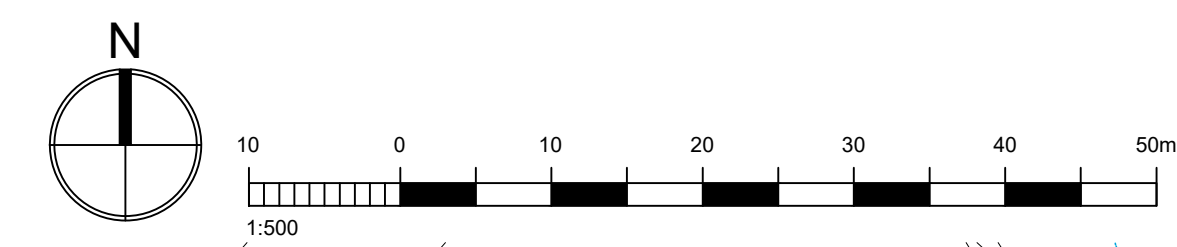

BLOCK PLAN
1:500
Ordnance Survey (c) Crown Copyright 2021. All rights reserved.
Licence number 100022432

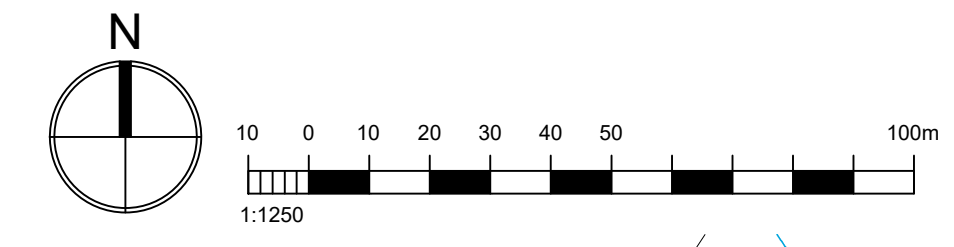

LOCATION PLAN
1:1250
Ordnance Survey (c) Crown Copyright 2021. All rights reserved.
Licence number 100022432

NOTES:

Dimensions to be checked on site before commencing work.
Any discrepancies shall be reported to the architect immediately.


Do not scale from these drawings except for planning purposes.

Use figured dimensions only.

Where applicable this drawing is to be read in conjunction with other consultants' drawings.

All drawings to be read in conjunction with specification and all other drawings including structural engineer and mechanical and electrical drawings / specification

LEGEND:

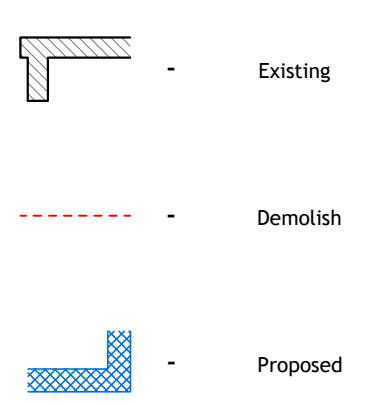

REV	DATE	AMENDMENT	DRAWN



Helyer Davies Architects Ltd
1 The Old Flour Mill,
Emsworth, PO10 7BT
01243 370 715
www.hdarchitects.co.uk mail@hdarchitects.co.uk

PROJECT
22 Wittering Road
Hayling Island
PO11 9SP

DRAWING
PROPOSED
Floor Plans
Elevations

SCALE
as noted @ A1

DATE	JULY 2021	DRAWN	DM
DRAWING NUMBER	21122-02	REVISION	*