



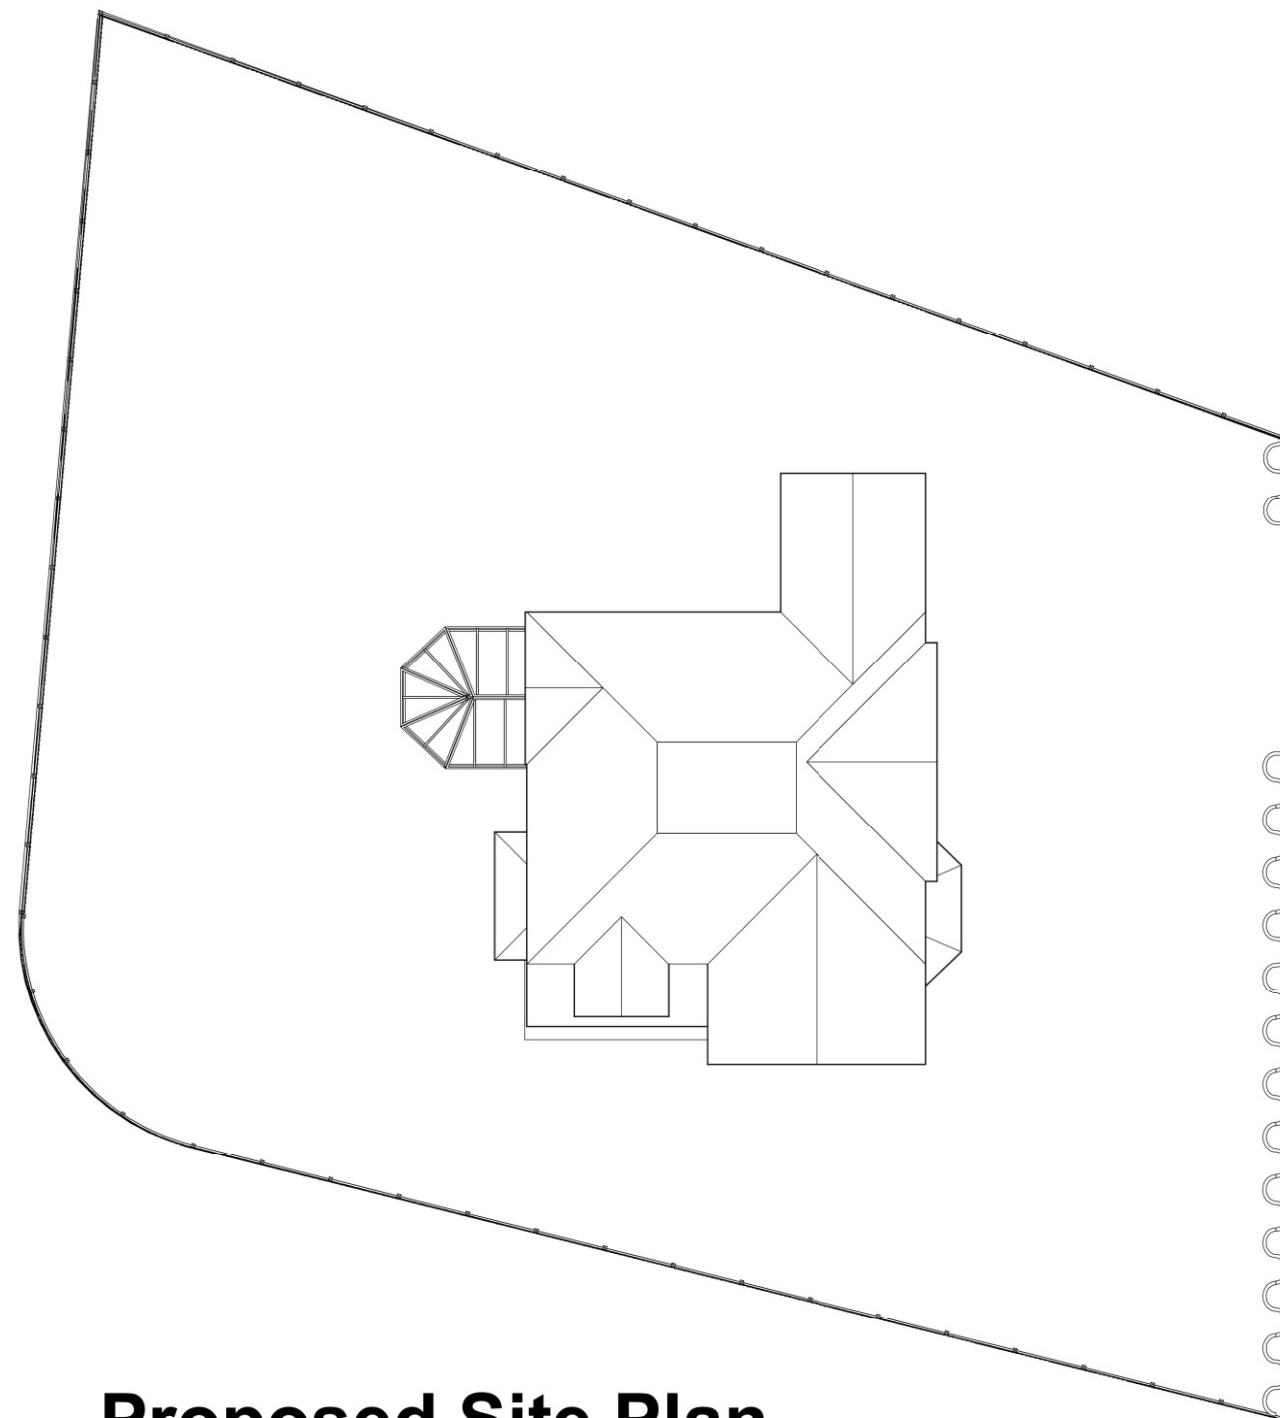

Proposed Site Plan

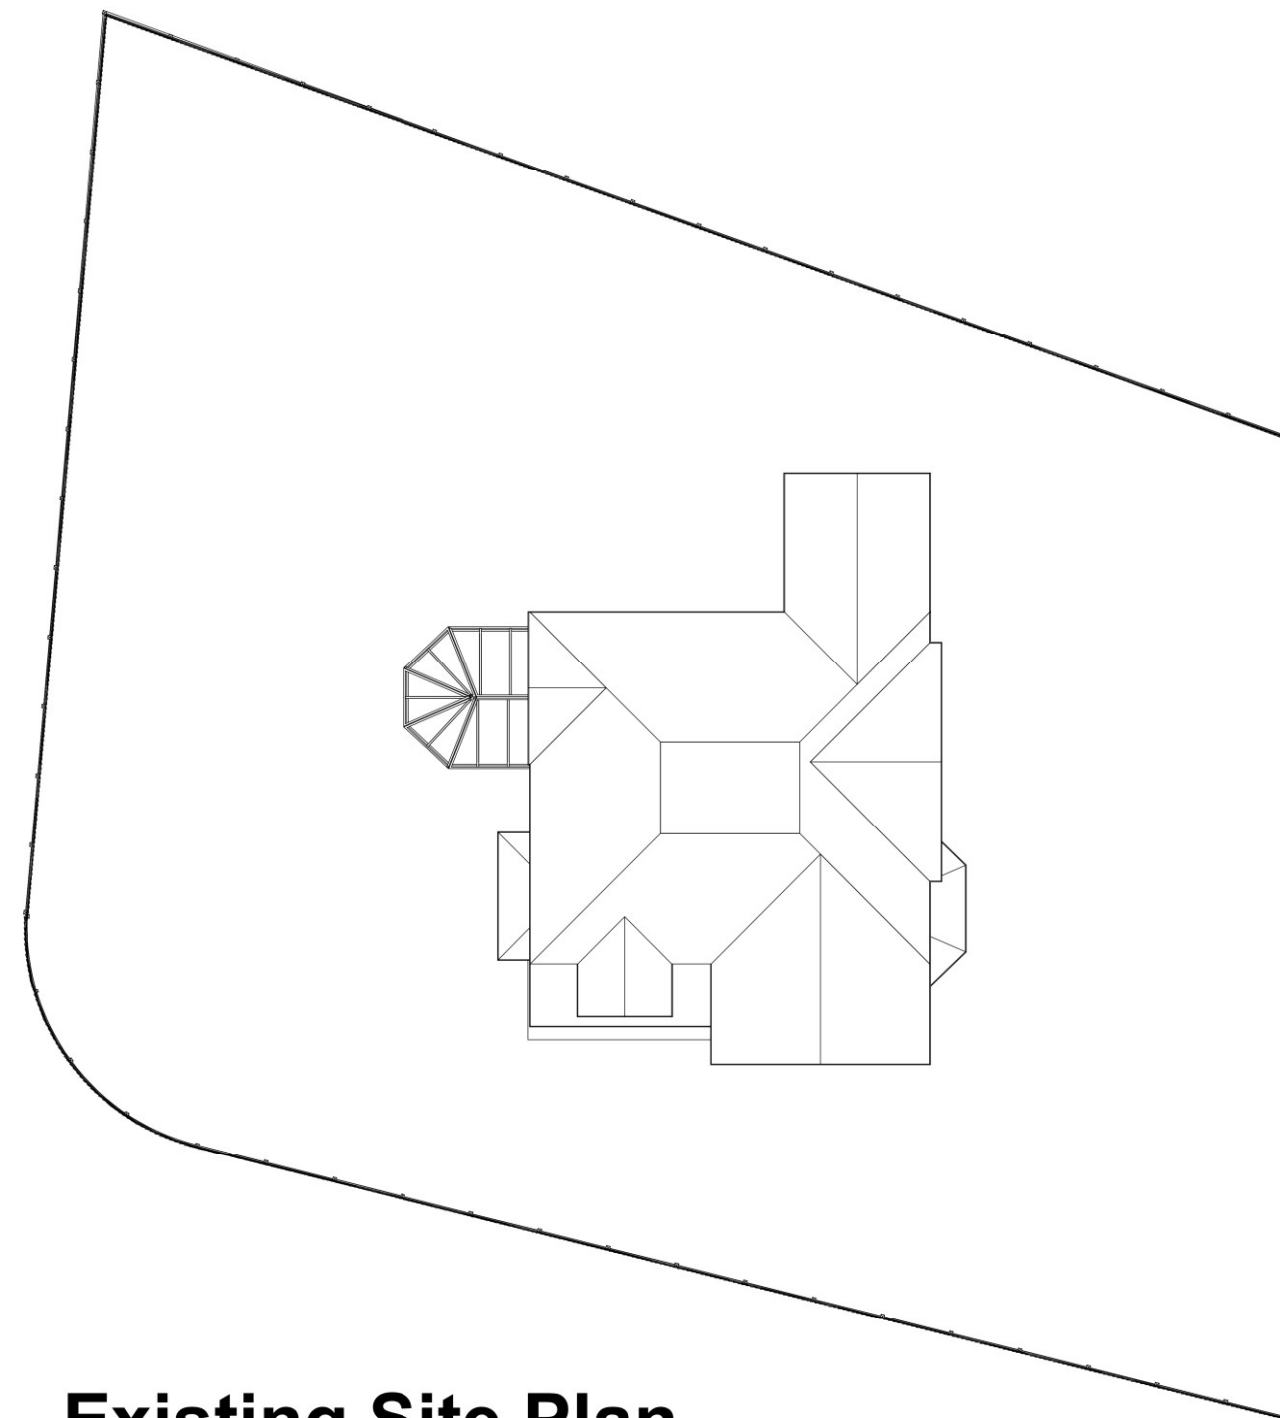

Existing Site Plan

1:500		50
1:200		20
1:100		10
1:50		5



All measurement to be checked on site prior to any commenent
(C) Copyright of Parkers Design (Southern) Limited. Any reproduction of these drawings will require written authority from the copyright owner.

Parkers Design Limited - The Studio @ 90, PO9 2PR

www.pexd.co.uk - info@pexd.co.uk - 07776 008822

PROJECT
66 Staunton Avenue PO11 0EW

SHEET
Site and Roof

CLIENT Lane			
Date	Issue Date	Scale (@ A3)	1 : 200
Drawn by	SW	DRAWING NUMBER	REV
Checked by	SR	P 9	