

Elevation
South Elevation


1 South
1 : 100





Proposed
South Elevation



Proposed
North Elevation

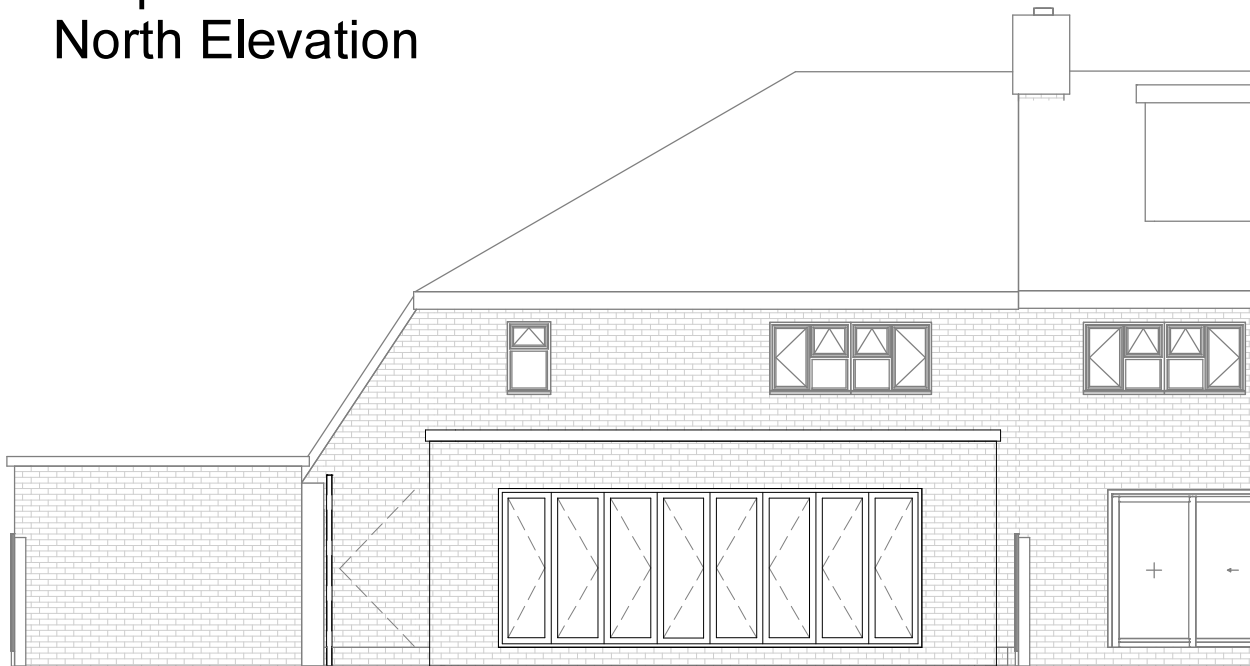

Elevation
North Elevation

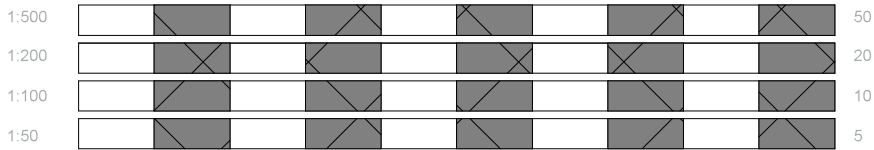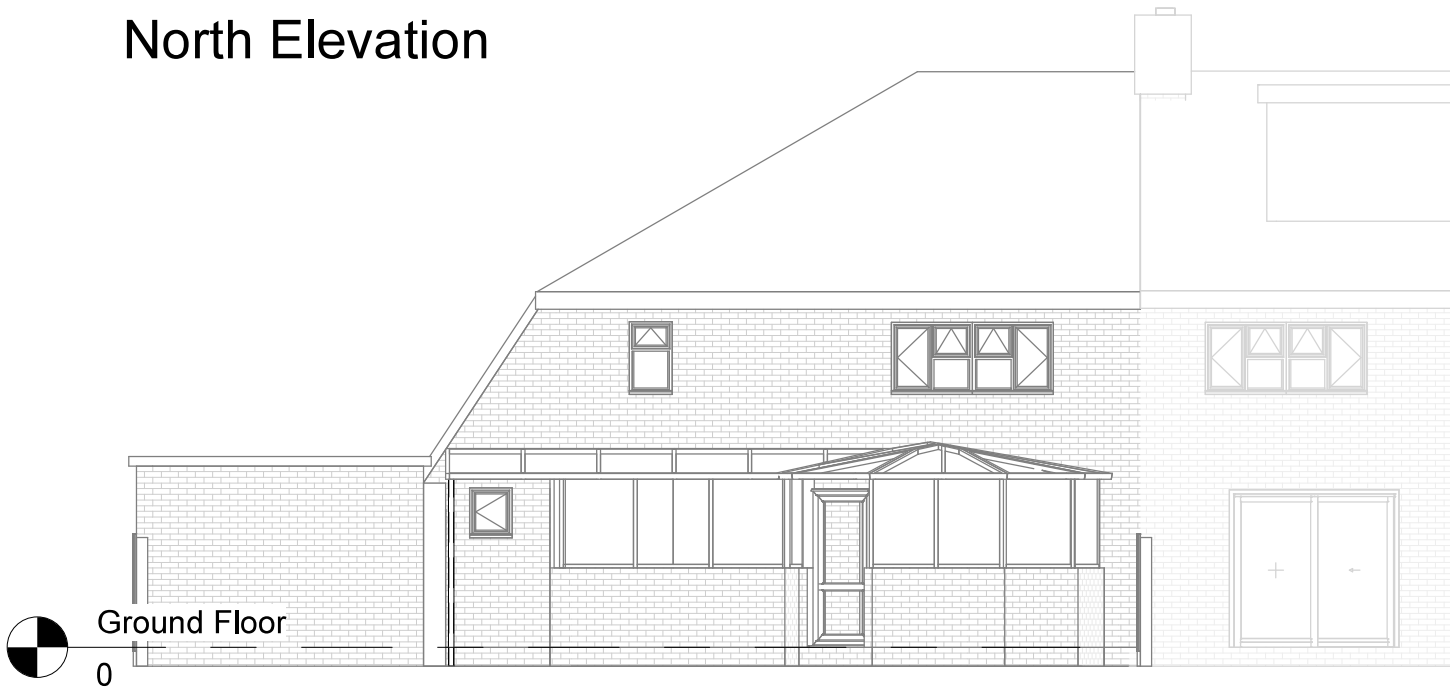

2 North
1 : 100



All measurement to be checked on site prior to any commenment
(C) Copyright of Parkers Design (Southern) Limited. Any reproduction of these drawings will require written authority from the copyright owner.

Parkers Design Limited - The Studio @ 90, PO9 2PR
www.pexd.co.uk - info@pexd.co.uk - 07776 008822

PROJECT	36 Lower Road		
SHEET	Elevations E&W		

CLIENT Owner			
Date	Issue Date	Scale (@ A3)	1 : 100
Drawn by	SW	DRAWING NUMBER	REV
Checked by	SR	P204	