



Proposed Site Plan

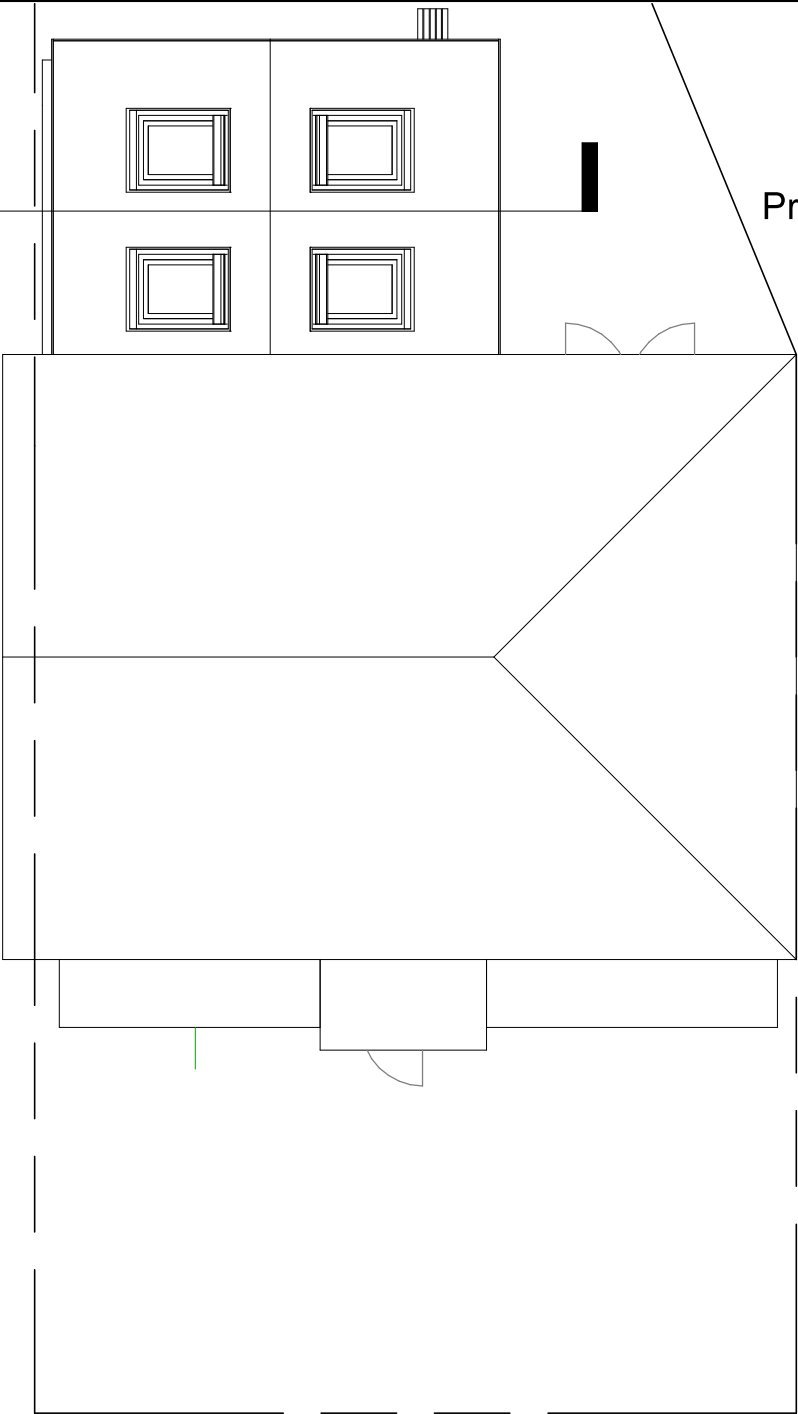

Existing Site Plan

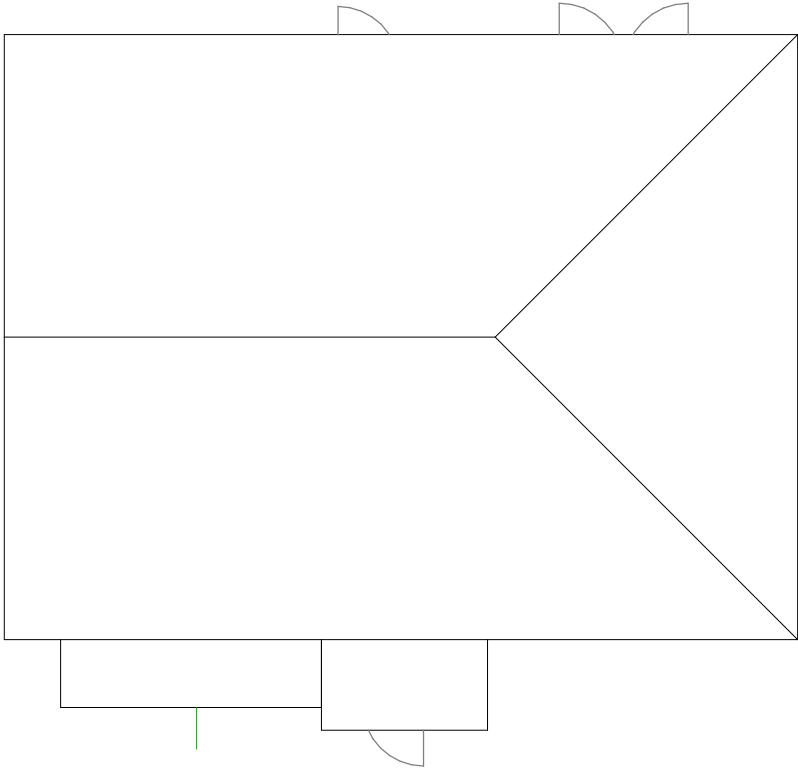

1 Site
1 : 100

1:500									100
1:200									20
1:100									10
1:50									5

pd

parkers

executive

design

(C) Copyright of Parkers Design (Southern) Limited. Any reproduction of these drawings will require written authority from the copyright owner.

Parkers Design Limited - The Studio @ 90, PO9 2PR

www.pexd.co.uk - info@pexd.co.uk - 07776 008822

PROJECT

15 Abbotstone Ave

SHEET

Site Plan

CLIENT

Tim Ray

Date

Issue Date

Scale (@ A3)

1 : 100

Drawn by

SW

DRAWING NUMBER

A103

Checked by

SR

REV