



Elevations 1:100

 

JANE MOTTERSHEAD DESIGNS LIMITED
2, BROOK COTTAGES, WEST ASHLING,
CHICHESTER, WEST SUSSEX, PO18 8DY
TEL: 01243 575480 MOBILE: 07790 362882
E-MAIL: jbmottershead@aol.com

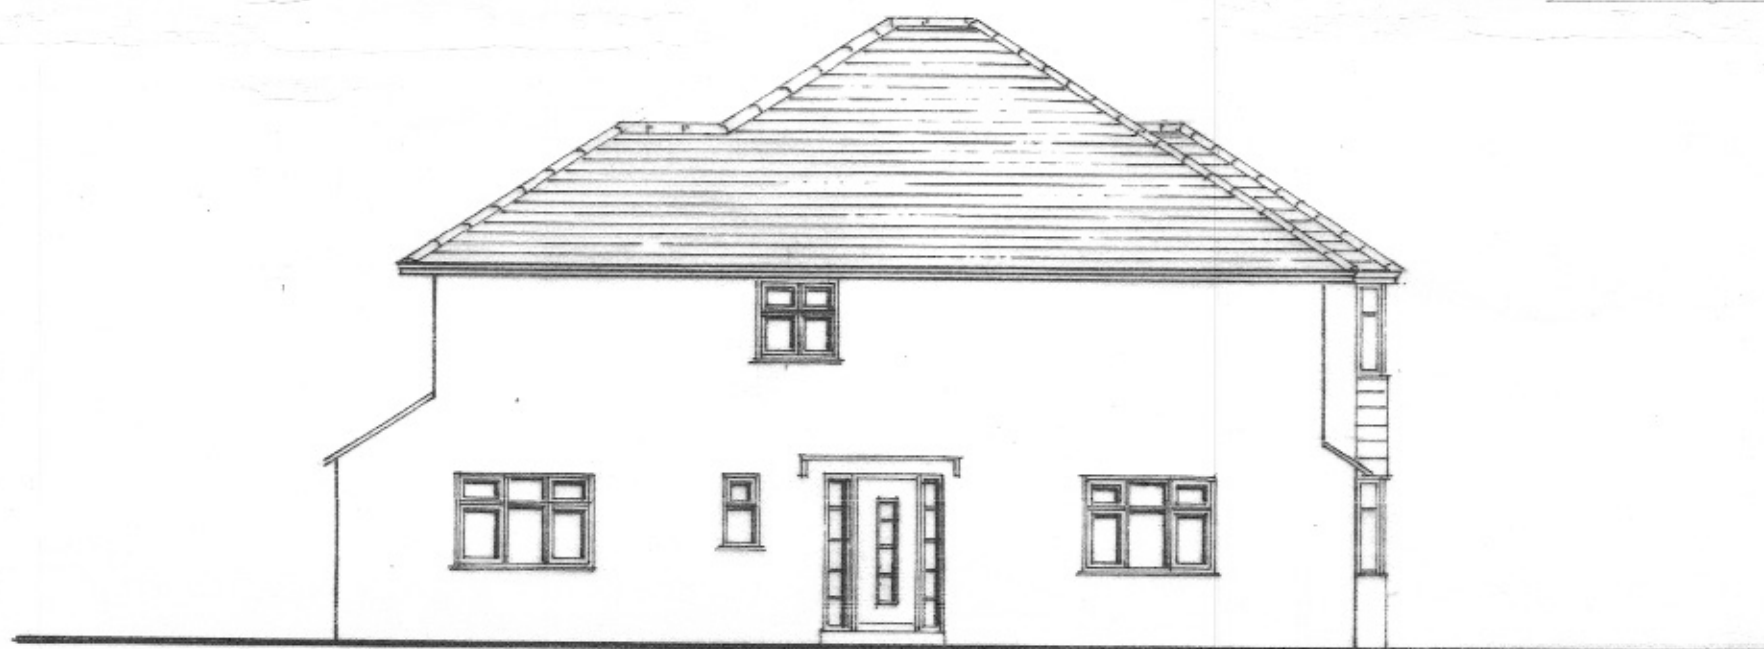

plot 1

SOUTH WEST ELEVATION



plots 1 & 2

NORTH WEST ELEVATION



plot 2

NORTH EAST ELEVATION

Drg. no. NS/16/08

1:100