





Proposed Side Elevation
1:100


Proposed Rear Elevation
1:100

Proposed Side Elevation
1:100



SCALE BAR 1:100

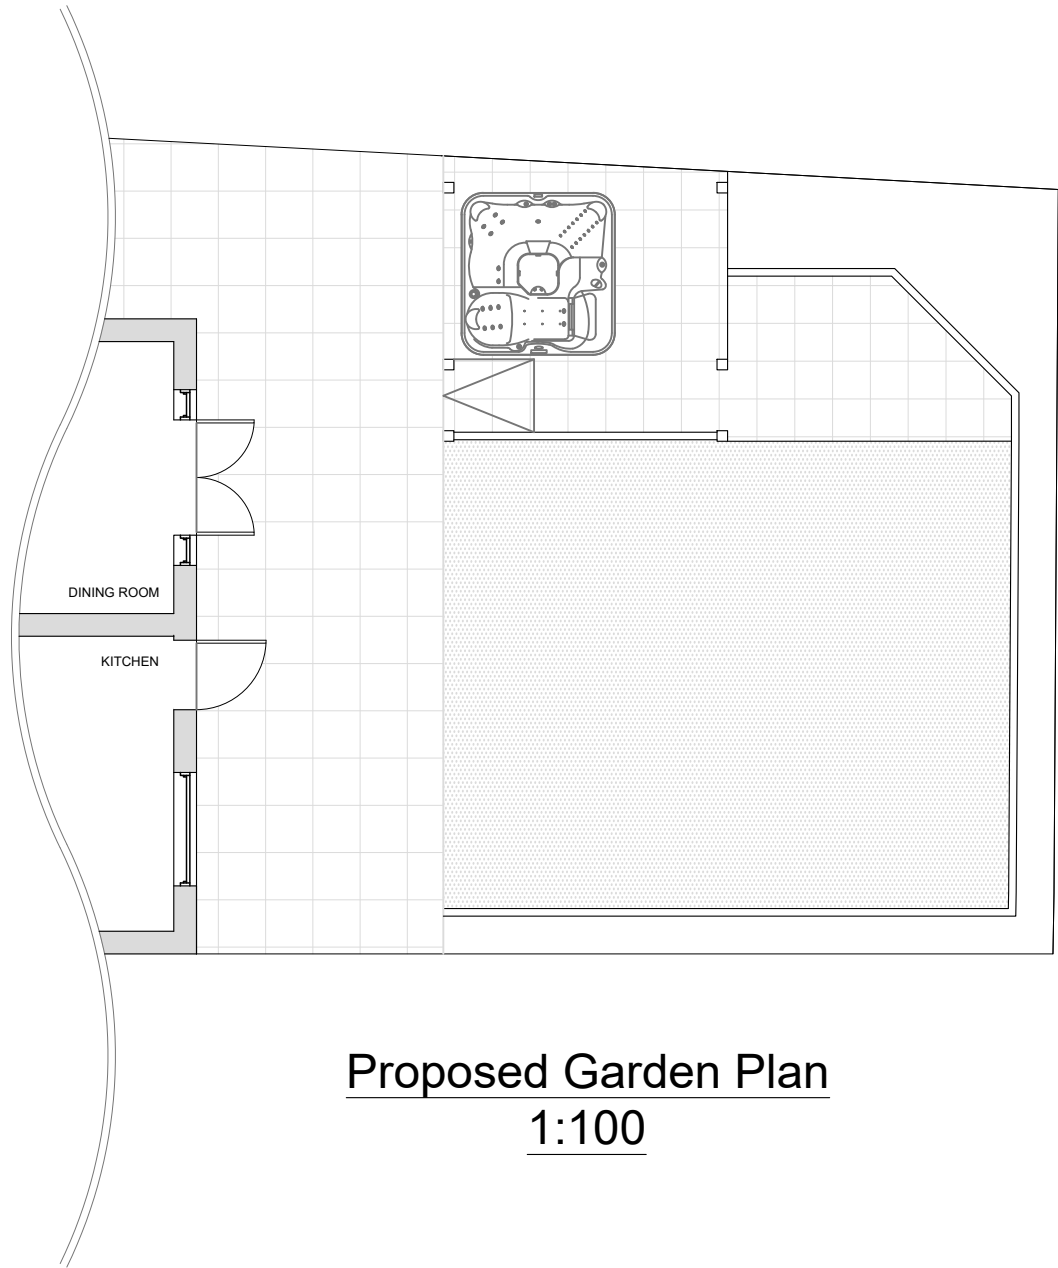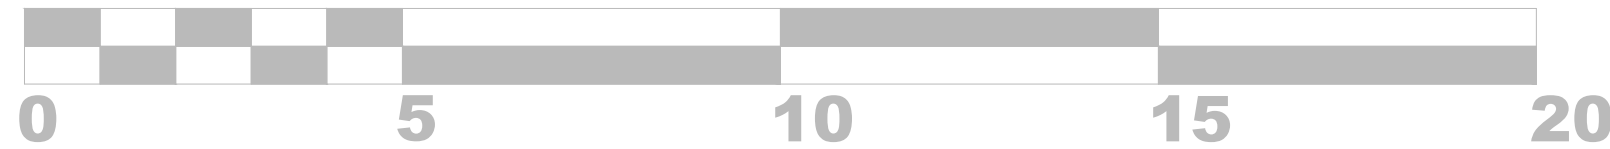

Proposed Garden Plan
1:100

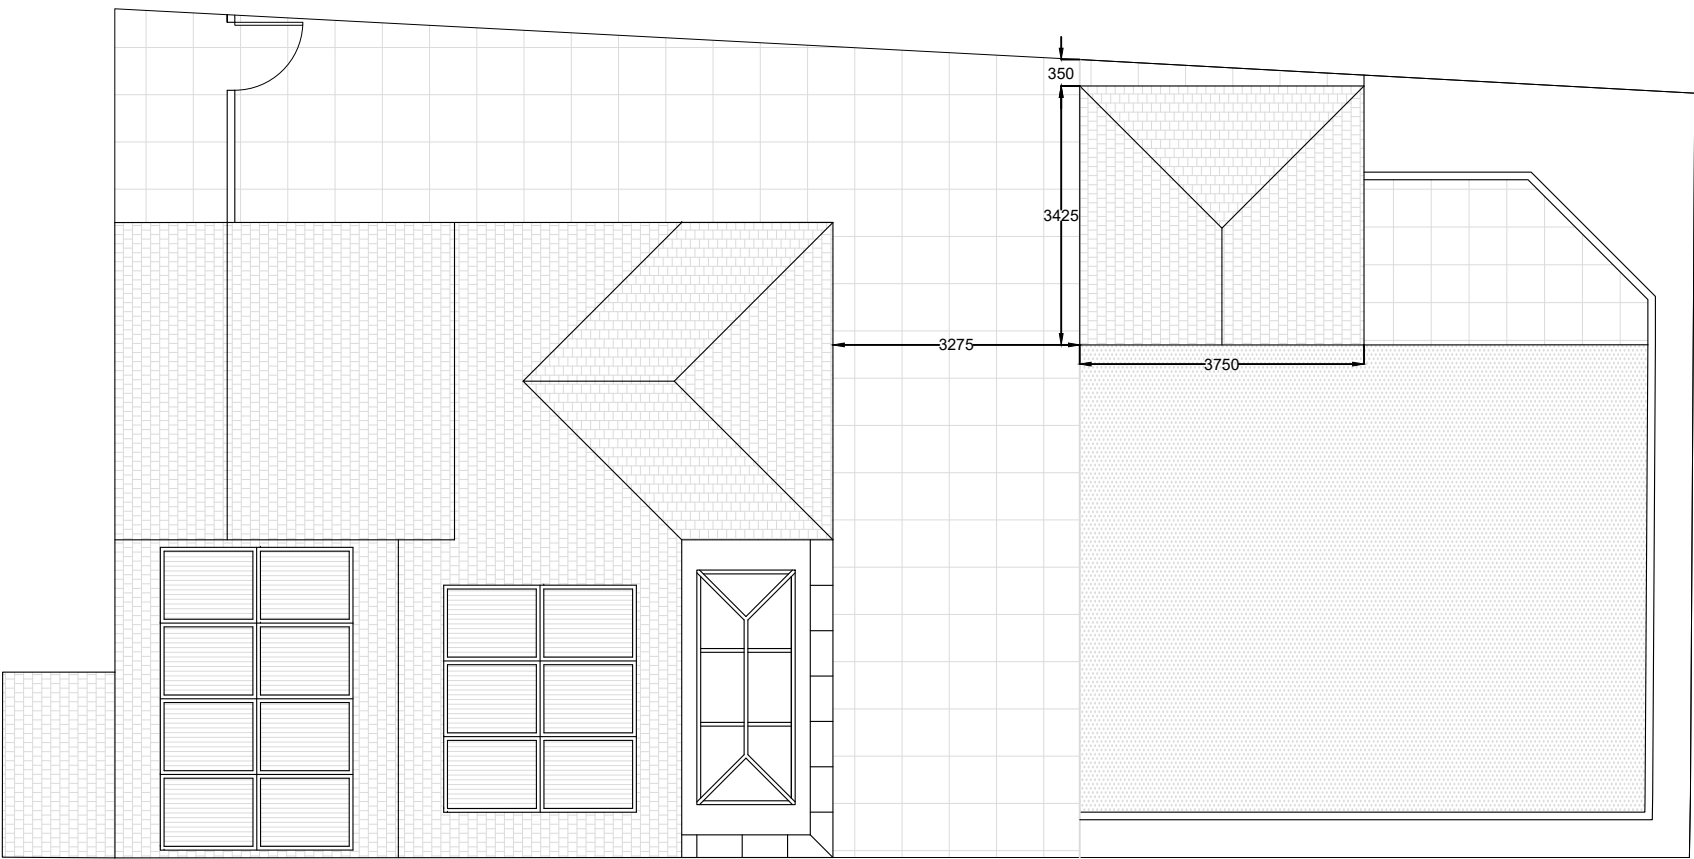

Proposed Roof Plan
1:100

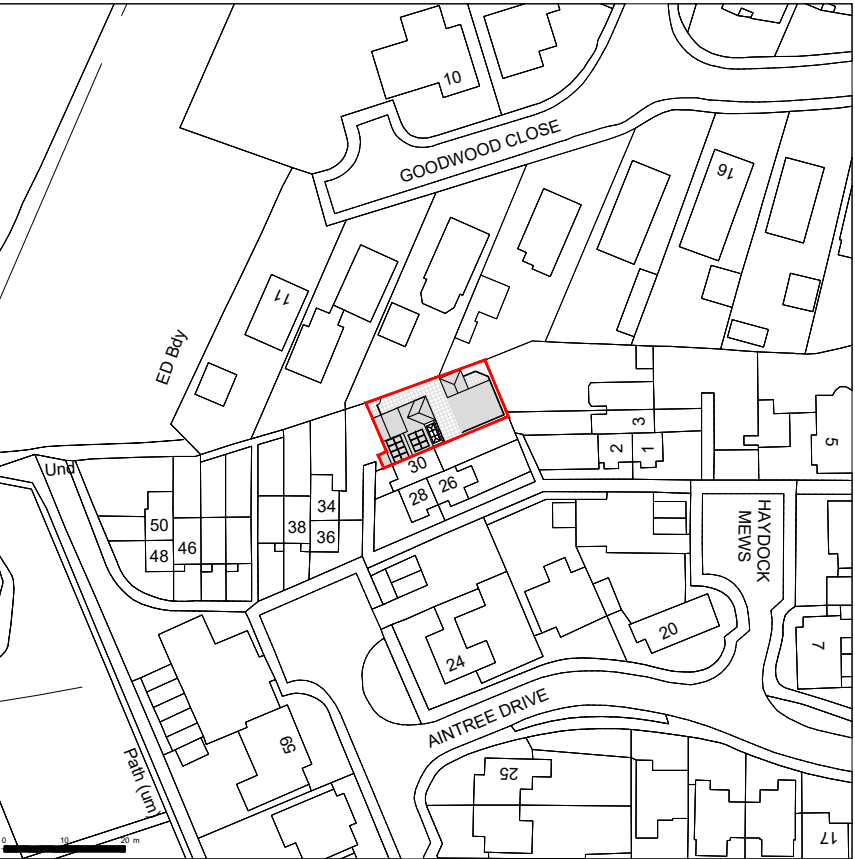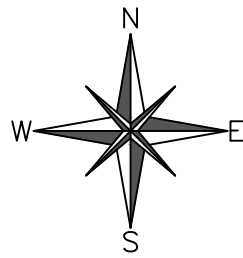

Proposed Site Map
1:1250
OS 100047474



Drawing Technical

info@drawingtechnical.co.uk
07845656848

Site Address: 32 Aintree Drive
Waterlooville
PO7 8NG

Drawing Title: Proposed Plan & Elevations

Client Name: Mr Daniel Collen

Job No. DT148	Scale A2	Date 17/09/2021
------------------	-------------	--------------------

Revision A	Drawing No. 2	Drawn By LA
---------------	------------------	----------------

Drawing Notes

The contents of this drawing are copyright to Drawing Technical and may not be altered, copied or reproduced without written consent.

Contractor must verify all dimensions and report any discrepancies before putting work in hand.

Drawings for PLANNING purpose only and hence do not scale from this drawing.

Rev	Description	Date