




THIS DRAWING HAS BEEN PRODUCED FOR PLANNING PURPOSES ONLY, THIS IS NOT A WORKING DRAWING, FOR FURTHER INFORMATION CONTACT KALOTEC LTD.

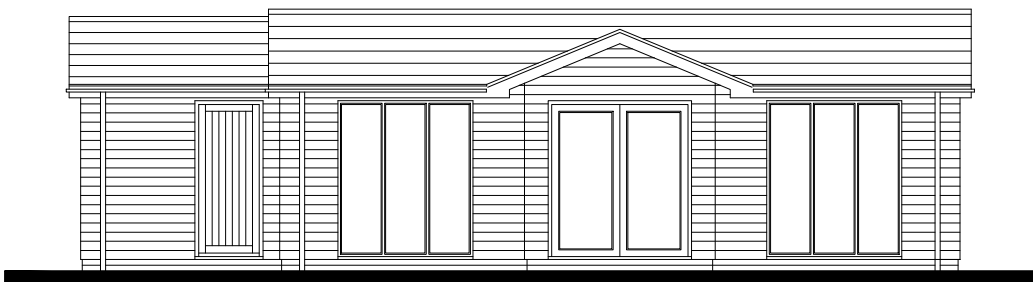


Front Elevation (Scale 1:100)

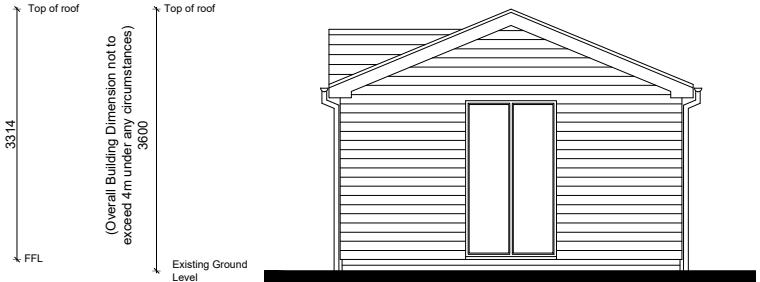


Side Elevation (Scale 1:100)

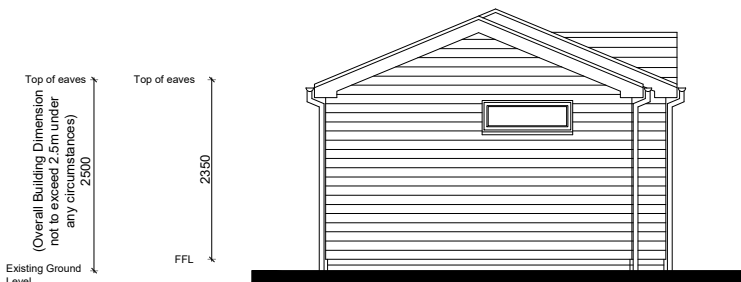

Side Elevation (Scale 1:100)

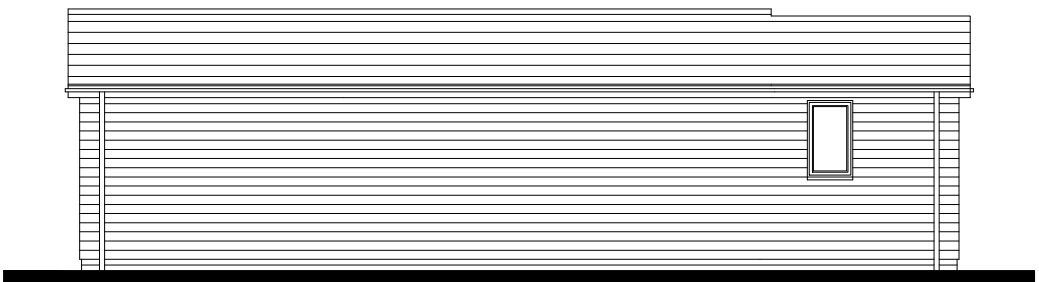


Rear Elevation (Scale 1:100)

 


Revisions
A - Amendments to configuration and siting of gym - 05.10.2021
B - Amendments to reduce eaves overhang and repositioning of building - 10.11.2021



CLIENT Mr Smith		
SITE 7 Meadowlands, Havant		
TITLE Proposed Floor, Elevations & Roof Plan - Gym		
SCALE 1:100 (A3)	DRAWING NO. KALO-0253-203	REVISION B
DATE Feb 21		
DRAWN		
CHECKED		
Kalotec Limited, Cams Hall, Fareham, Hampshire, PO16 8AB Telephone: 01329 227 424 Email: info@kalotec.co.uk Website: www.kalotec.co.uk		
COPYRIGHT © KALOTEC LIMITED		

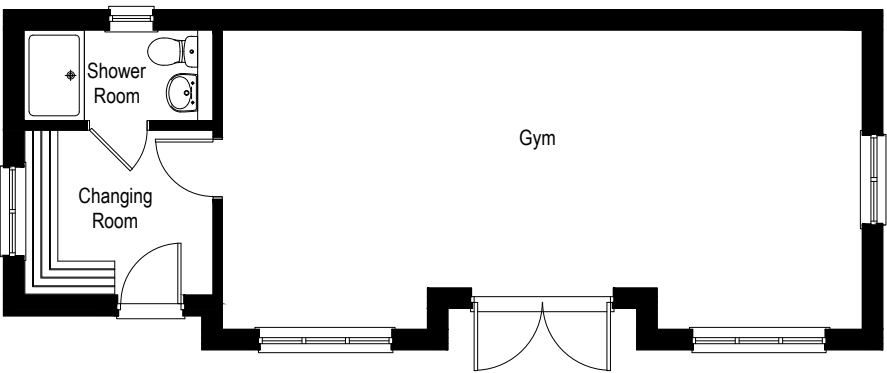

Proposed Floor Plan (Scale 1:100)

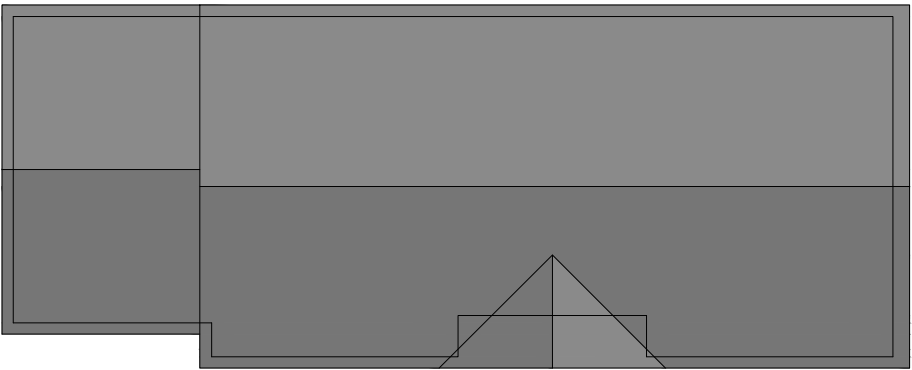

Proposed Roof Plan (Scale 1:100)