






PROPOSED ELEVATIONS 1-100

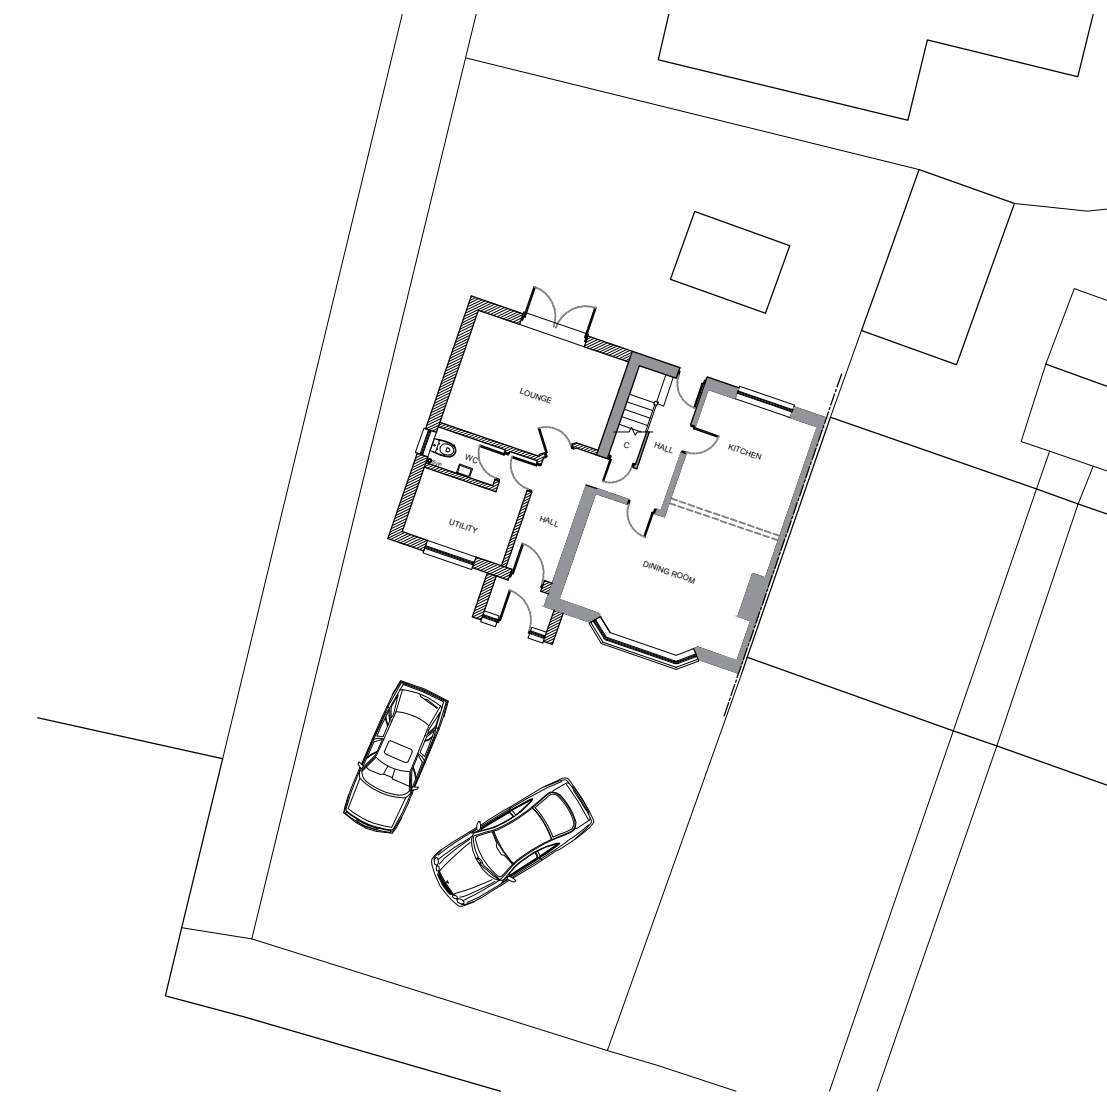


PROPOSED SITE PLAN 1-200

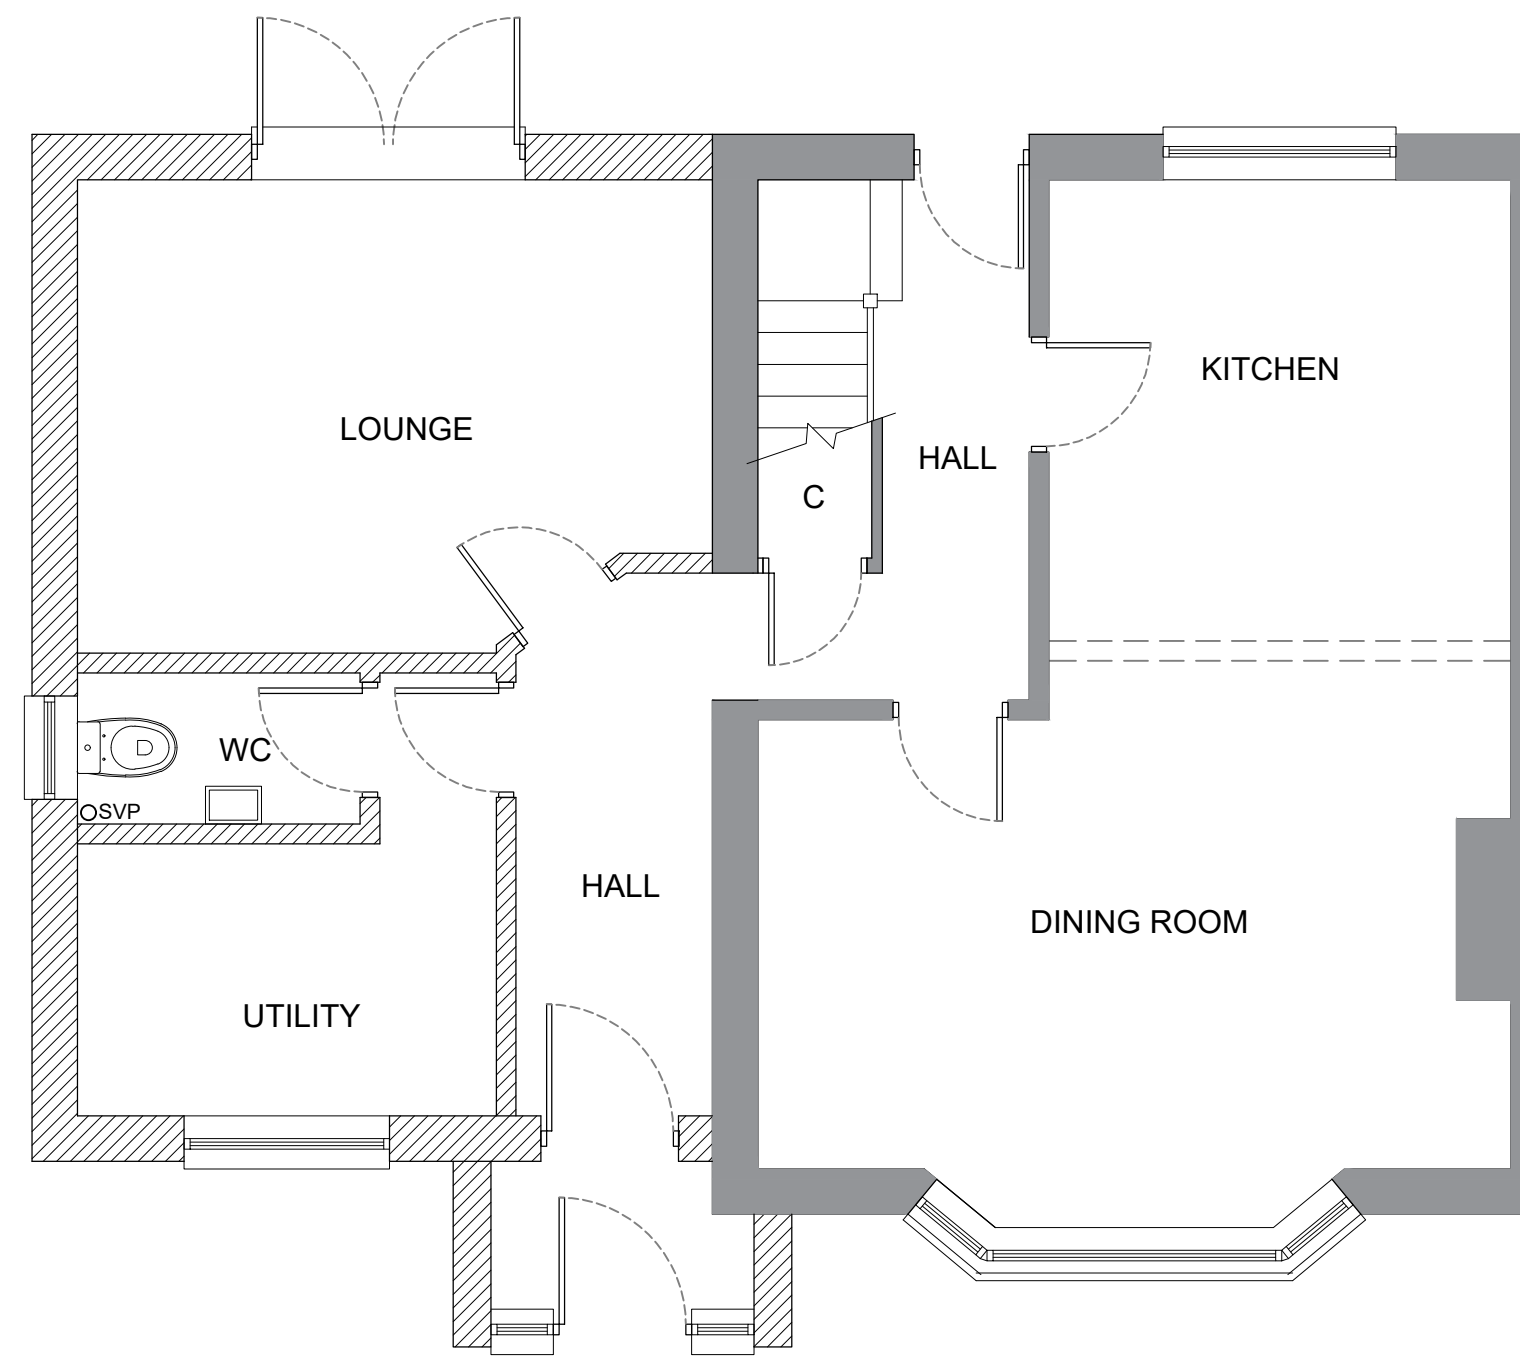


PROPOSED GROUND FLOOR PLAN 1-50

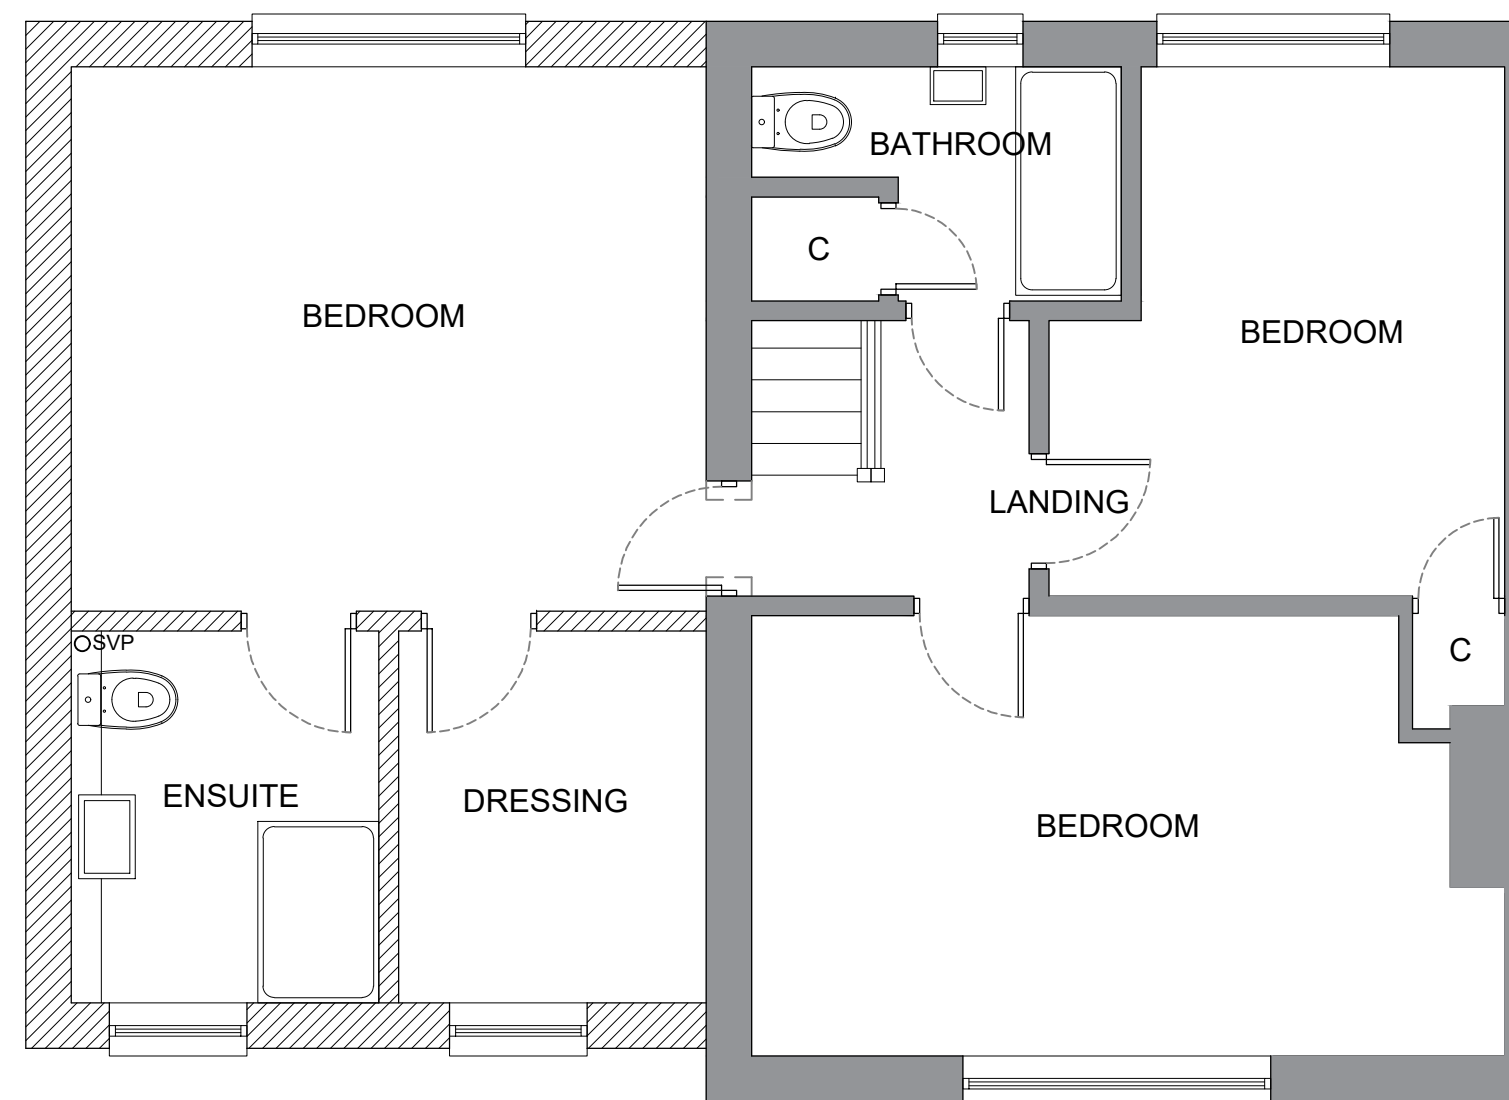


PROPOSED FIRST FLOOR PLAN 1-50

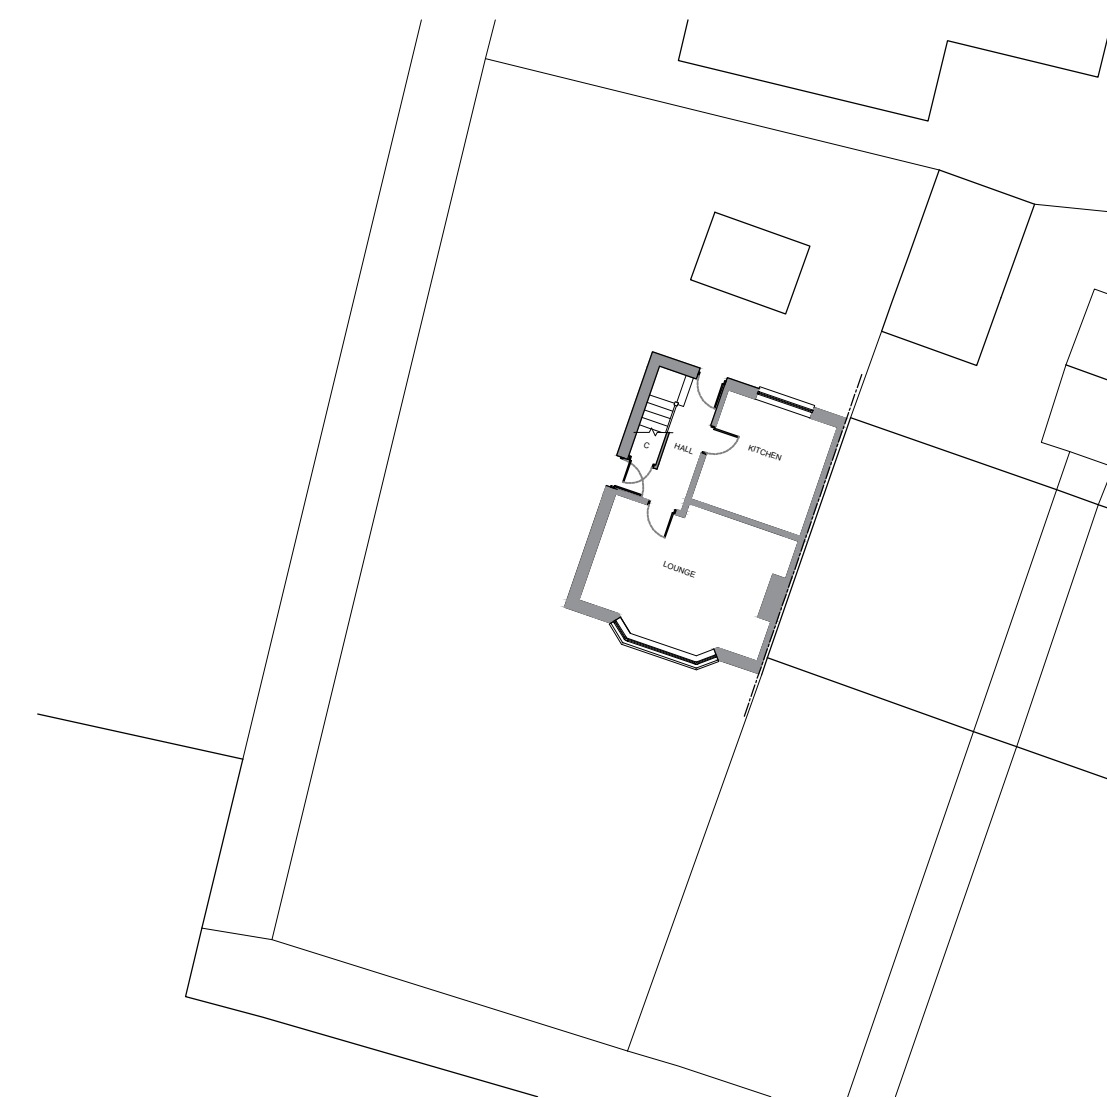


EXISTING SITE PLAN 1-200

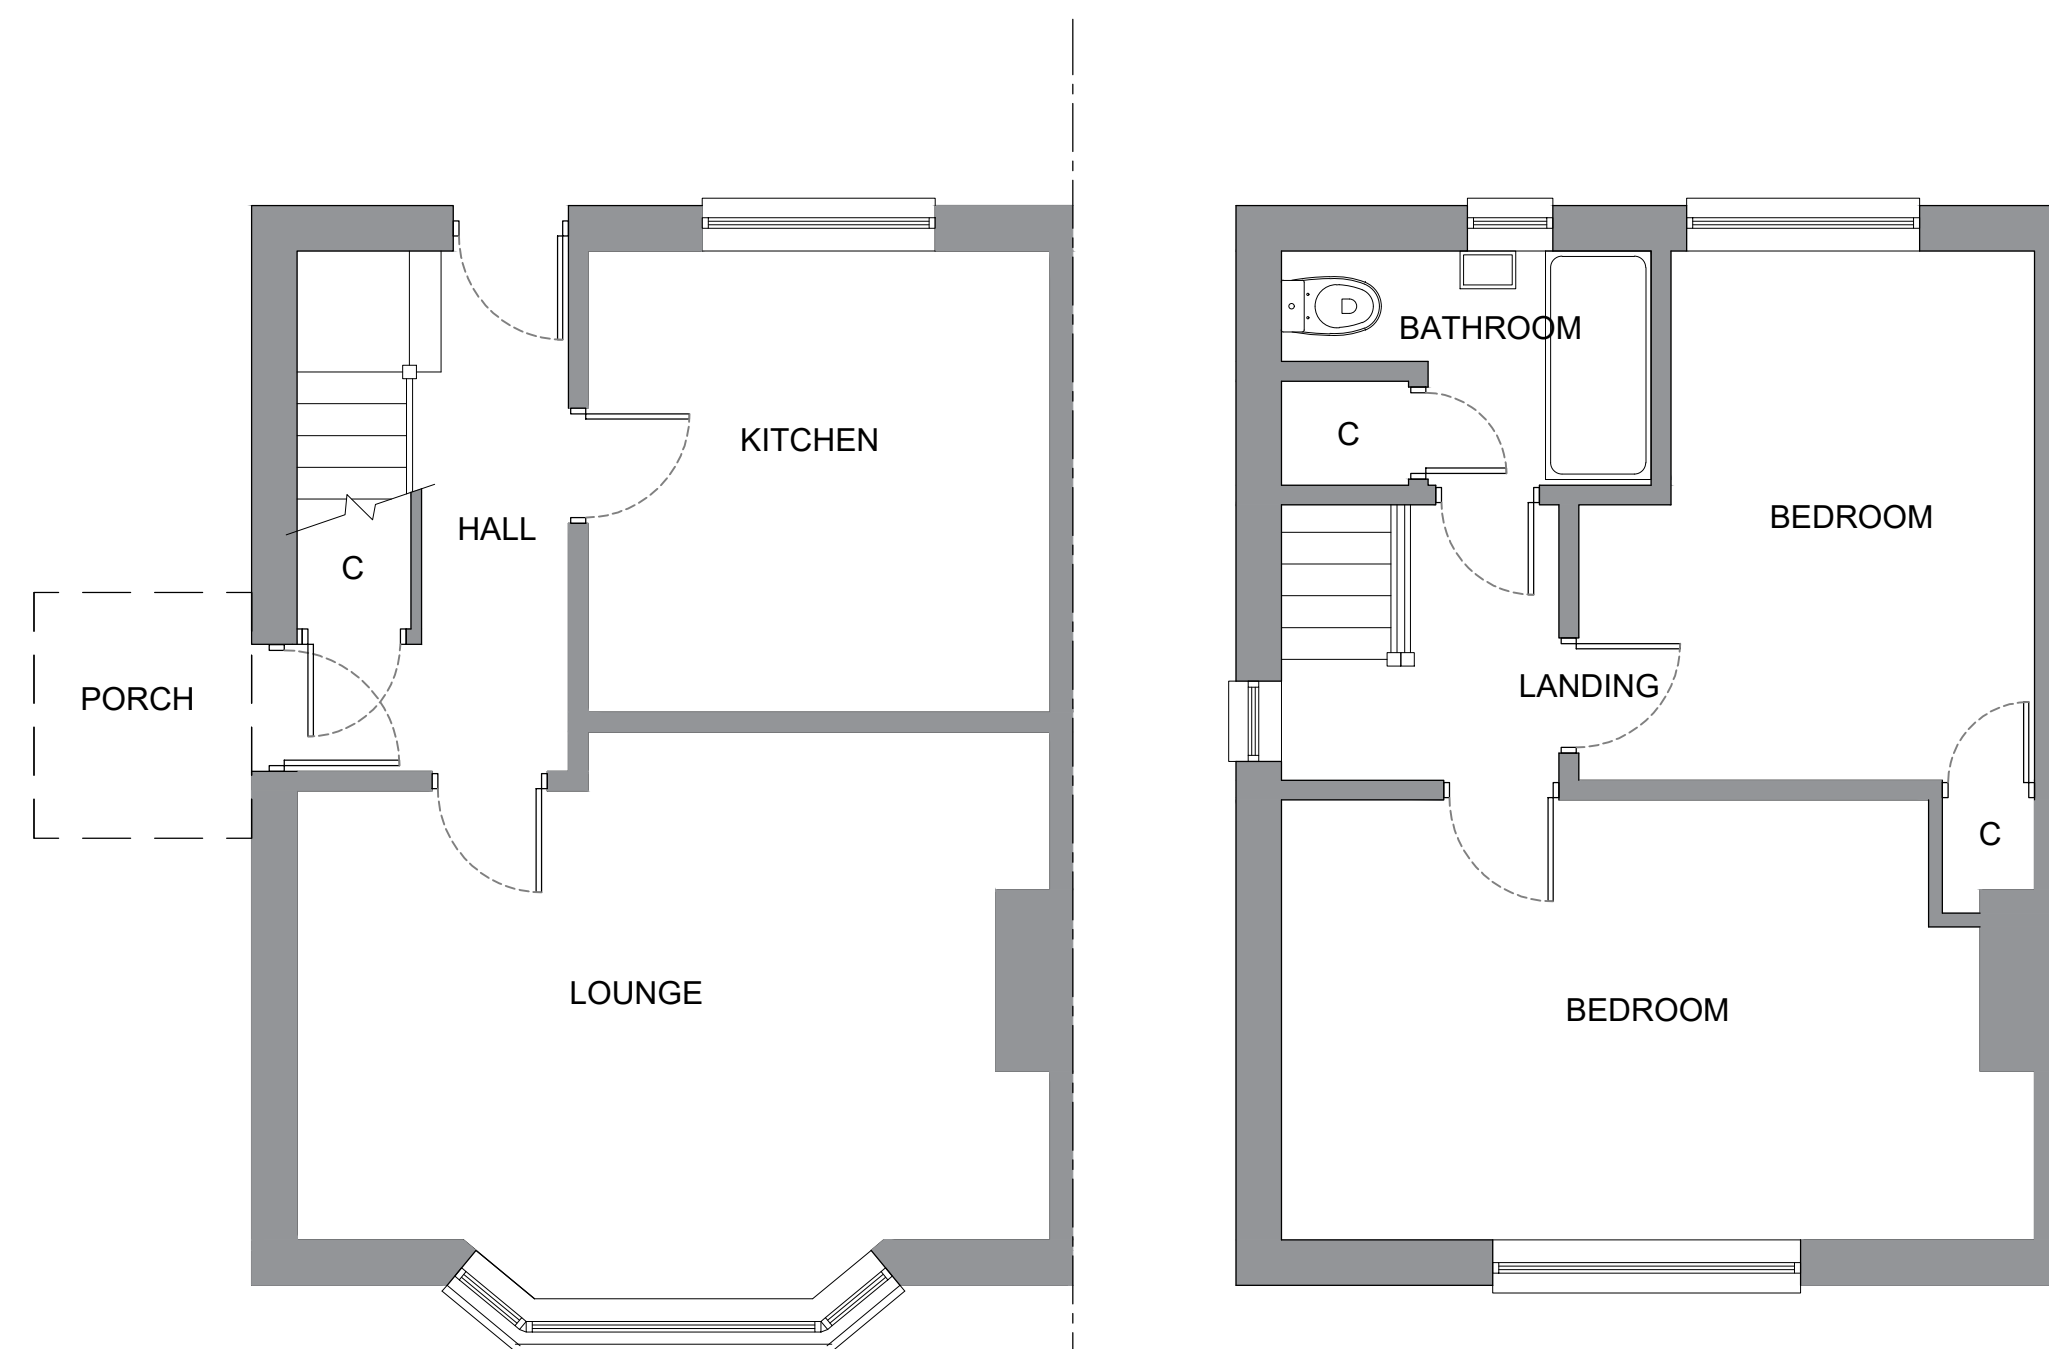

EXISTING GROUND & FIRST FLOOR PLANS 1-50

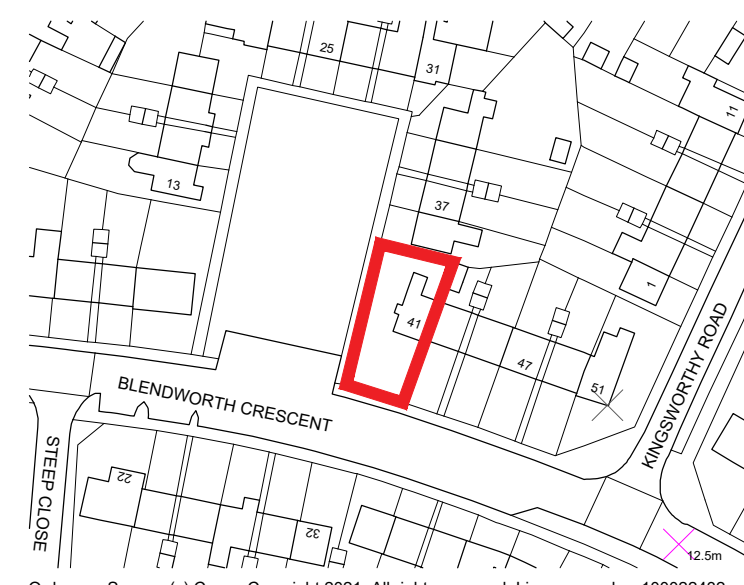

LOCATION PLAN 1-1250

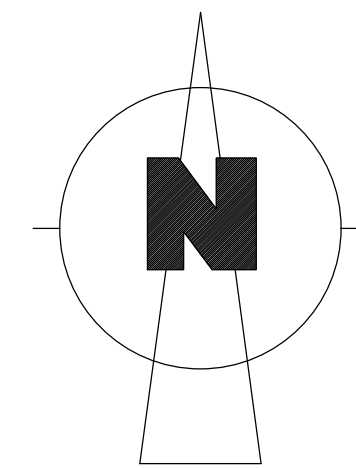

EXISTING ELEVATIONS 1-100

Rev A - Cars added to proposed site plan. 11-10-21

This drawing is the copyright of D.M.ADAMS DESIGN.
no copies in whole or part thereof may be taken without prior consent.
D.M.ADAMS DESIGN
1 Chapel Road,
Swanmore,
Southampton,
Hampshire.
SO32 2QA
Tel: 07714 058475 E-mail: dean@dmades.co.uk

Job Title:
**41 Blendworth Crescent
HAVANT
PO9 2BA**

Description:
Planning

Scale: AS SHOWN Date: Sep '21 Drawing: 41BC-001-A