


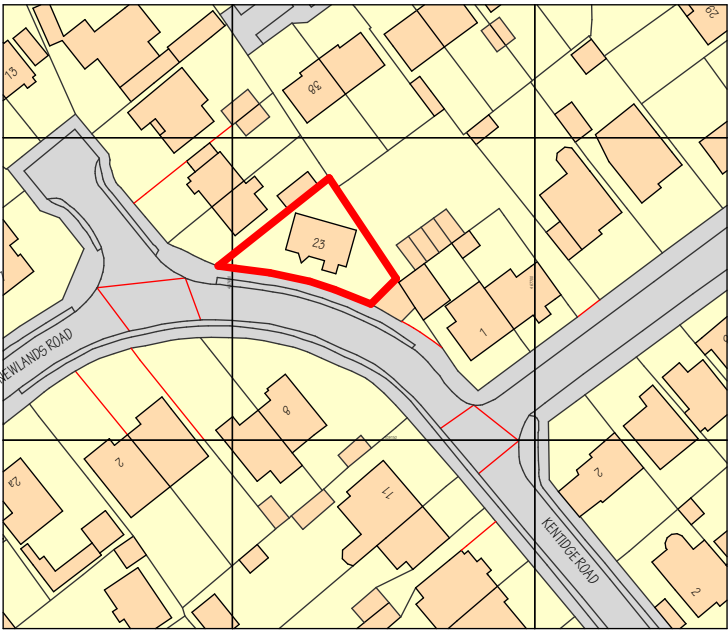


Ordnance Survey, (c) Crown Copyright 2021. All rights reserved. Licence number 100022432

Location Plan @ 1:1250
23 Newlands Road Purbrook PO7 5NF

0123456789101112131415161718192021

NORTH

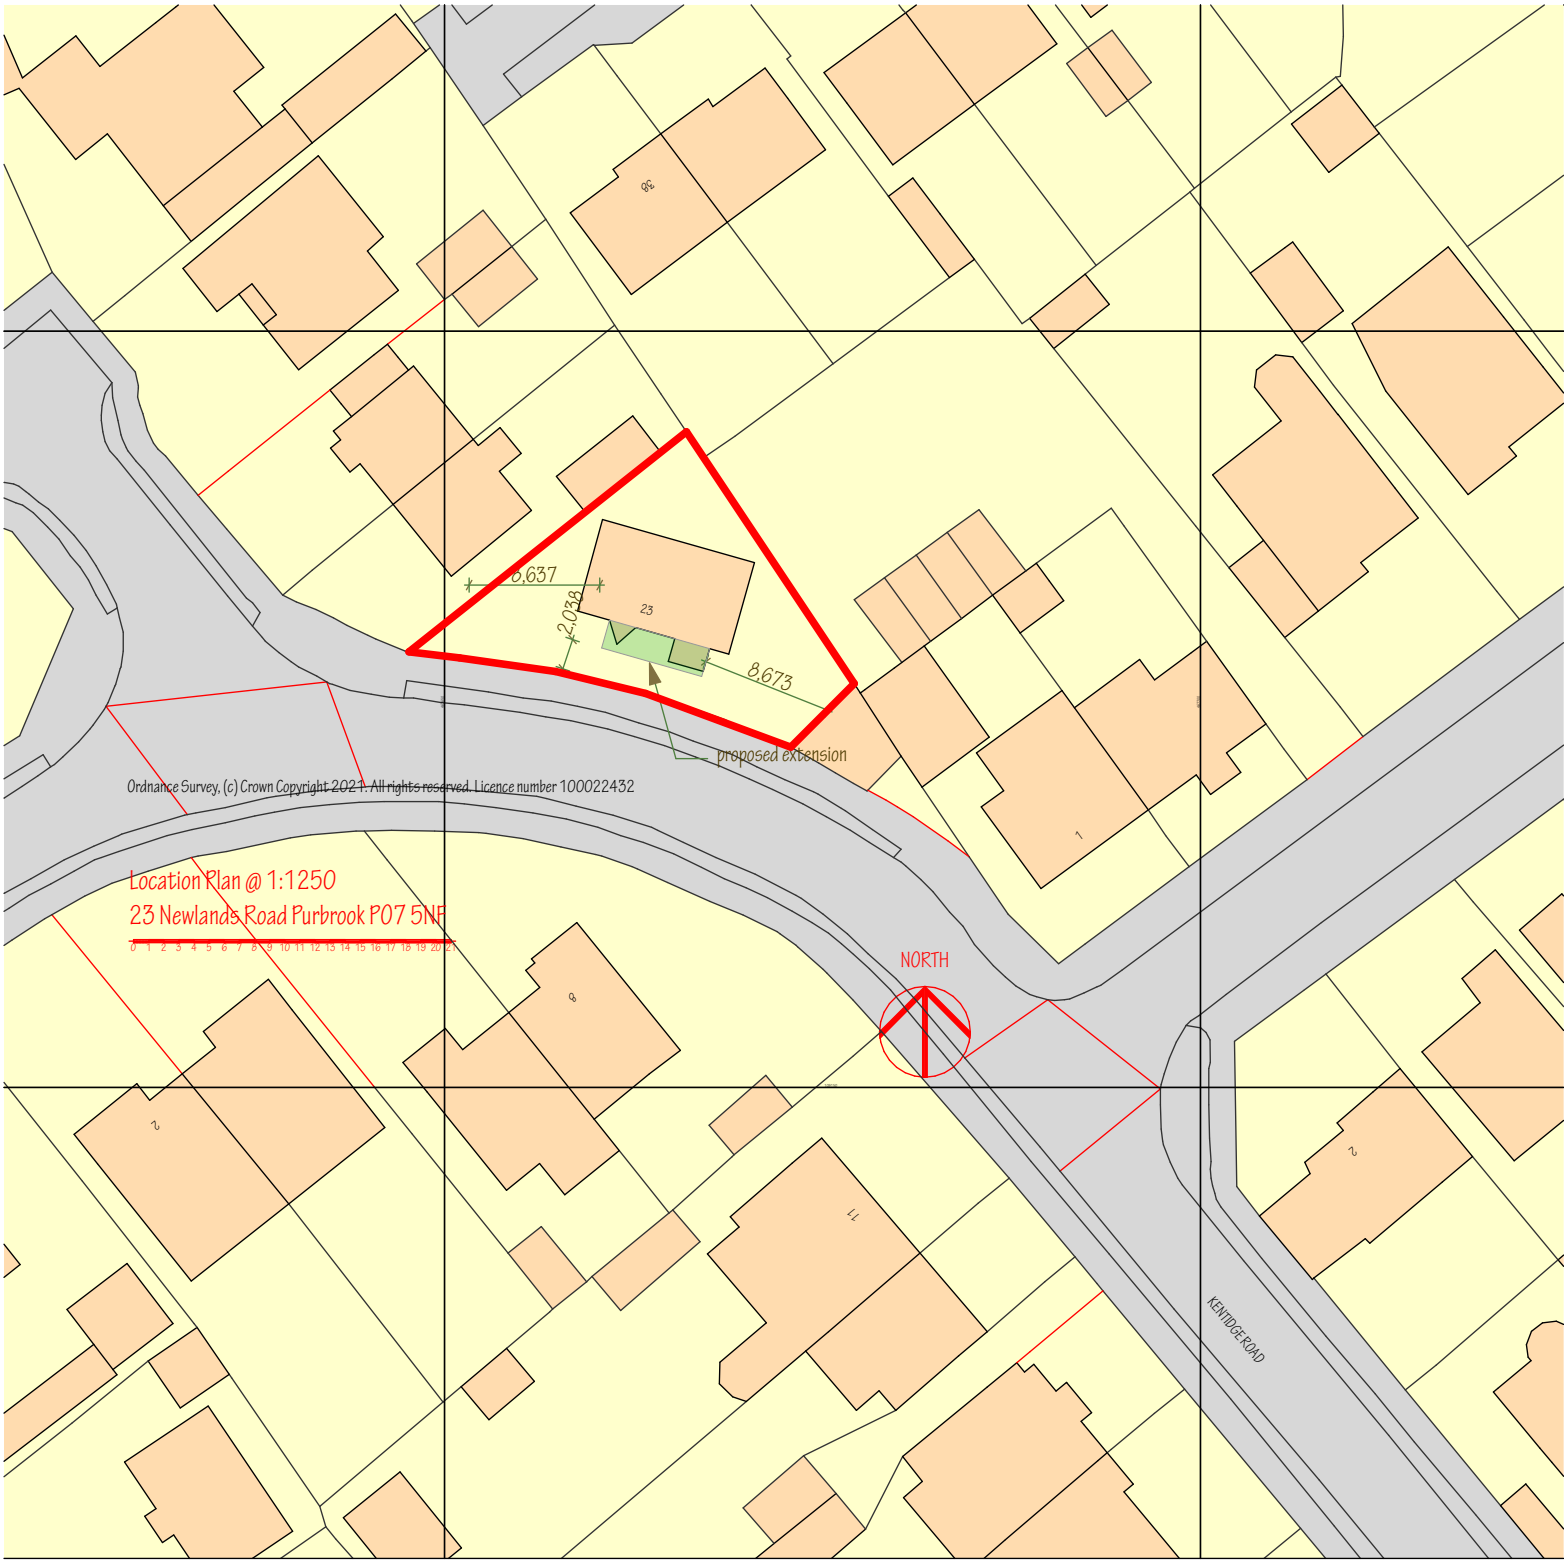

Ordnance Survey, (c) Crown Copyright 2021. All rights reserved. Licence number 100022432

Location Plan @ 1:1250
23 Newlands Road Purbrook PO7 5NF

0123456789101112131415161718192021


NORTH



NOTES;
This drawing is the copyright of
EDWARD CAUSH + ASSOCIATES
All dimensions must be checked on site prior to the
commencement of construction and the Architect notified of any
discrepancy. Figured dimensions are to be used in preference to
scaled dimensions. The Local Planning Authority may scale from
this drawing as the only exception. No deviation from the
drawing will be permitted without the written consent of the
Architect.

REVISIONS

Issue ID	Revision ID	Change Name	Date
01	01		27/07/2021
02	A	Dimensions added	17/08/2021

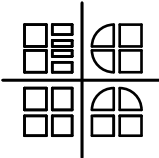

EDWARD CAUSH + ASSOCIATES
ARCHITECTS

11 SOUTHDOWN ROAD COSHAM PORTSMOUTH
PO6 2EB

phone 023 92 384477
mob 07860 848306
email: eca@architectureltd.co.uk

CLIENT
Dr Stephen Moorhouse

JOB TITLE
23 Newlands Road
Purbrook
PO7 5NF

DRAWING TITLE
Location Plan & Site Plan

SCALE
1:1250, 500 @ A3

DATE
24-06-2021

DRAWN BY
EC

CHECKED BY

DRAWING NUMBER	LAYOUT ISSUE	DRWG REVISION
21:2096:L(2-)001	02	A