

NOTES:

Dimensions to be checked on site before commencing work. Any discrepancies shall be reported to the architect immediately.

Do not scale from these drawings except for planning purposes. Use figured dimensions only.

Where applicable this drawing is to be read in conjunction with other consultants' drawings.


Existing walls



Proposed walls





Proposed structure

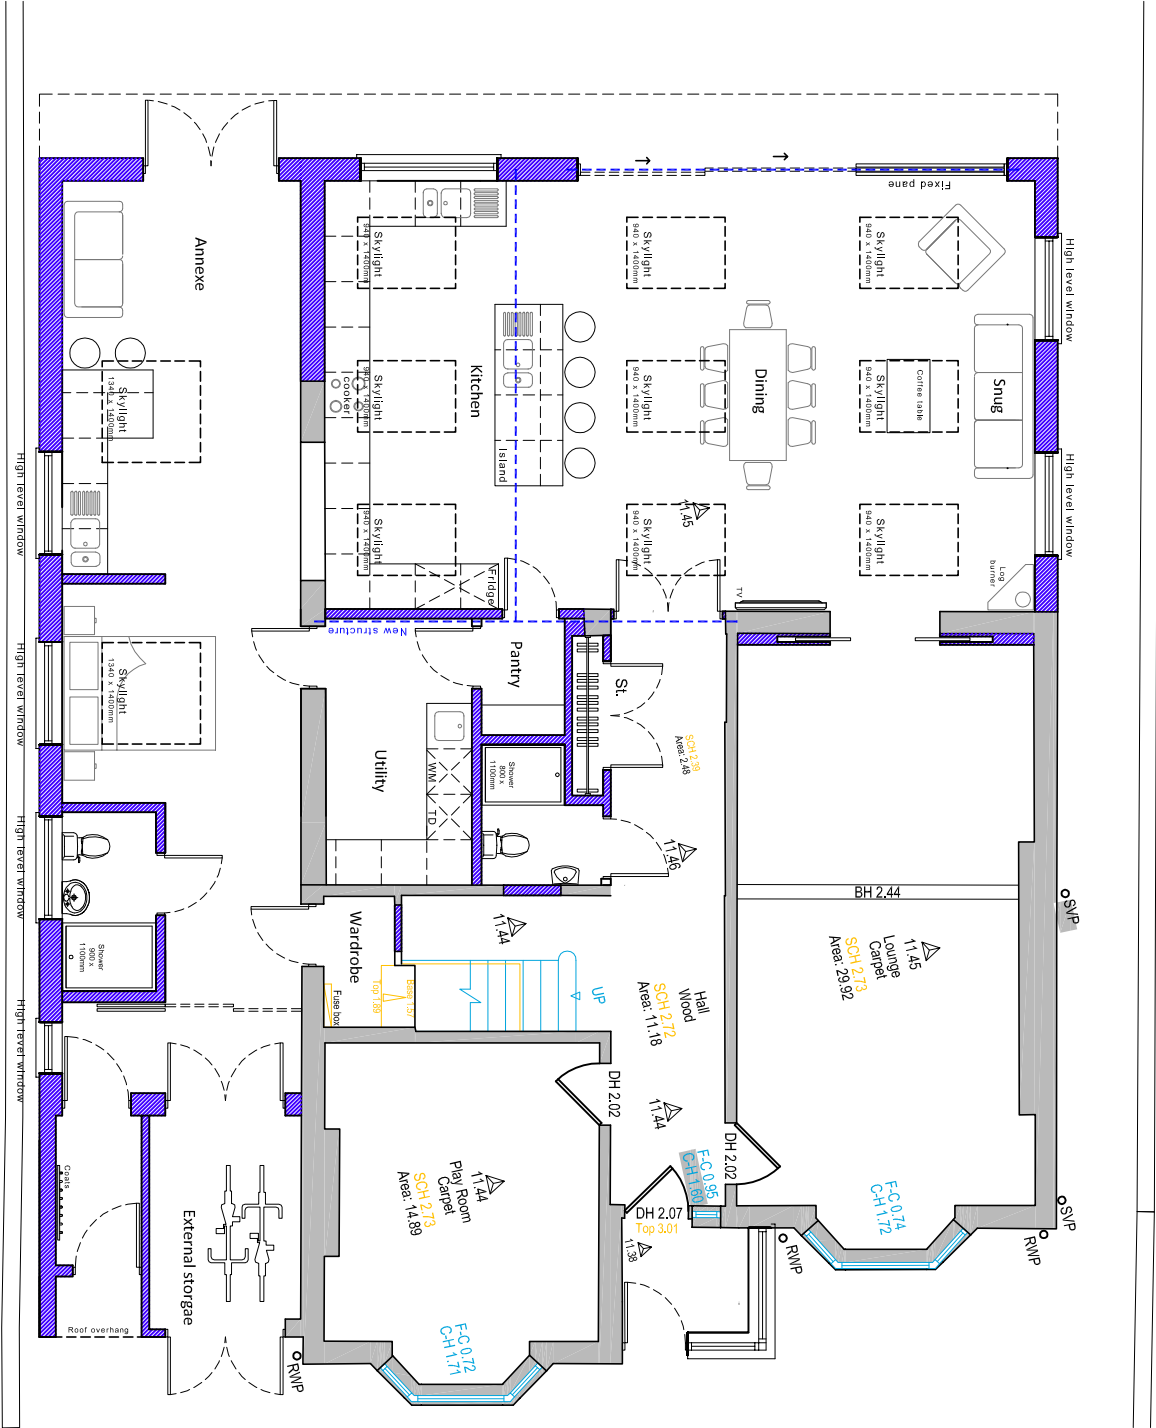

Ground floor plan

Proposed floor plans scale 1:100

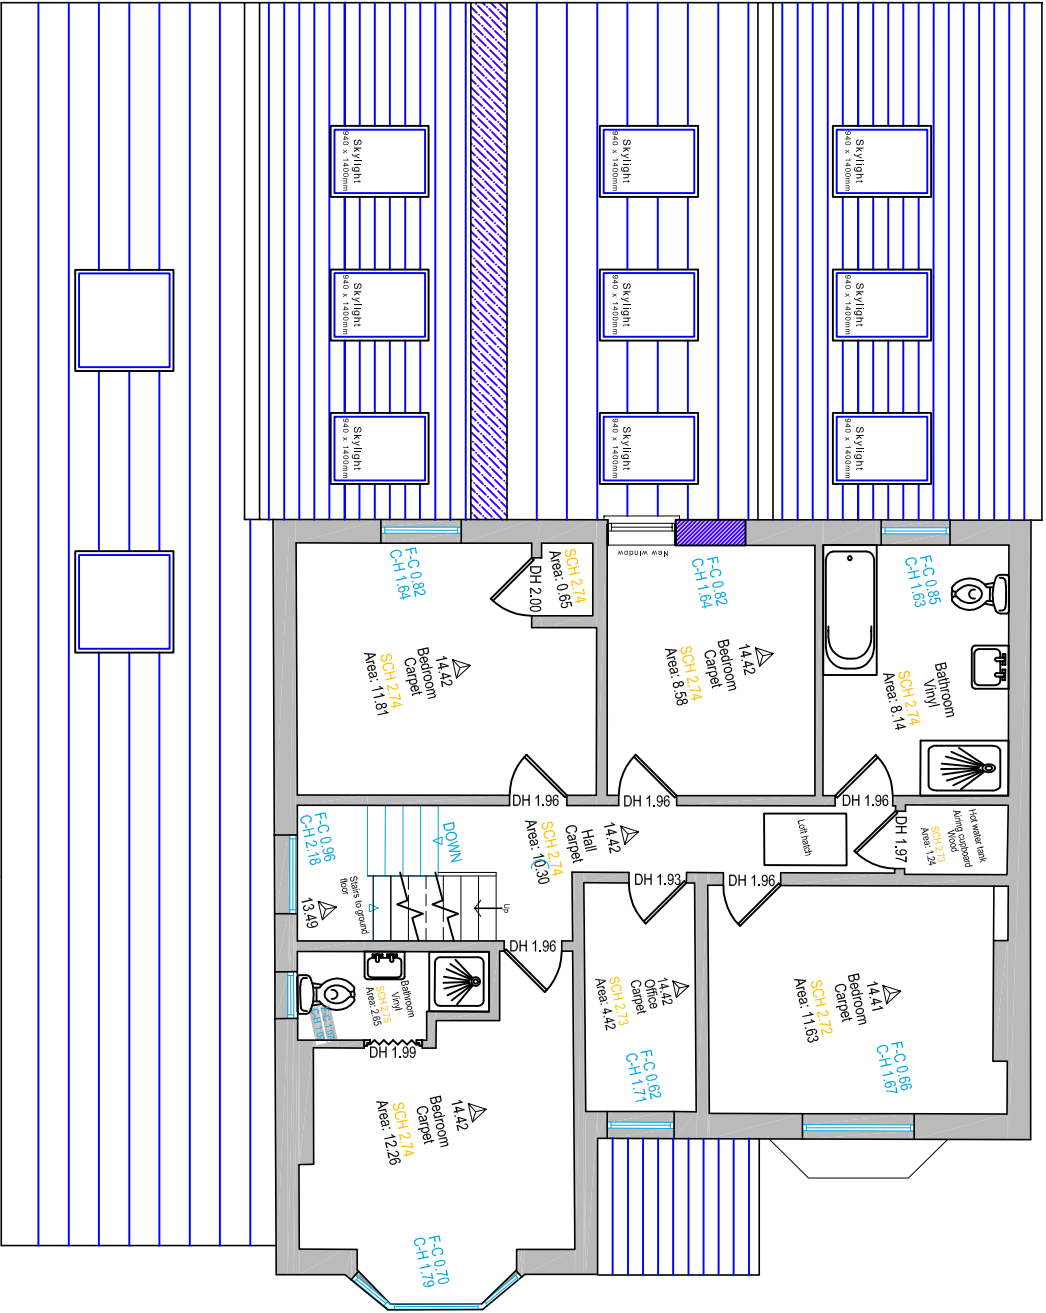 

First floor plan

Existing walls



Proposed walls



Proposed structure



For	M/R & MRS CORNEY	Title	PROPOSED GROUND & FIRST FLOOR PLANS	Office Tel:	01243 933732
Project	PROPOSED EXTENSION AT 21 BELLAIR ROAD, HAVANT, PO9 2PG	Date	MAY 2021	Drawn	JB
		Scale	1:100 @ A3	Checked	
		Job Number	PL-62-21	Drawing Number	-02
				Revision	C