


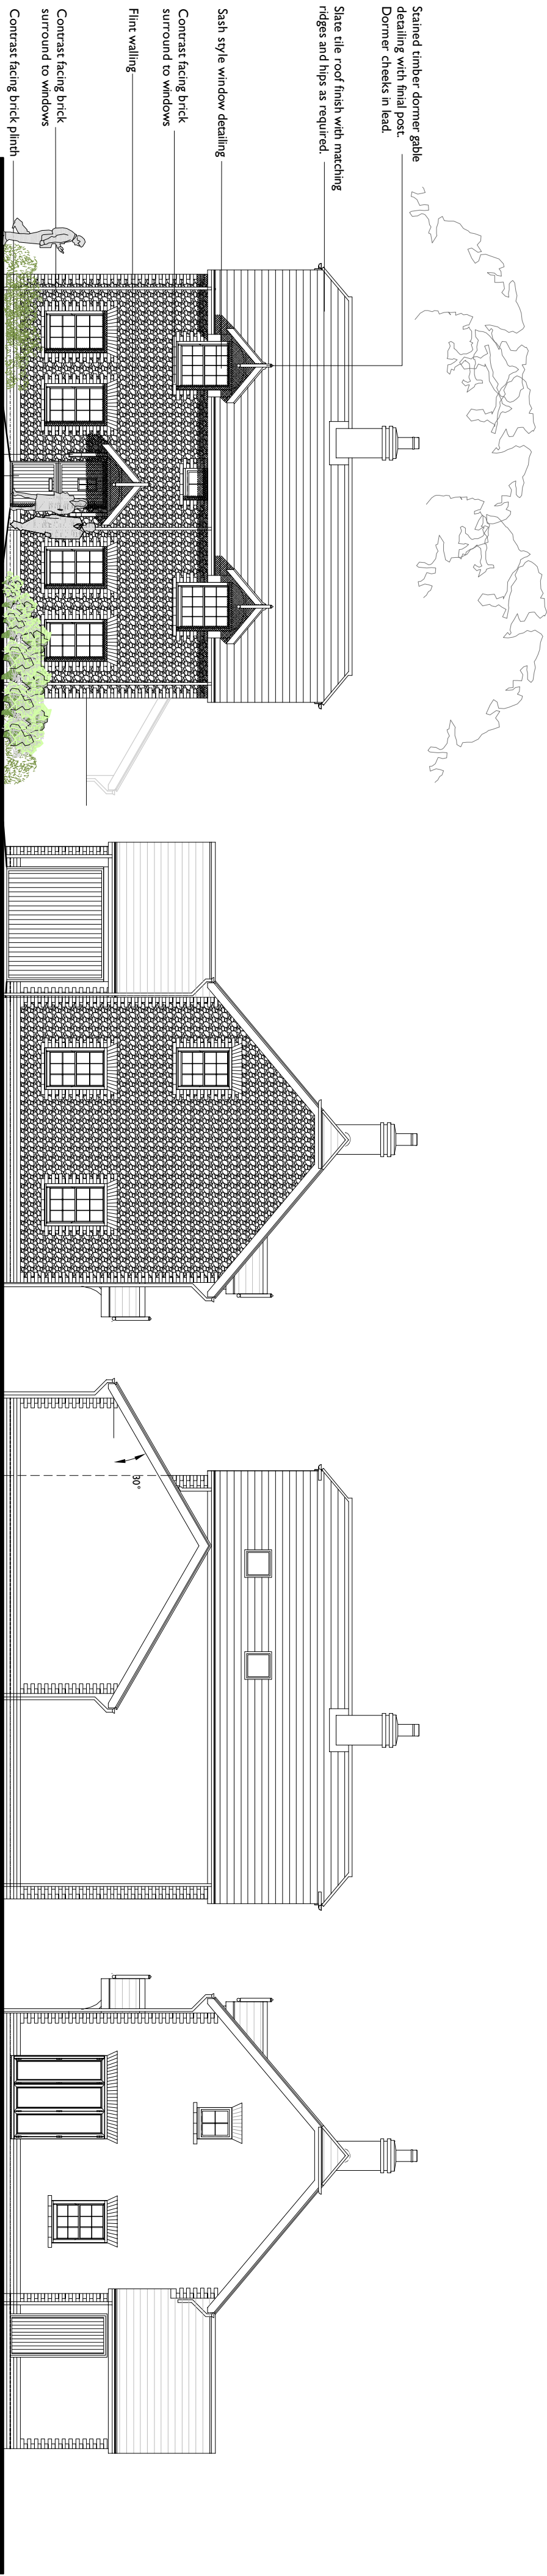


FRONT ELEVATION

Note : wall area left clear to elevations are in facing brickwork


SIDE ELEVATION

REAR ELEVATION


SIDE ELEVATION

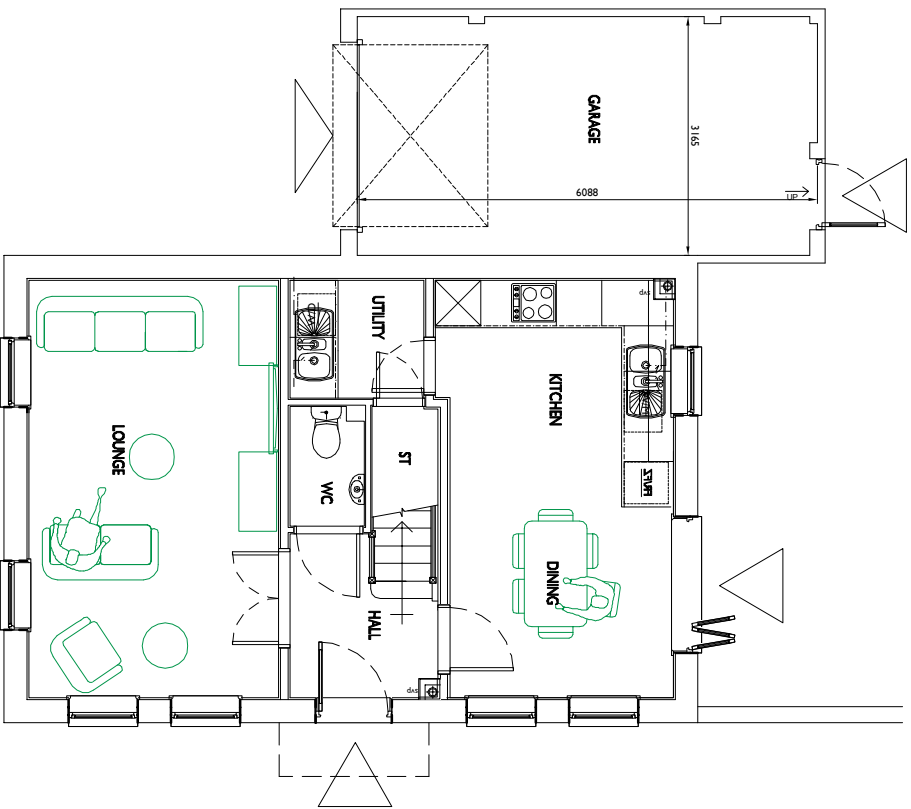

Ground Floor Plan

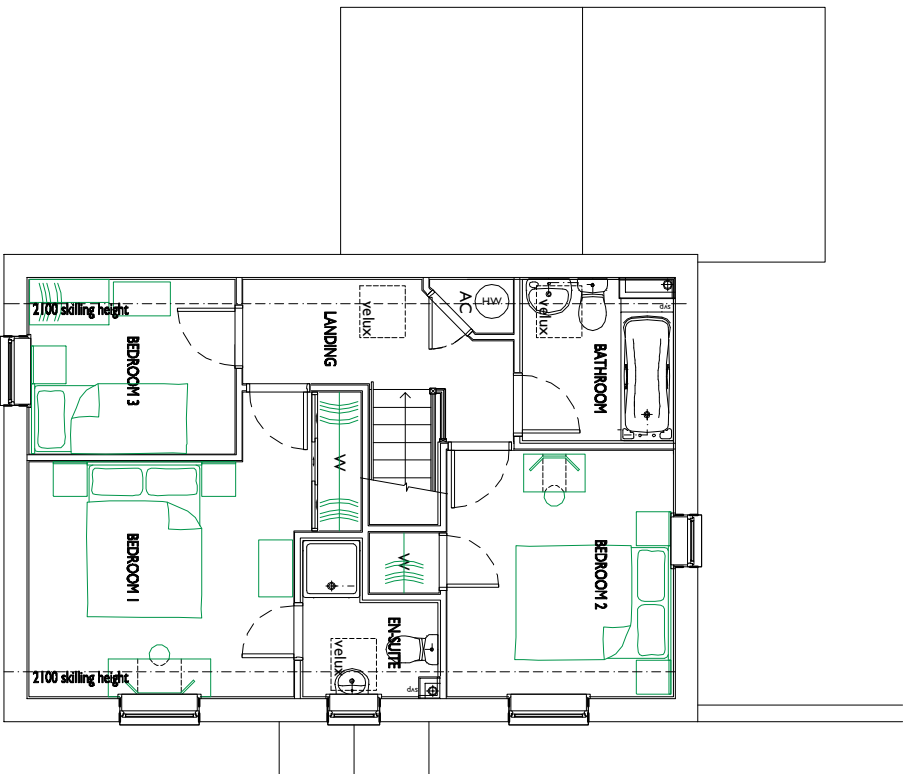

First Floor Plan

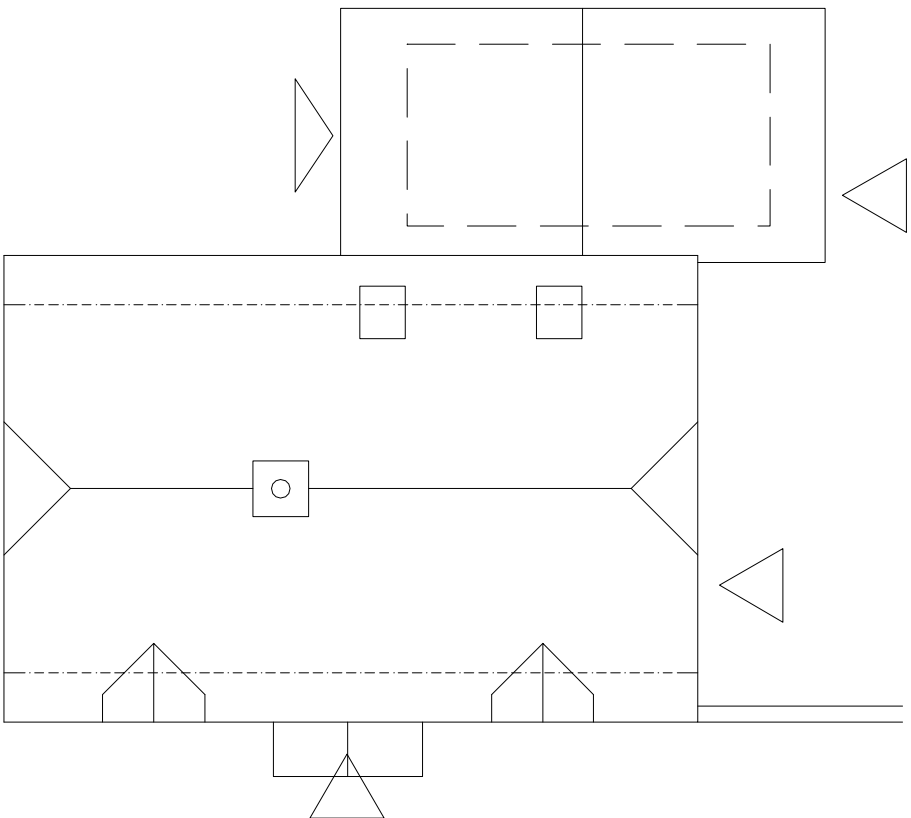

Roof Plan

Plot 2
3 Bedroom 2 storey house.
94.18 sq.m. / 1012 sq.ft.
Scale 1:100 at A2

urban pulse design

The Studio, Unit 17, Wierage Farm, Winchester Road,
Farnok, Havant, Hampshire SO50 7HD
023 8069 7010
enquiries@urbandpulse.co.uk www.urbandpulse.co.uk

East Leigh House
Barrons Road
Havant
Mildren Homes

Project type: Residential Drawing: Floor Plans/Elevations

Plot 2
Floor Plans
And Elevations

MILDREN HOMES

SCALE: 1:100 SHEET: A2 DATE: 28/07/2016

Detail Planning

14-1096-061