


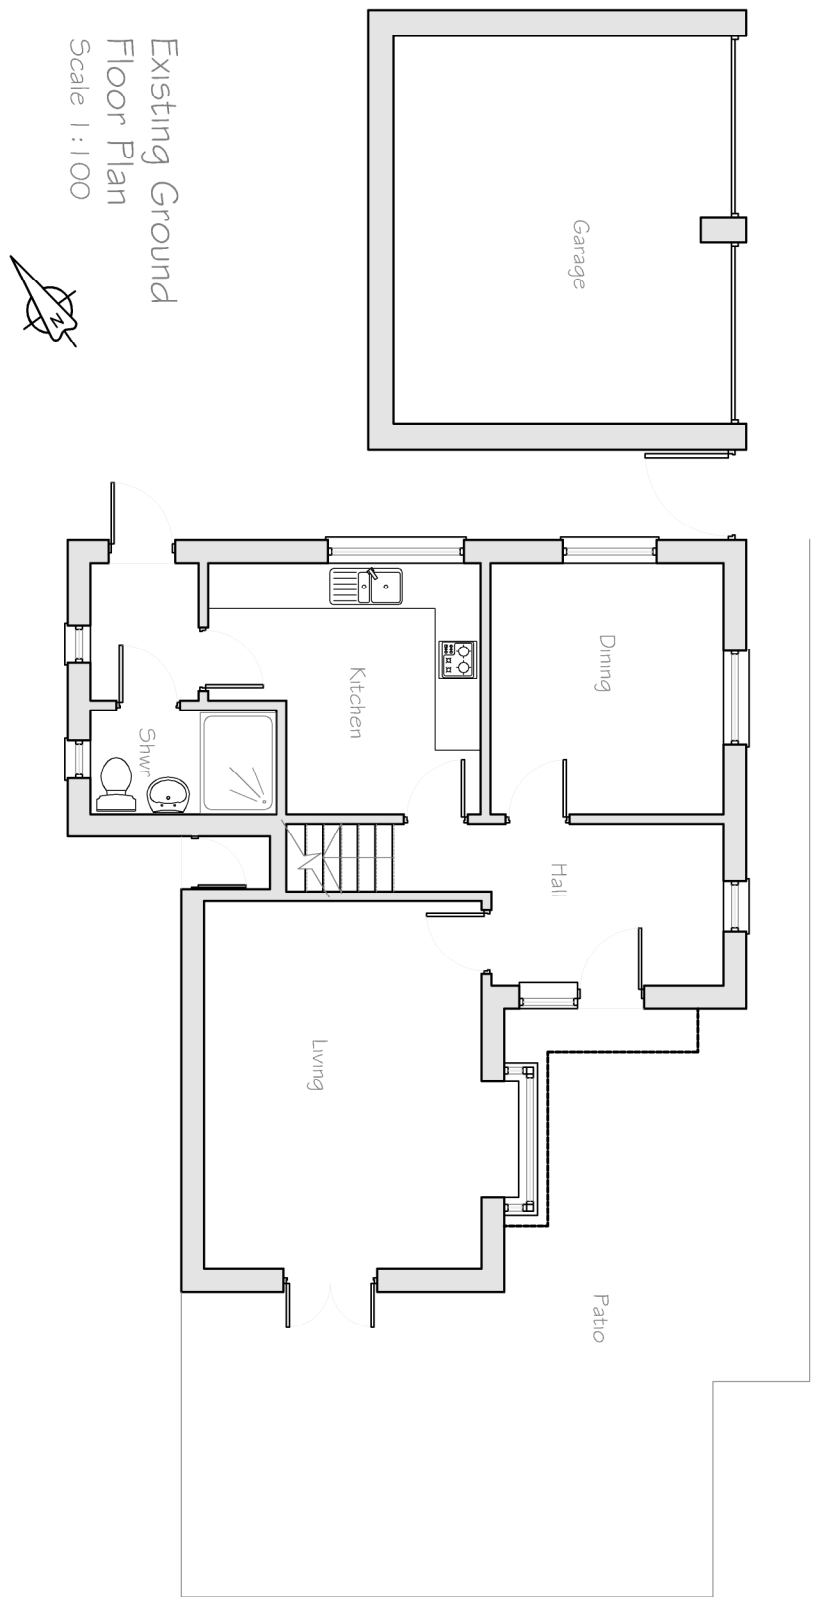


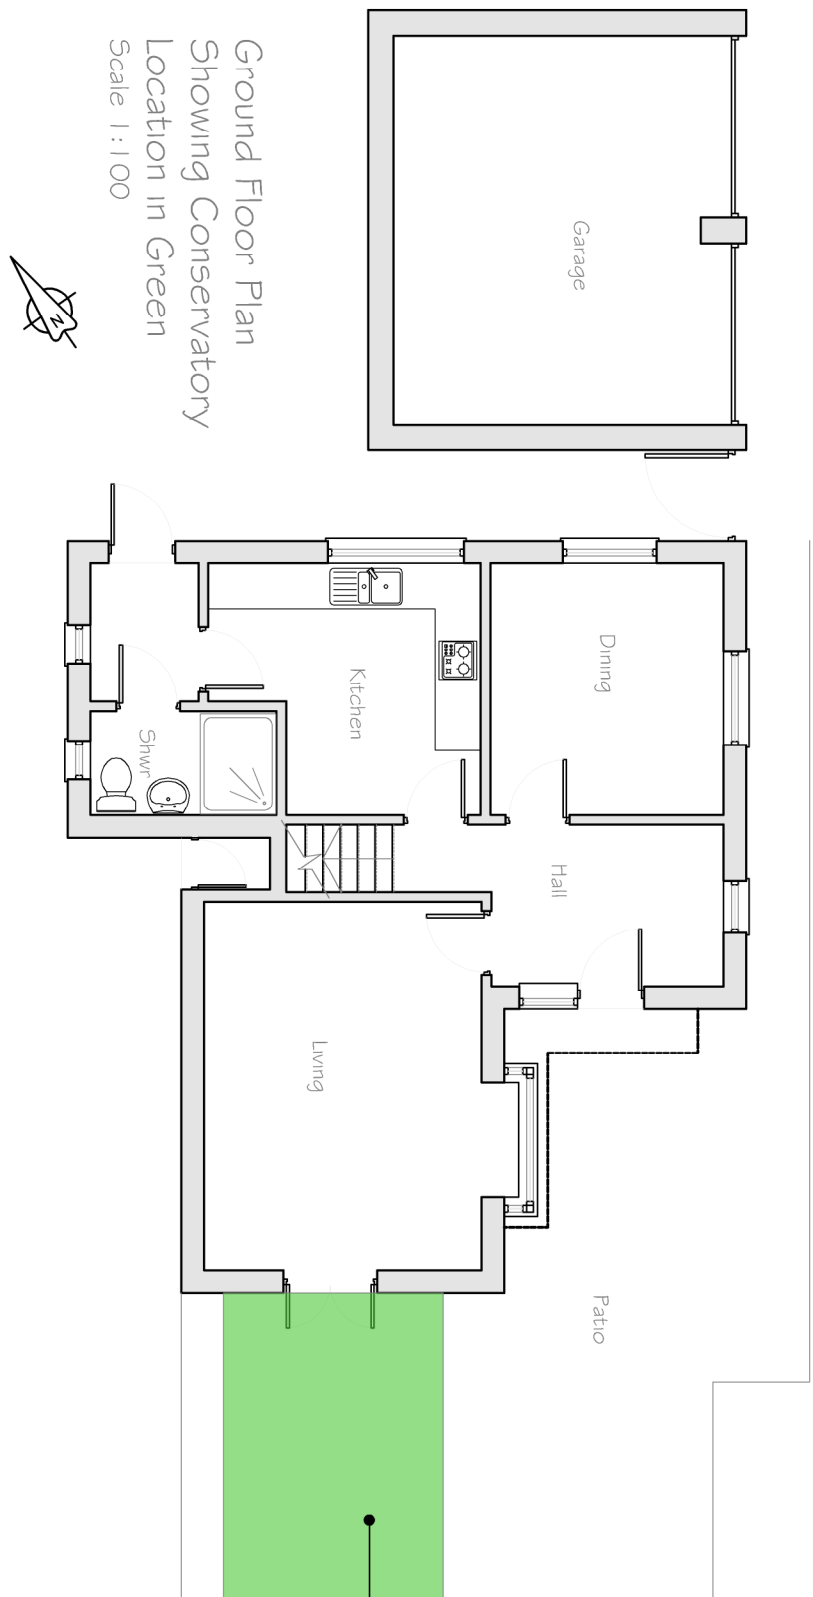

Existing Ground Floor Plan
Scale 1:100

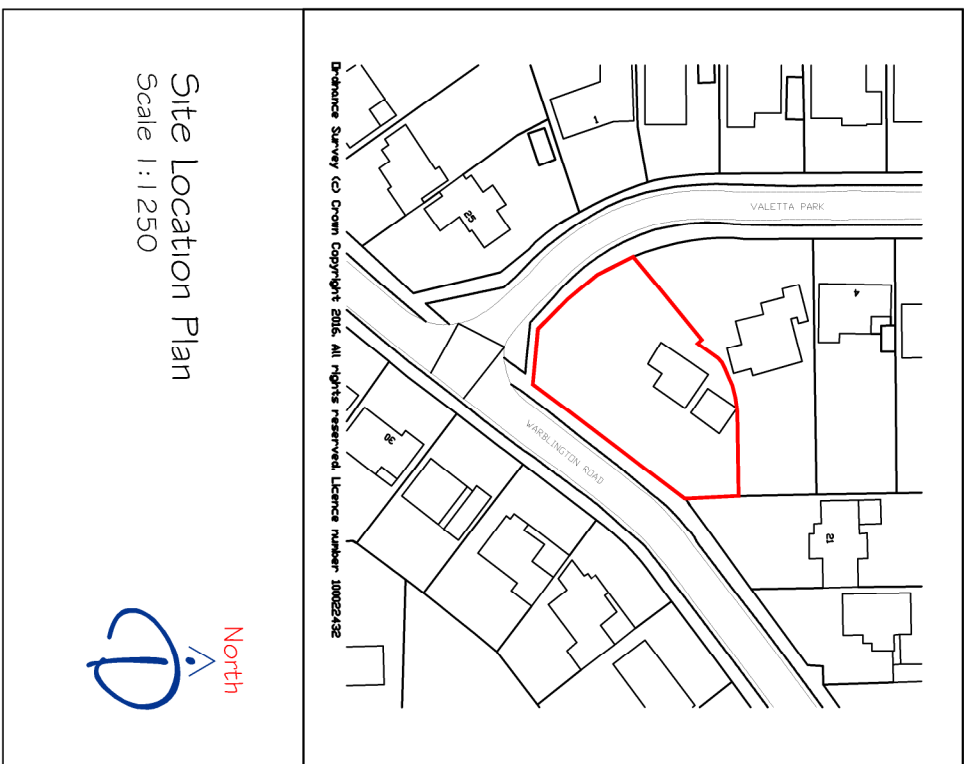


Ground Floor Plan
Showing Conservatory
Location in Green
Scale 1:100

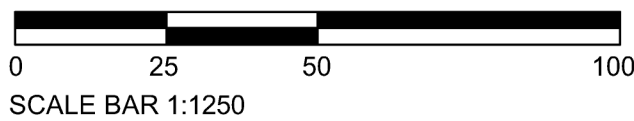


Site Location Plan
Scale 1:1250




Note- These plans and elevations are to be read in conjunction with the Conservatory Proposal provided by Ultra Frame

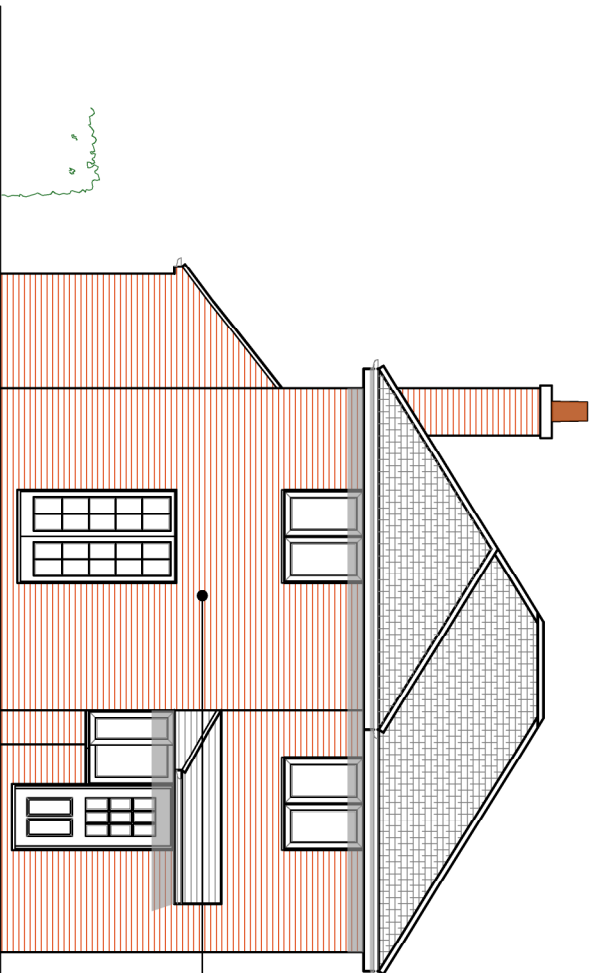


Existing South West Elevation
Scale 1:100

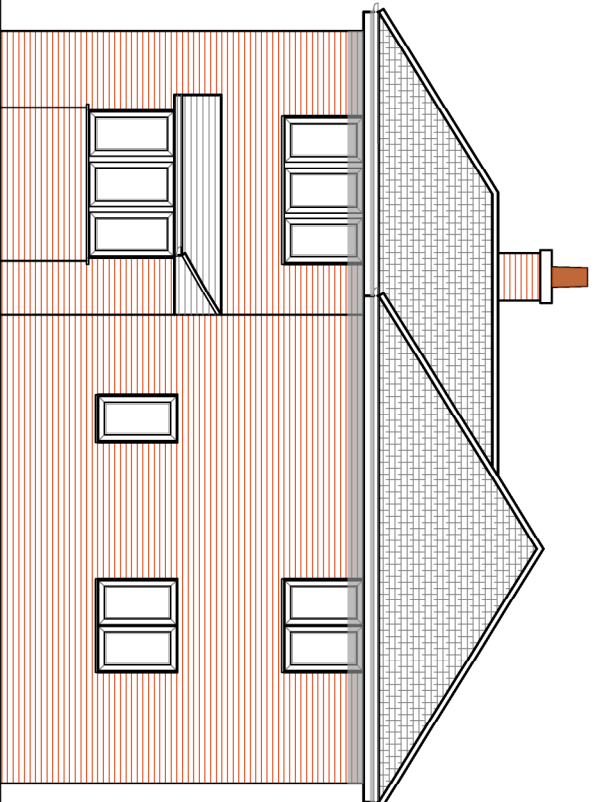


Existing South East Elevation
Scale 1:100

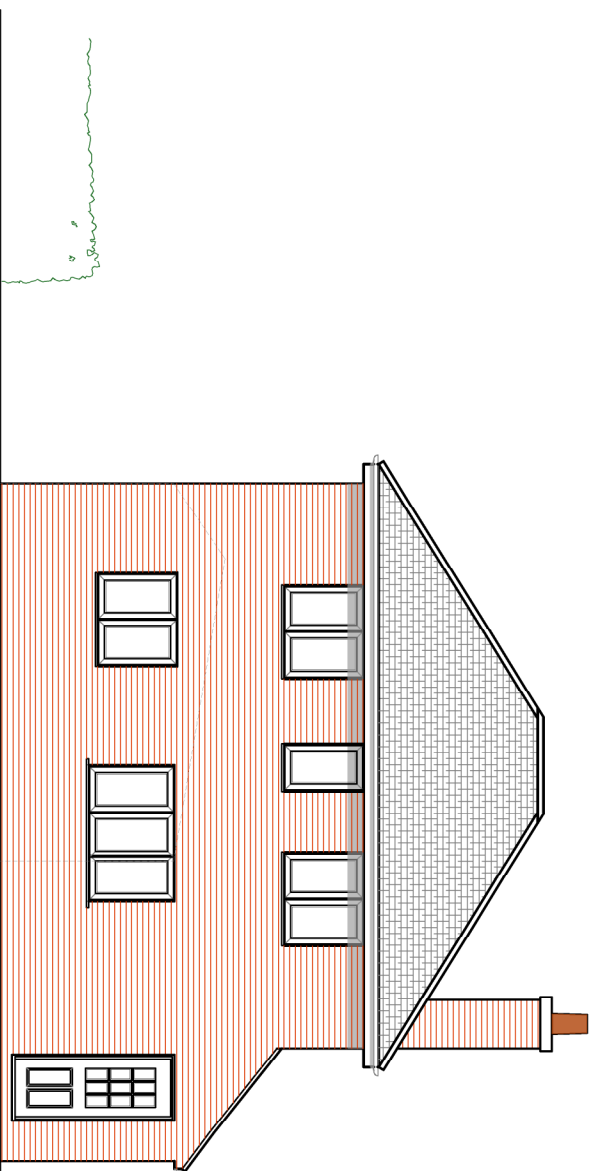


Existing North East Elevation
Scale 1:100

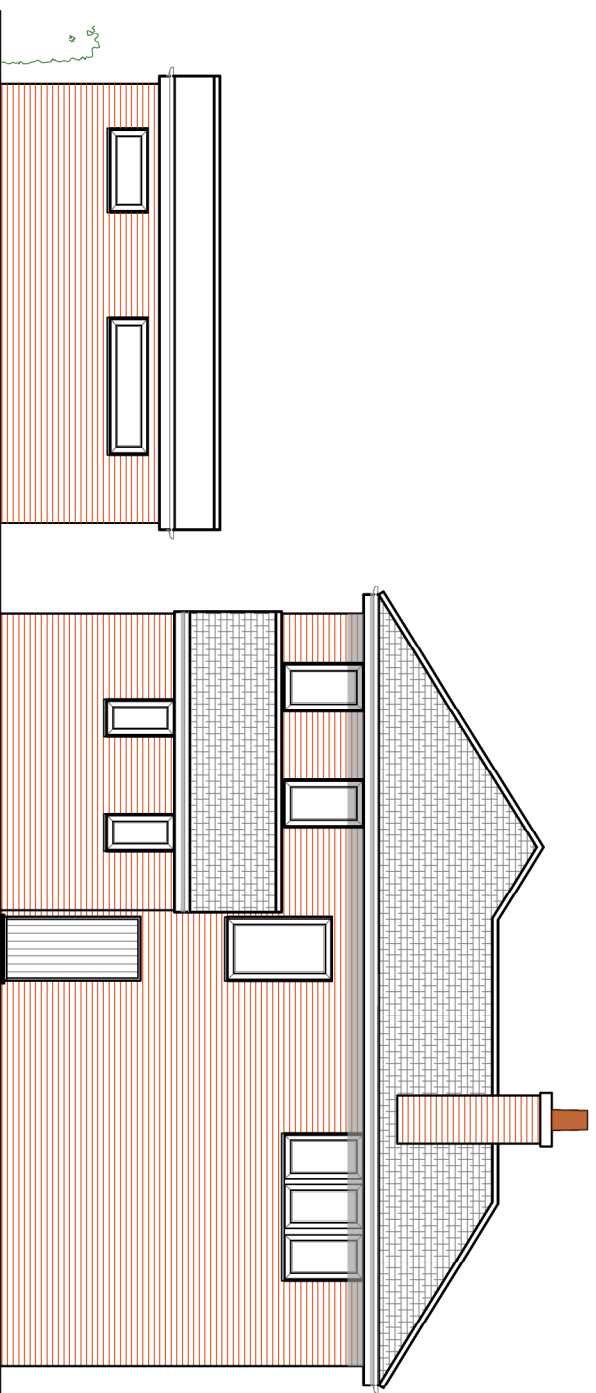

Existing North West Elevation
Scale 1:100

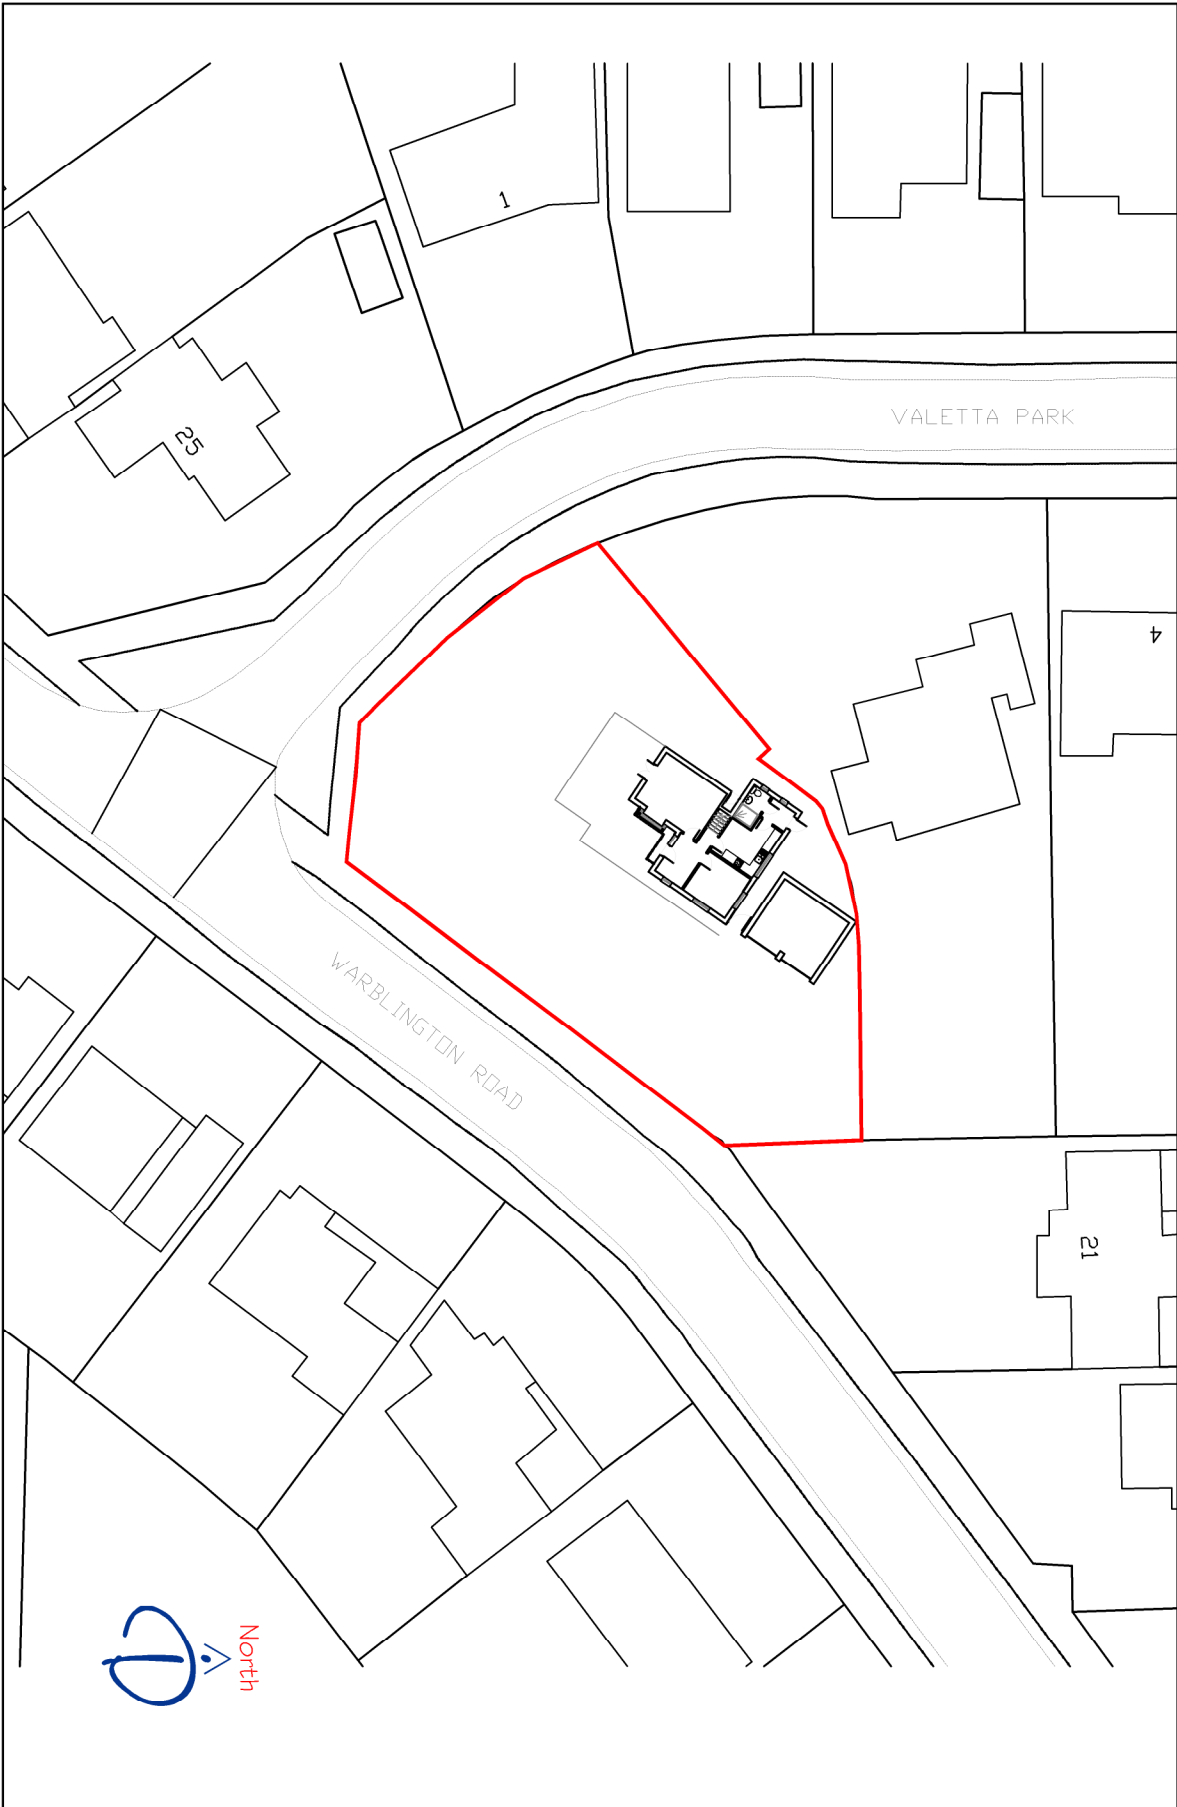

Existing Block Plan
Scale 1:500

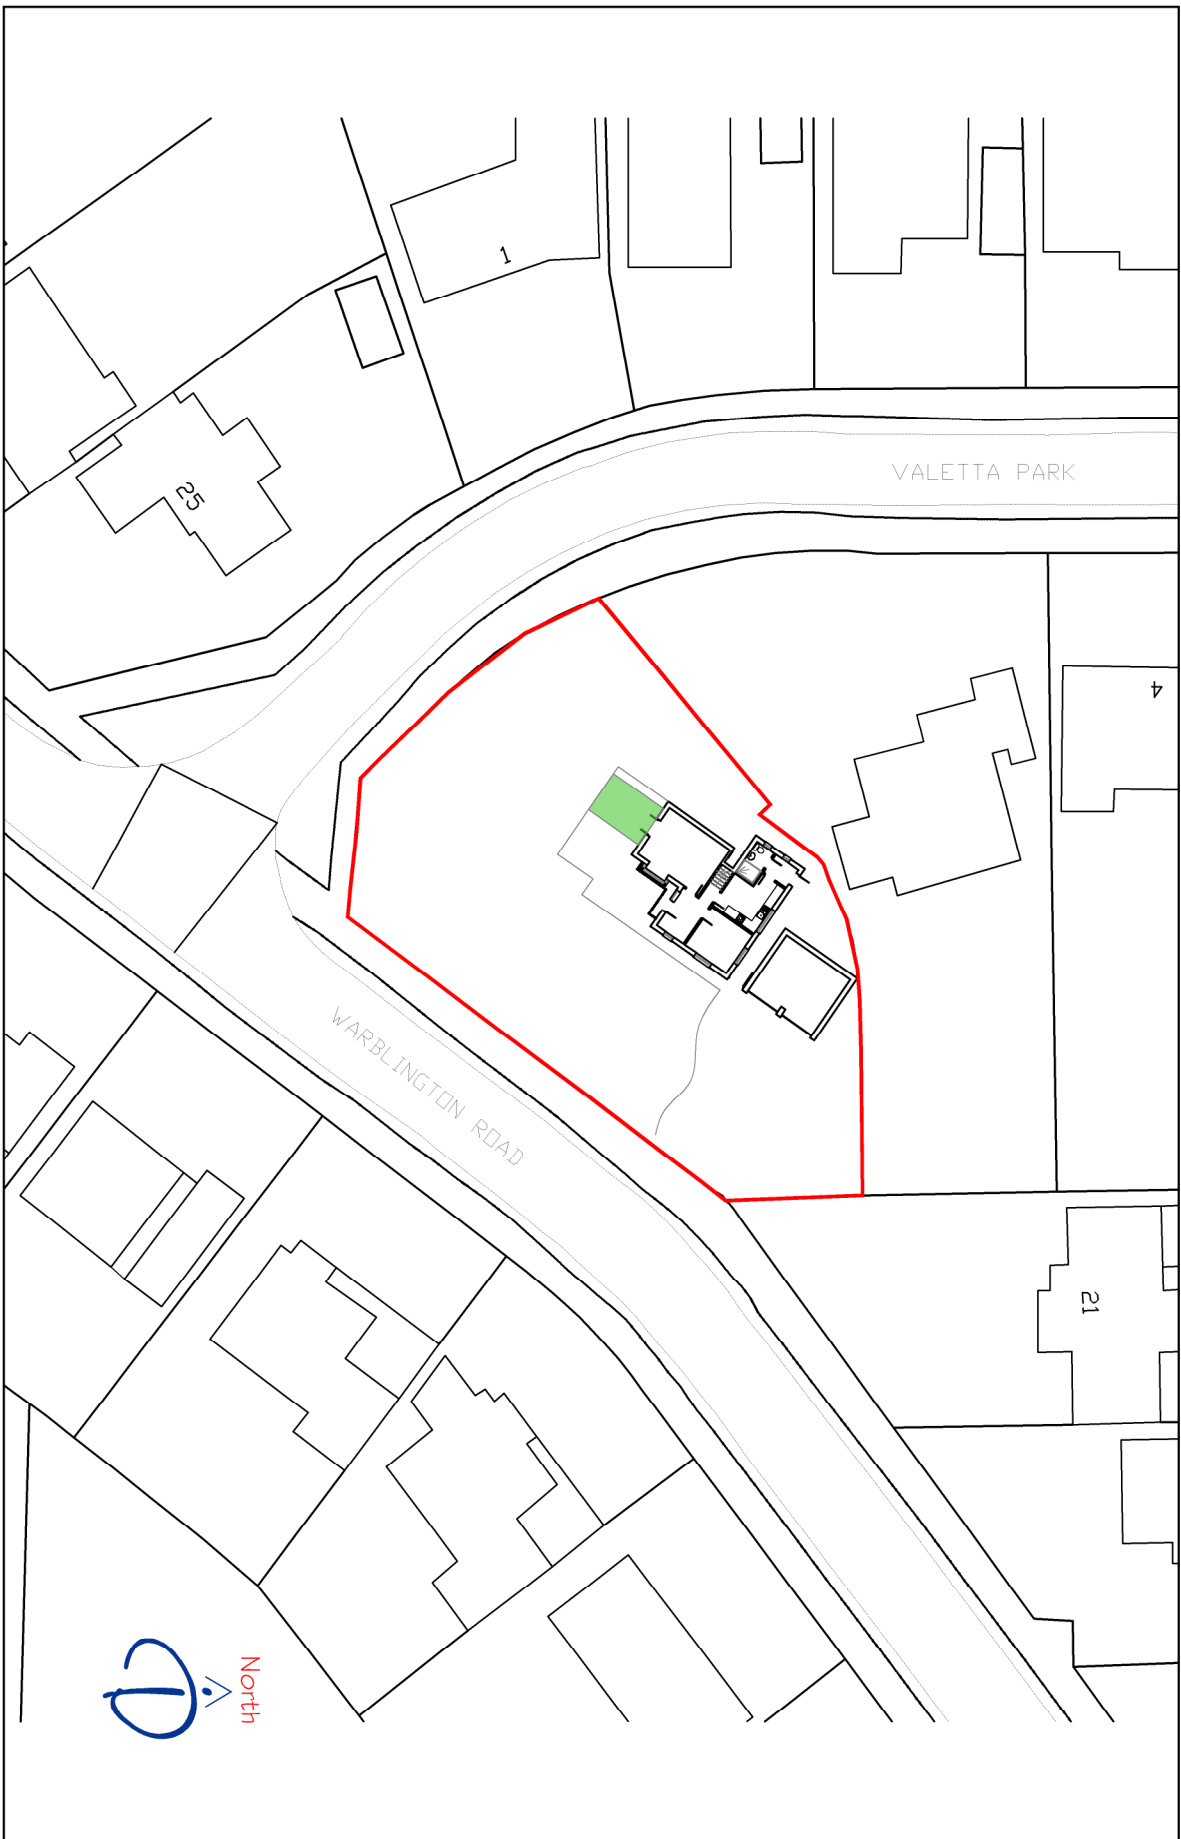

Proposed Block Plan
Scale 1:500

