




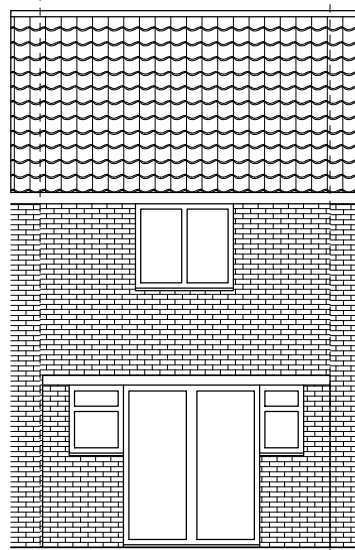


Existing East Elevation

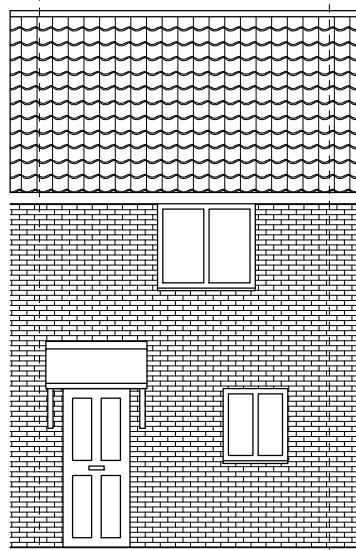


Existing West Elevation

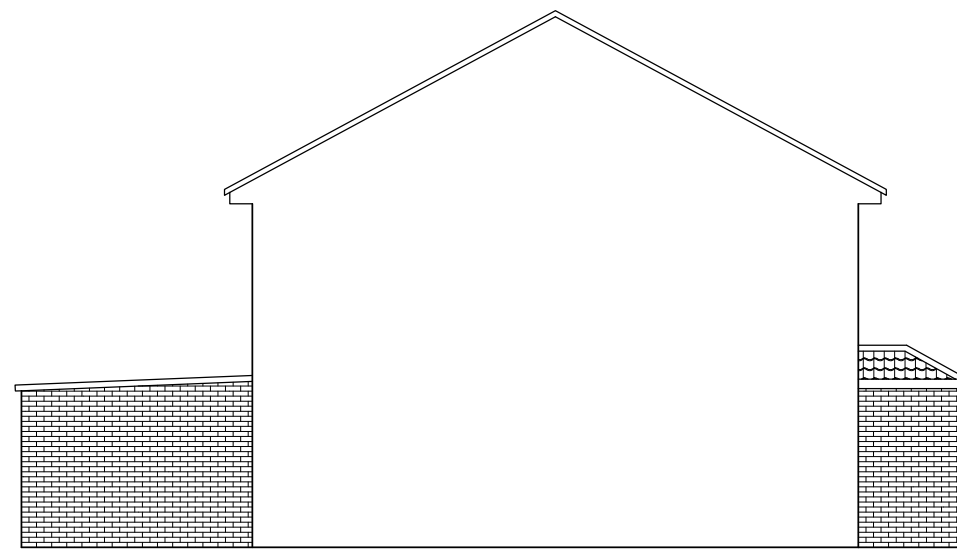


Existing North Elevation

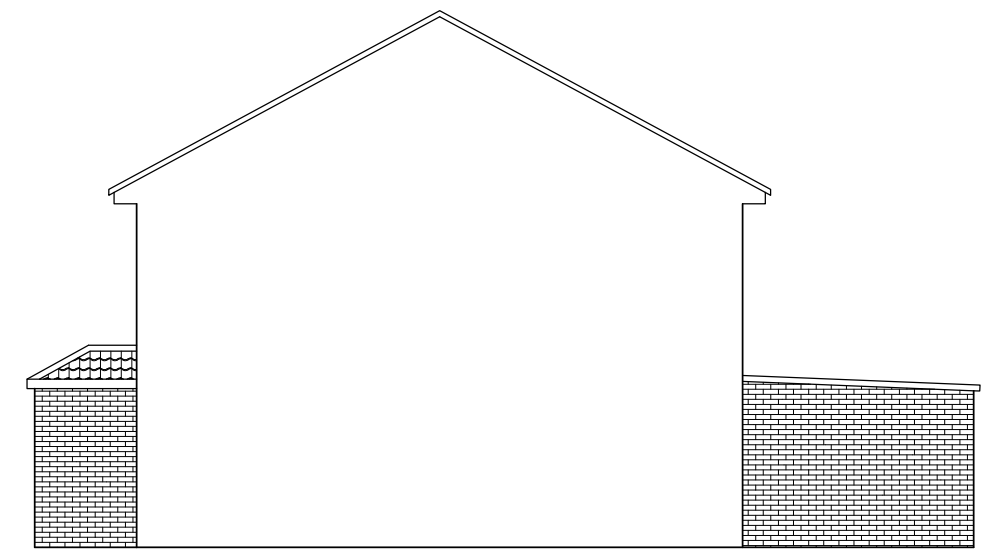


Existing South Elevation

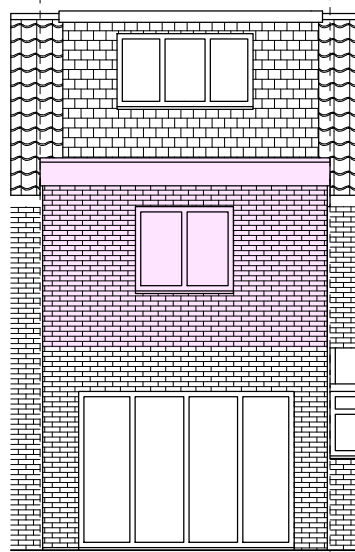


Proposed East Elevation

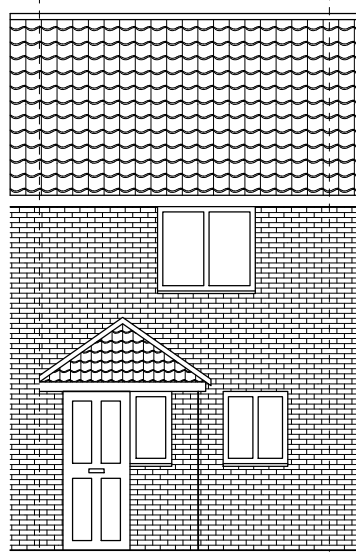

Proposed West Elevation

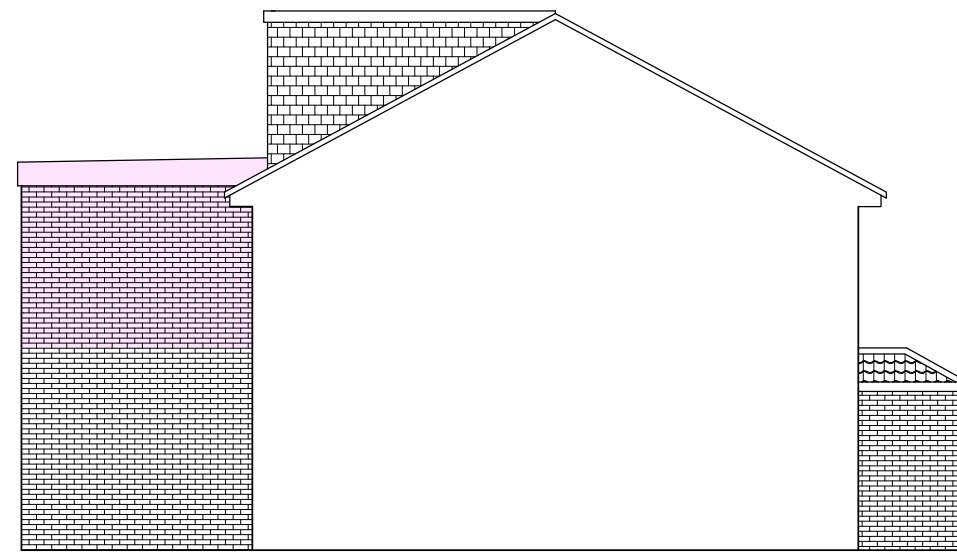


Proposed North Elevation

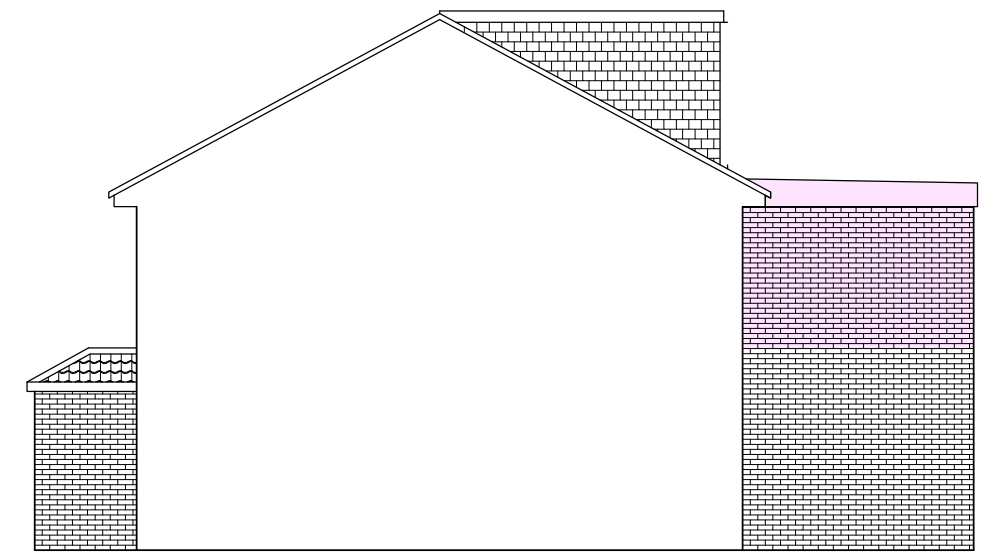


Proposed South Elevation


3056
2756

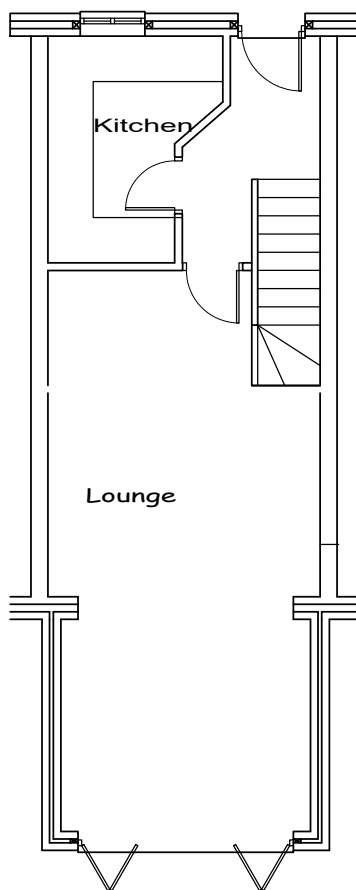


Existing Ground Floor

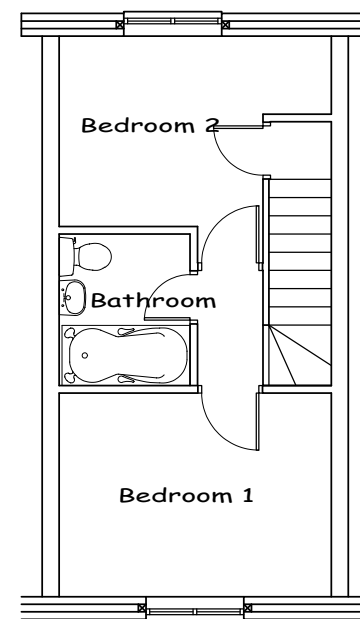


Existing First Floor

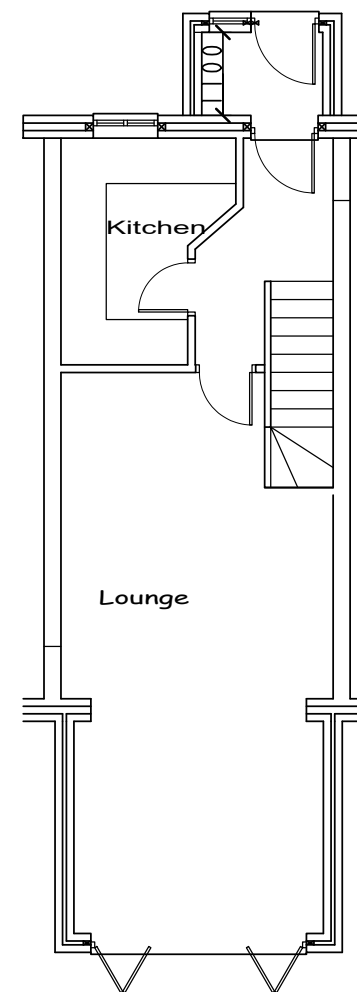

Proposed Ground Floor

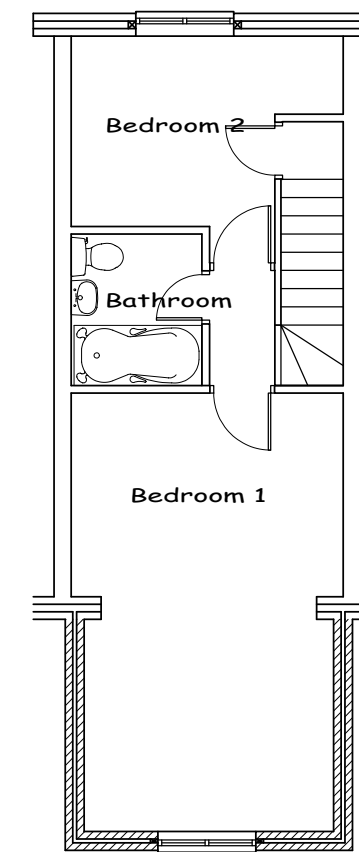

Proposed First Floor

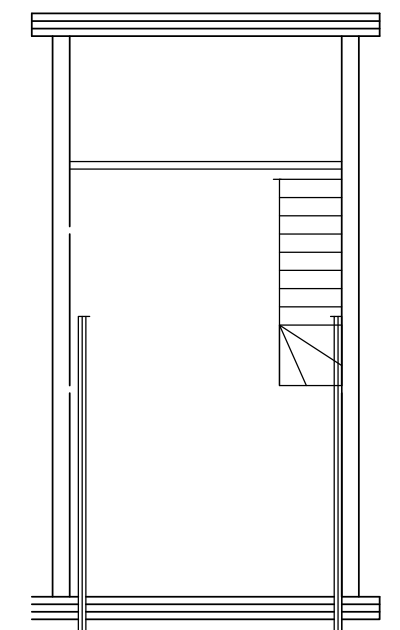

Proposed Second Floor

21st October 2021
Drawings produced for:

Home Address: 4 Pebble Close,
Hayling Island,
PO11 9TG

Site Address: 4 Pebble Close,
Hayling Island,
PO11 9TG

This drawing is the copyright of R & G Design and may not be copied, altered or reproduced in anyway without written authorization. Do not scale from this drawing. Drawing for planning purposes only all dimensions to be checked on site prior to the commencement of any work.

R & G DESIGN

R & G Design
San Remo
Little Bull Lane,
Waltham Chase,
SO32 2LT

randgdesign@hotmail.co.uk
Phone George on 07597116637

A2

Drawing Number
Eames 323.1

Scale 1:100
Scale 1:50
Scale 1:20

Drawing Scales

1. Metre
1. Metre
1. Metre

R & G Design
ARCHITECTURAL SERVICES