



12 & 13 Bridgefoot Path_Existing & Proposed



Location Plan
1:1250
Ordnance Survey (c) Crown Copyright 2010. All rights reserved. Licence number 100020449

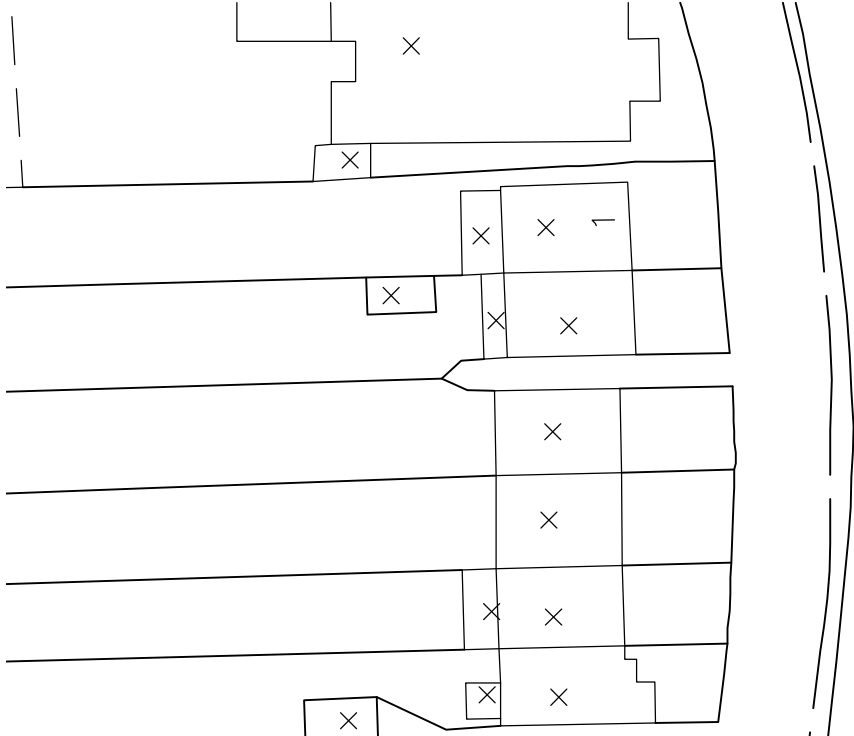

Site Block Plan
1:500

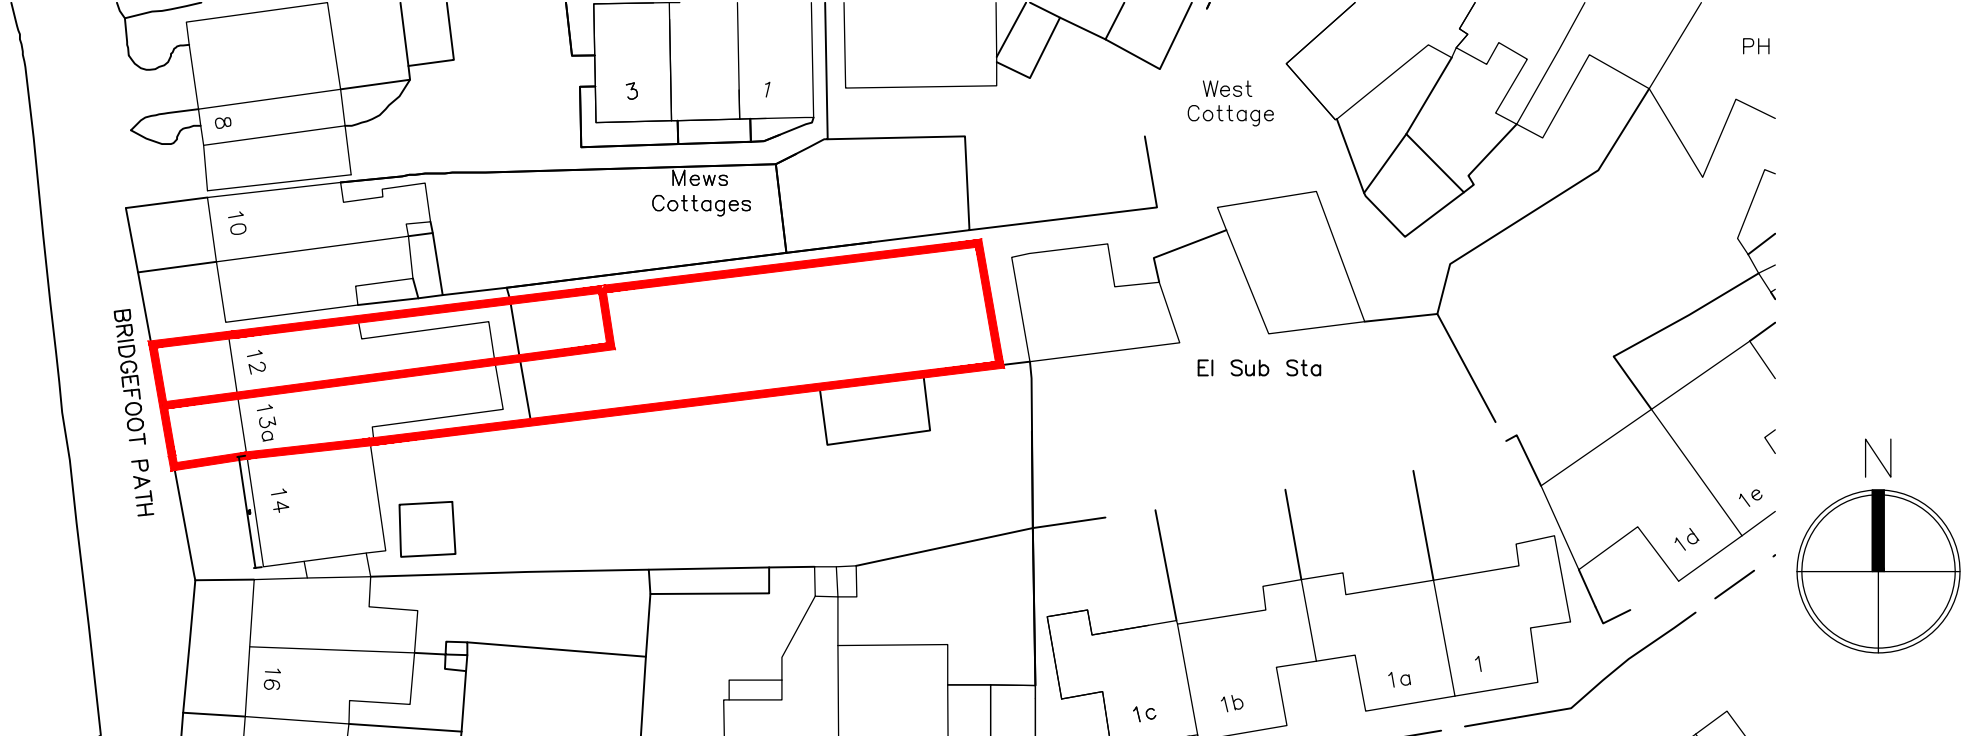

NOTES:


Dimensions to be checked on site before commencing work. Any discrepancies shall be reported to the architect immediately.

Do not scale from these drawings except for planning purposes.


Use figured dimensions only.

Where applicable this drawing is to be read in conjunction with other consultants' drawings.


All drawings to be read in conjunction with specification and other drawings including structural engineer and mechanical or electrical drawings / specification

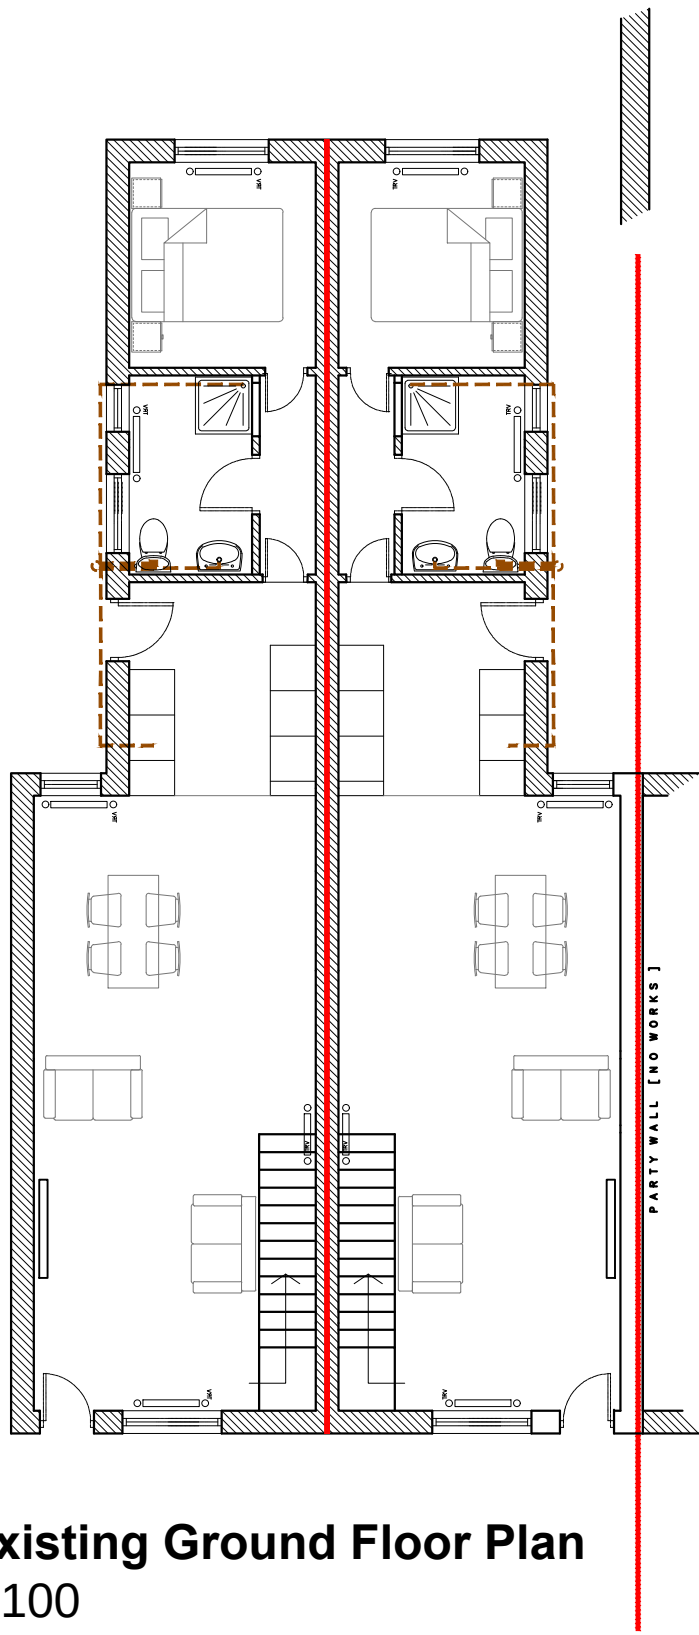


Existing Ground Floor Plan
1:100

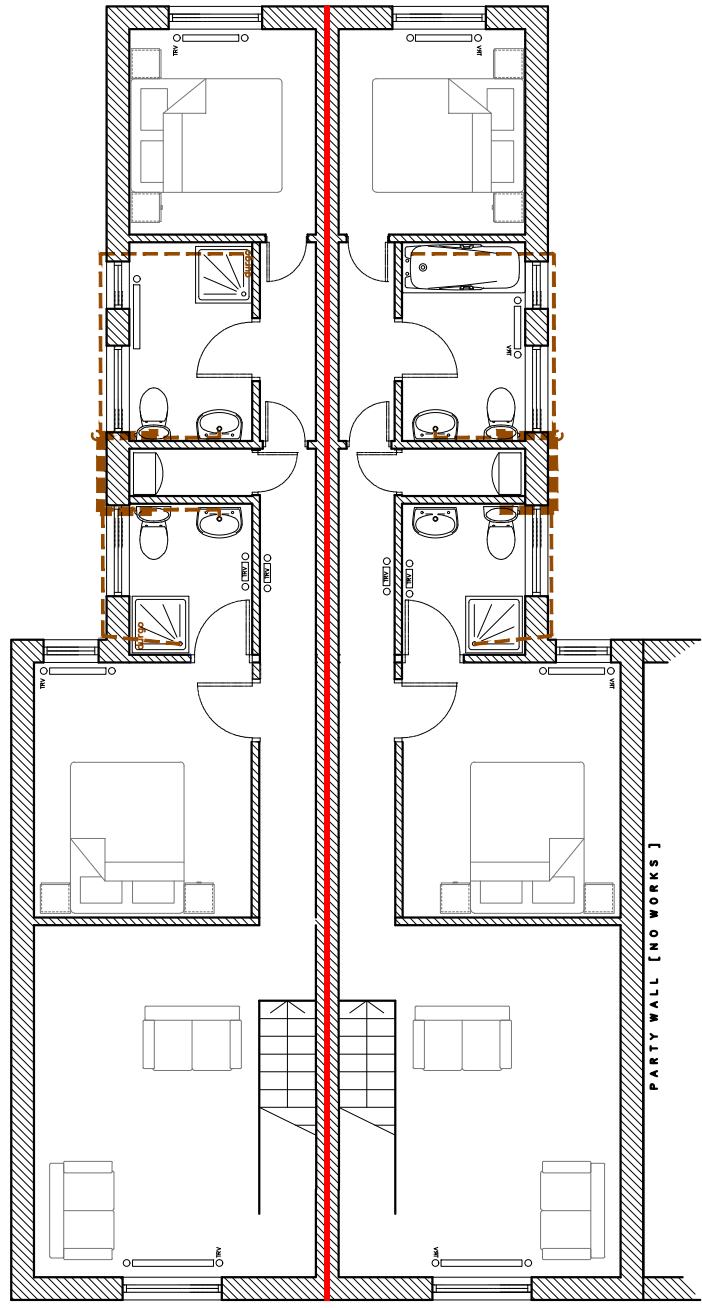

Existing First Floor Plan
1:100

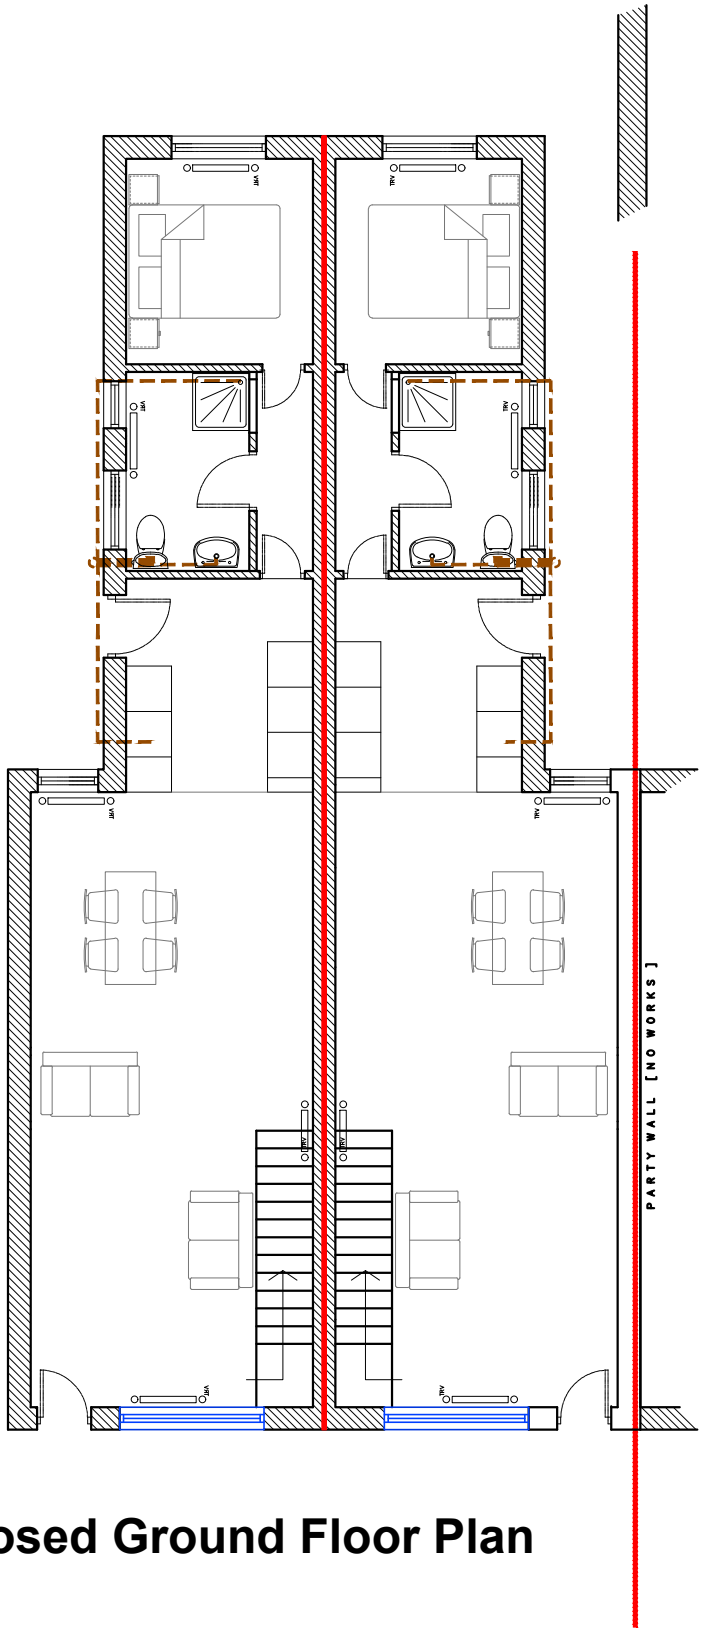

Proposed Ground Floor Plan
1:100

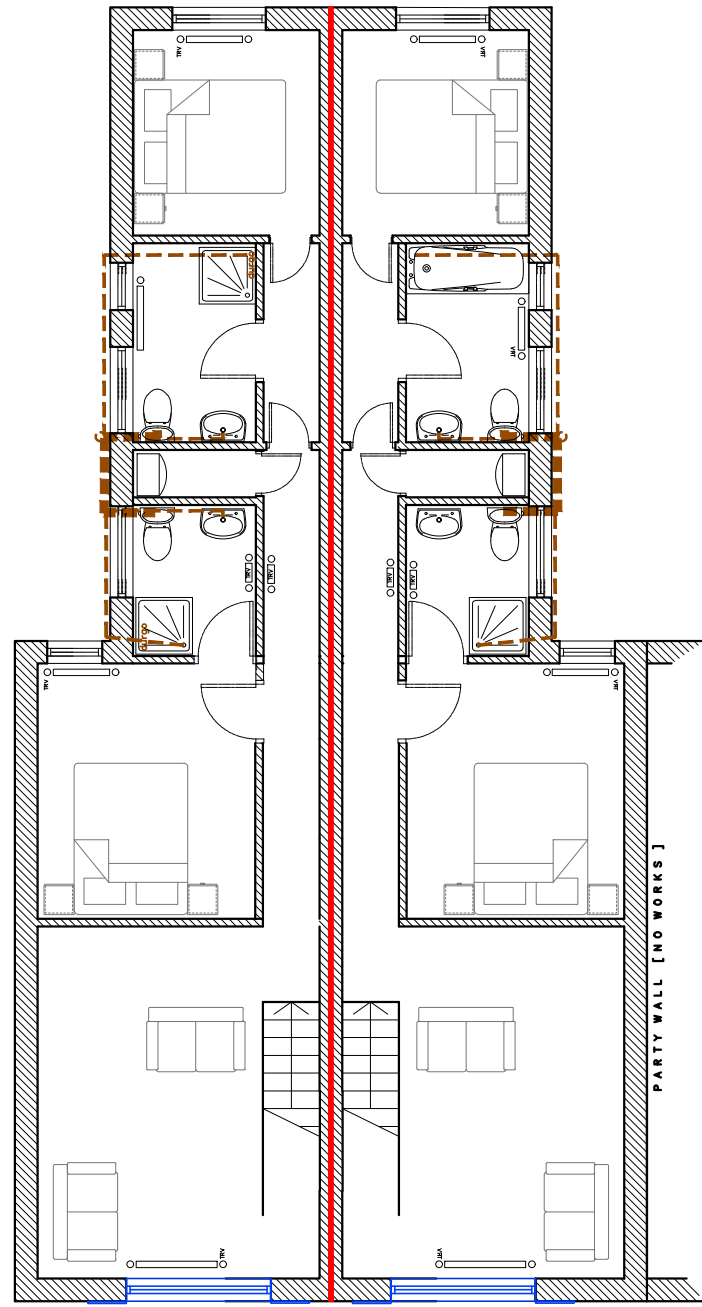

Proposed First Floor Plan
1:100



Existing West Elevation
1:100



Proposed West Elevation
1:100

REV	DATE	AMENDMENT	DRAWN



Helyer Davies Architects Ltd
1 The Old Flour Mill,
Emsworth, PO10 7BT
01243 370 715
www.hdarchitects.co.uk mail@hdarchitects.co.uk

CLIENT
Mr John Pritchard

PROJECT
12 & 13
Bridgefoot Path
Emsworth
Hampshire
PO10 7AE

DRAWING Location Plan Site Block Plan Floor Plans Elevations	SCALE 1:1250 at A1 1:500 at A1 1:100 at A1 1:100 at A1
---	---

DATE August 2016	DRAWN TD/NW
DRAWING NUMBER 10150-100	REVISION