


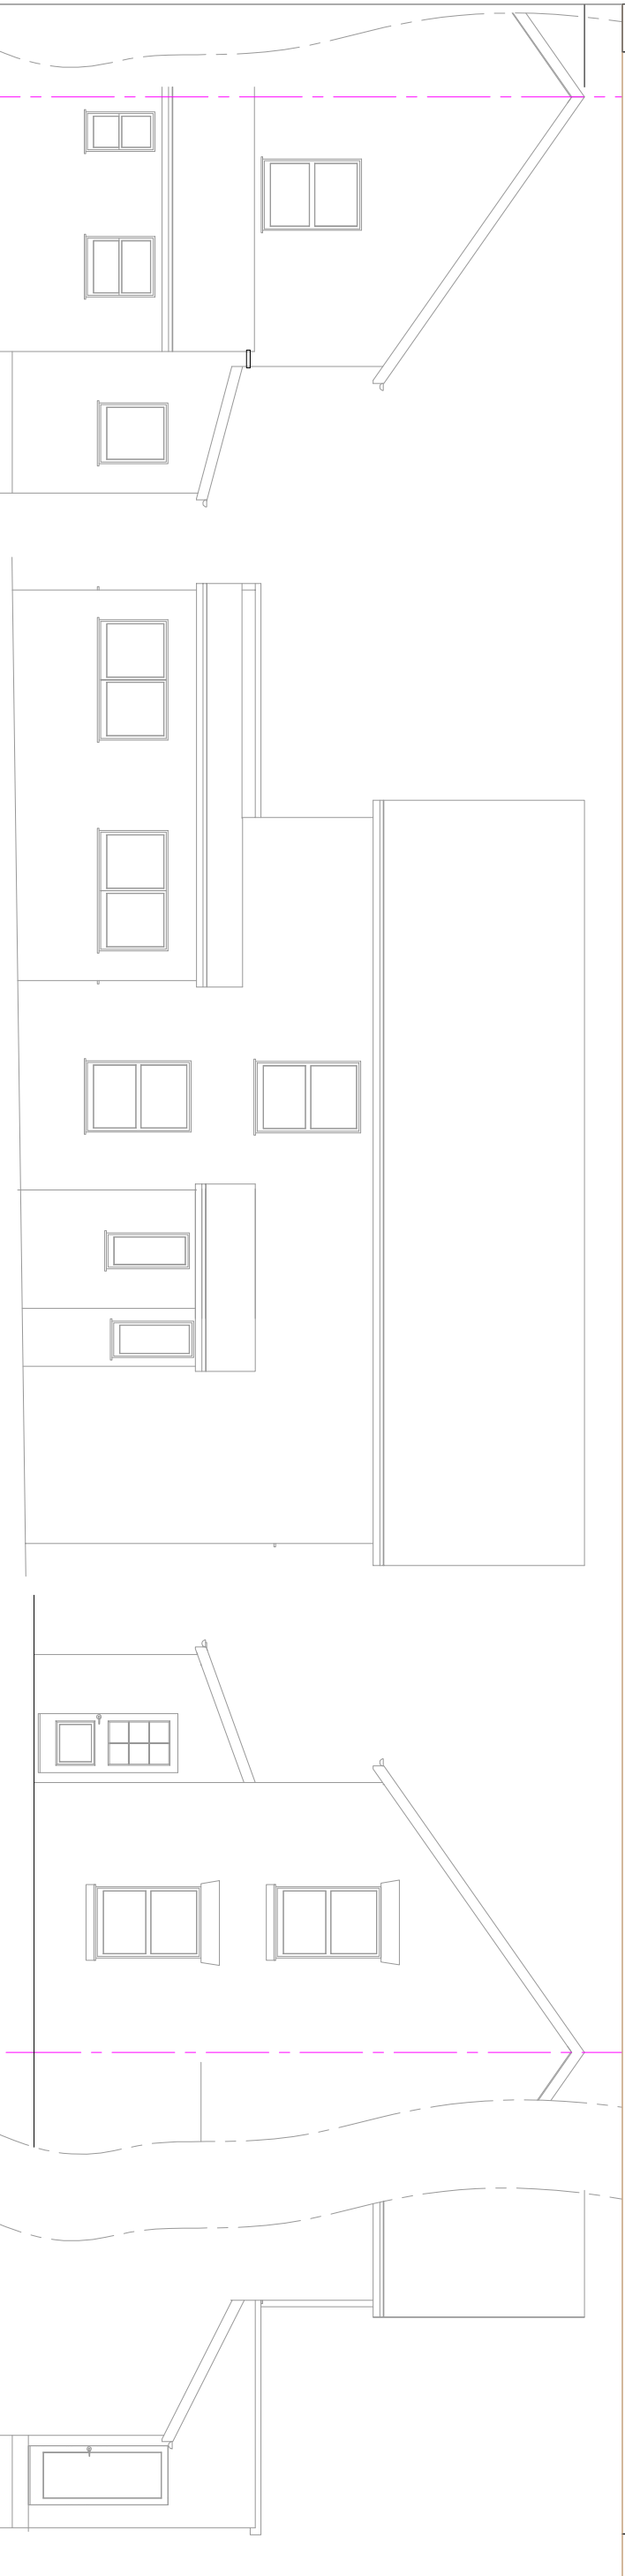


Existing (NE) Elevation  
All scaled @ 1/100


Existing (NW) Elevation

Existing (SW) Elevation


Existing (SE) Elevation

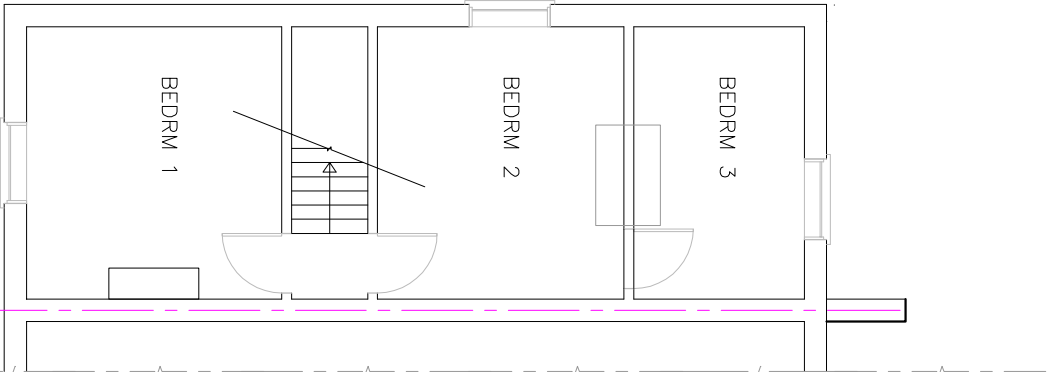

Existing First Floor Plan  
All scaled & 1/100)

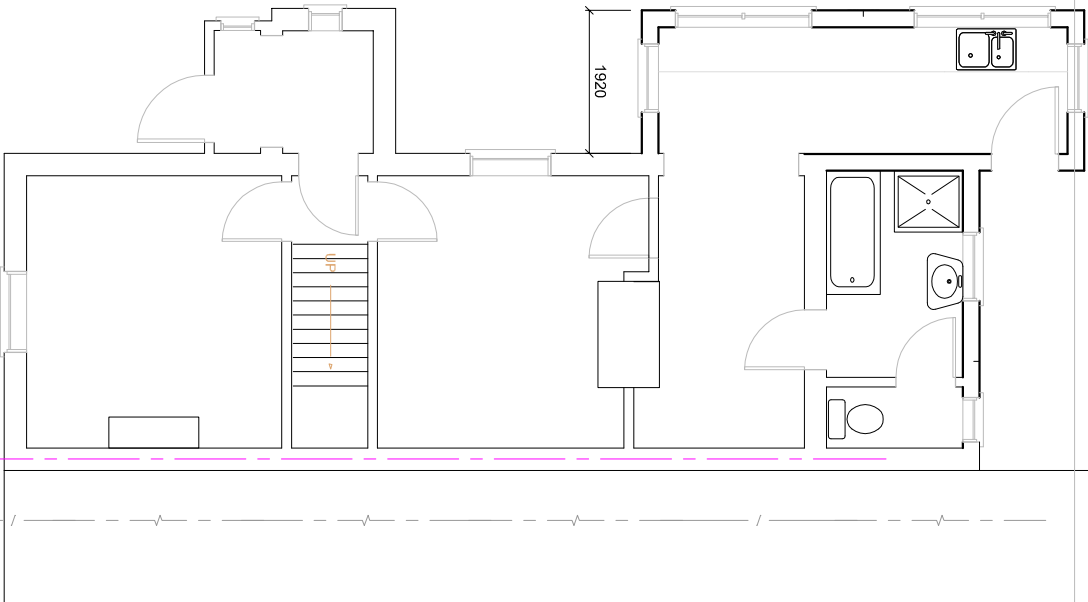

Existing Ground Floor Plan

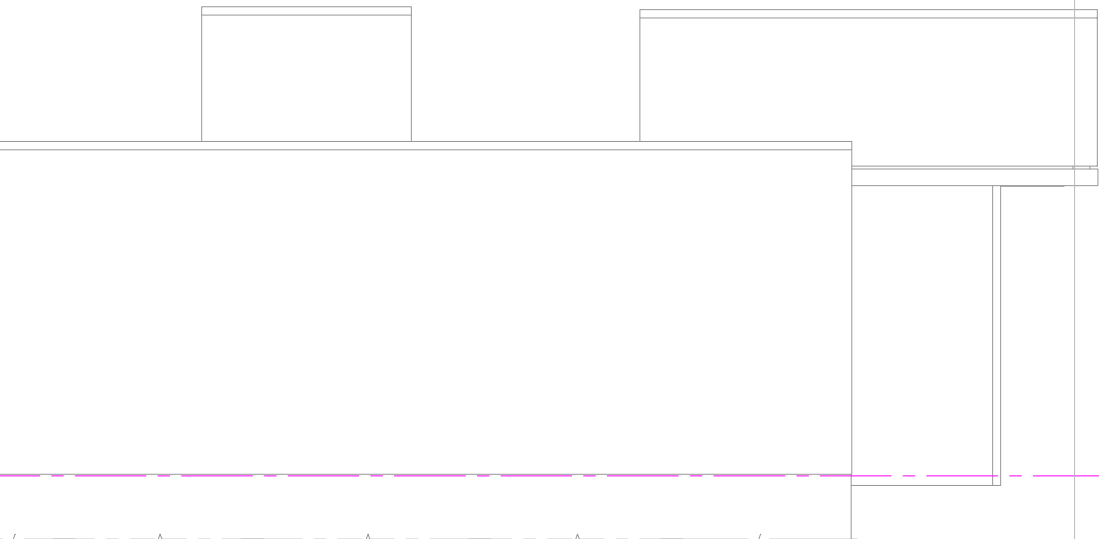

Existing Roof Plan

DO NOT SCALE FROM THIS DRAWING (except for planning purposes)

All dimensions to be checked on site prior to commencement of any work.

DRAWING OBJECTIVE: This drawing has been prepared solely for the purpose of Building Regulation Permission and Planning Submission. DESIGN STANDARDS: Design and Construction to the current Building Regulations and NHBC standards DRAWING ISSUE STATUS: PS= Planning Submission; BC=Building Control Approval; CA= Client Approval; CI= Contractor Issue. COPYRIGHTS: This drawing is the copyright of Rdb Architectural and must not be copied in anyway without written consent

| XXX          | PS2 | plans titles changed, porch added |
|--------------|-----|-----------------------------------|
| Revision No. | PS2 | Date                              |

| DRAWING TITLE: | Existing Elevations, Floor & Roof Plan |
|----------------|----------------------------------------|
| Scale          | As shown                               |
|                | Print drawing A3 for correct scale     |

| PROPOSED PROJECT:- | Proposed Side / Rear Extension & Internal Alterations |
|--------------------|-------------------------------------------------------|
|--------------------|-------------------------------------------------------|

| SITE LOCATION:- | 14 Muriel Road, Waterlooville PO7 TE |
|-----------------|--------------------------------------|
|-----------------|--------------------------------------|

**Rdb**  
Architectural

Architectural Design - Project Management  
67 Froshole Crescent, Farnham  
Hants PO15 6AH  
Tel 01329 230085  
E-mail [rod.babb@btinternet.com](mailto:rod.babb@btinternet.com)  
Land Appraisal - Residential Development

CLIENT:- Mr & Mrs G Illingworth

ADDRESS:- 14 Muriel Road, Waterlooville PO7 TE

| Issue Ref | PS1 | PS2 |  |  |  |  | Drawn | Rdb |
|-----------|-----|-----|--|--|--|--|-------|-----|
|-----------|-----|-----|--|--|--|--|-------|-----|

| Project No | 4 | Date | 19-3-15 | DRG.No | 01-4-15 |
|------------|---|------|---------|--------|---------|
|------------|---|------|---------|--------|---------|