
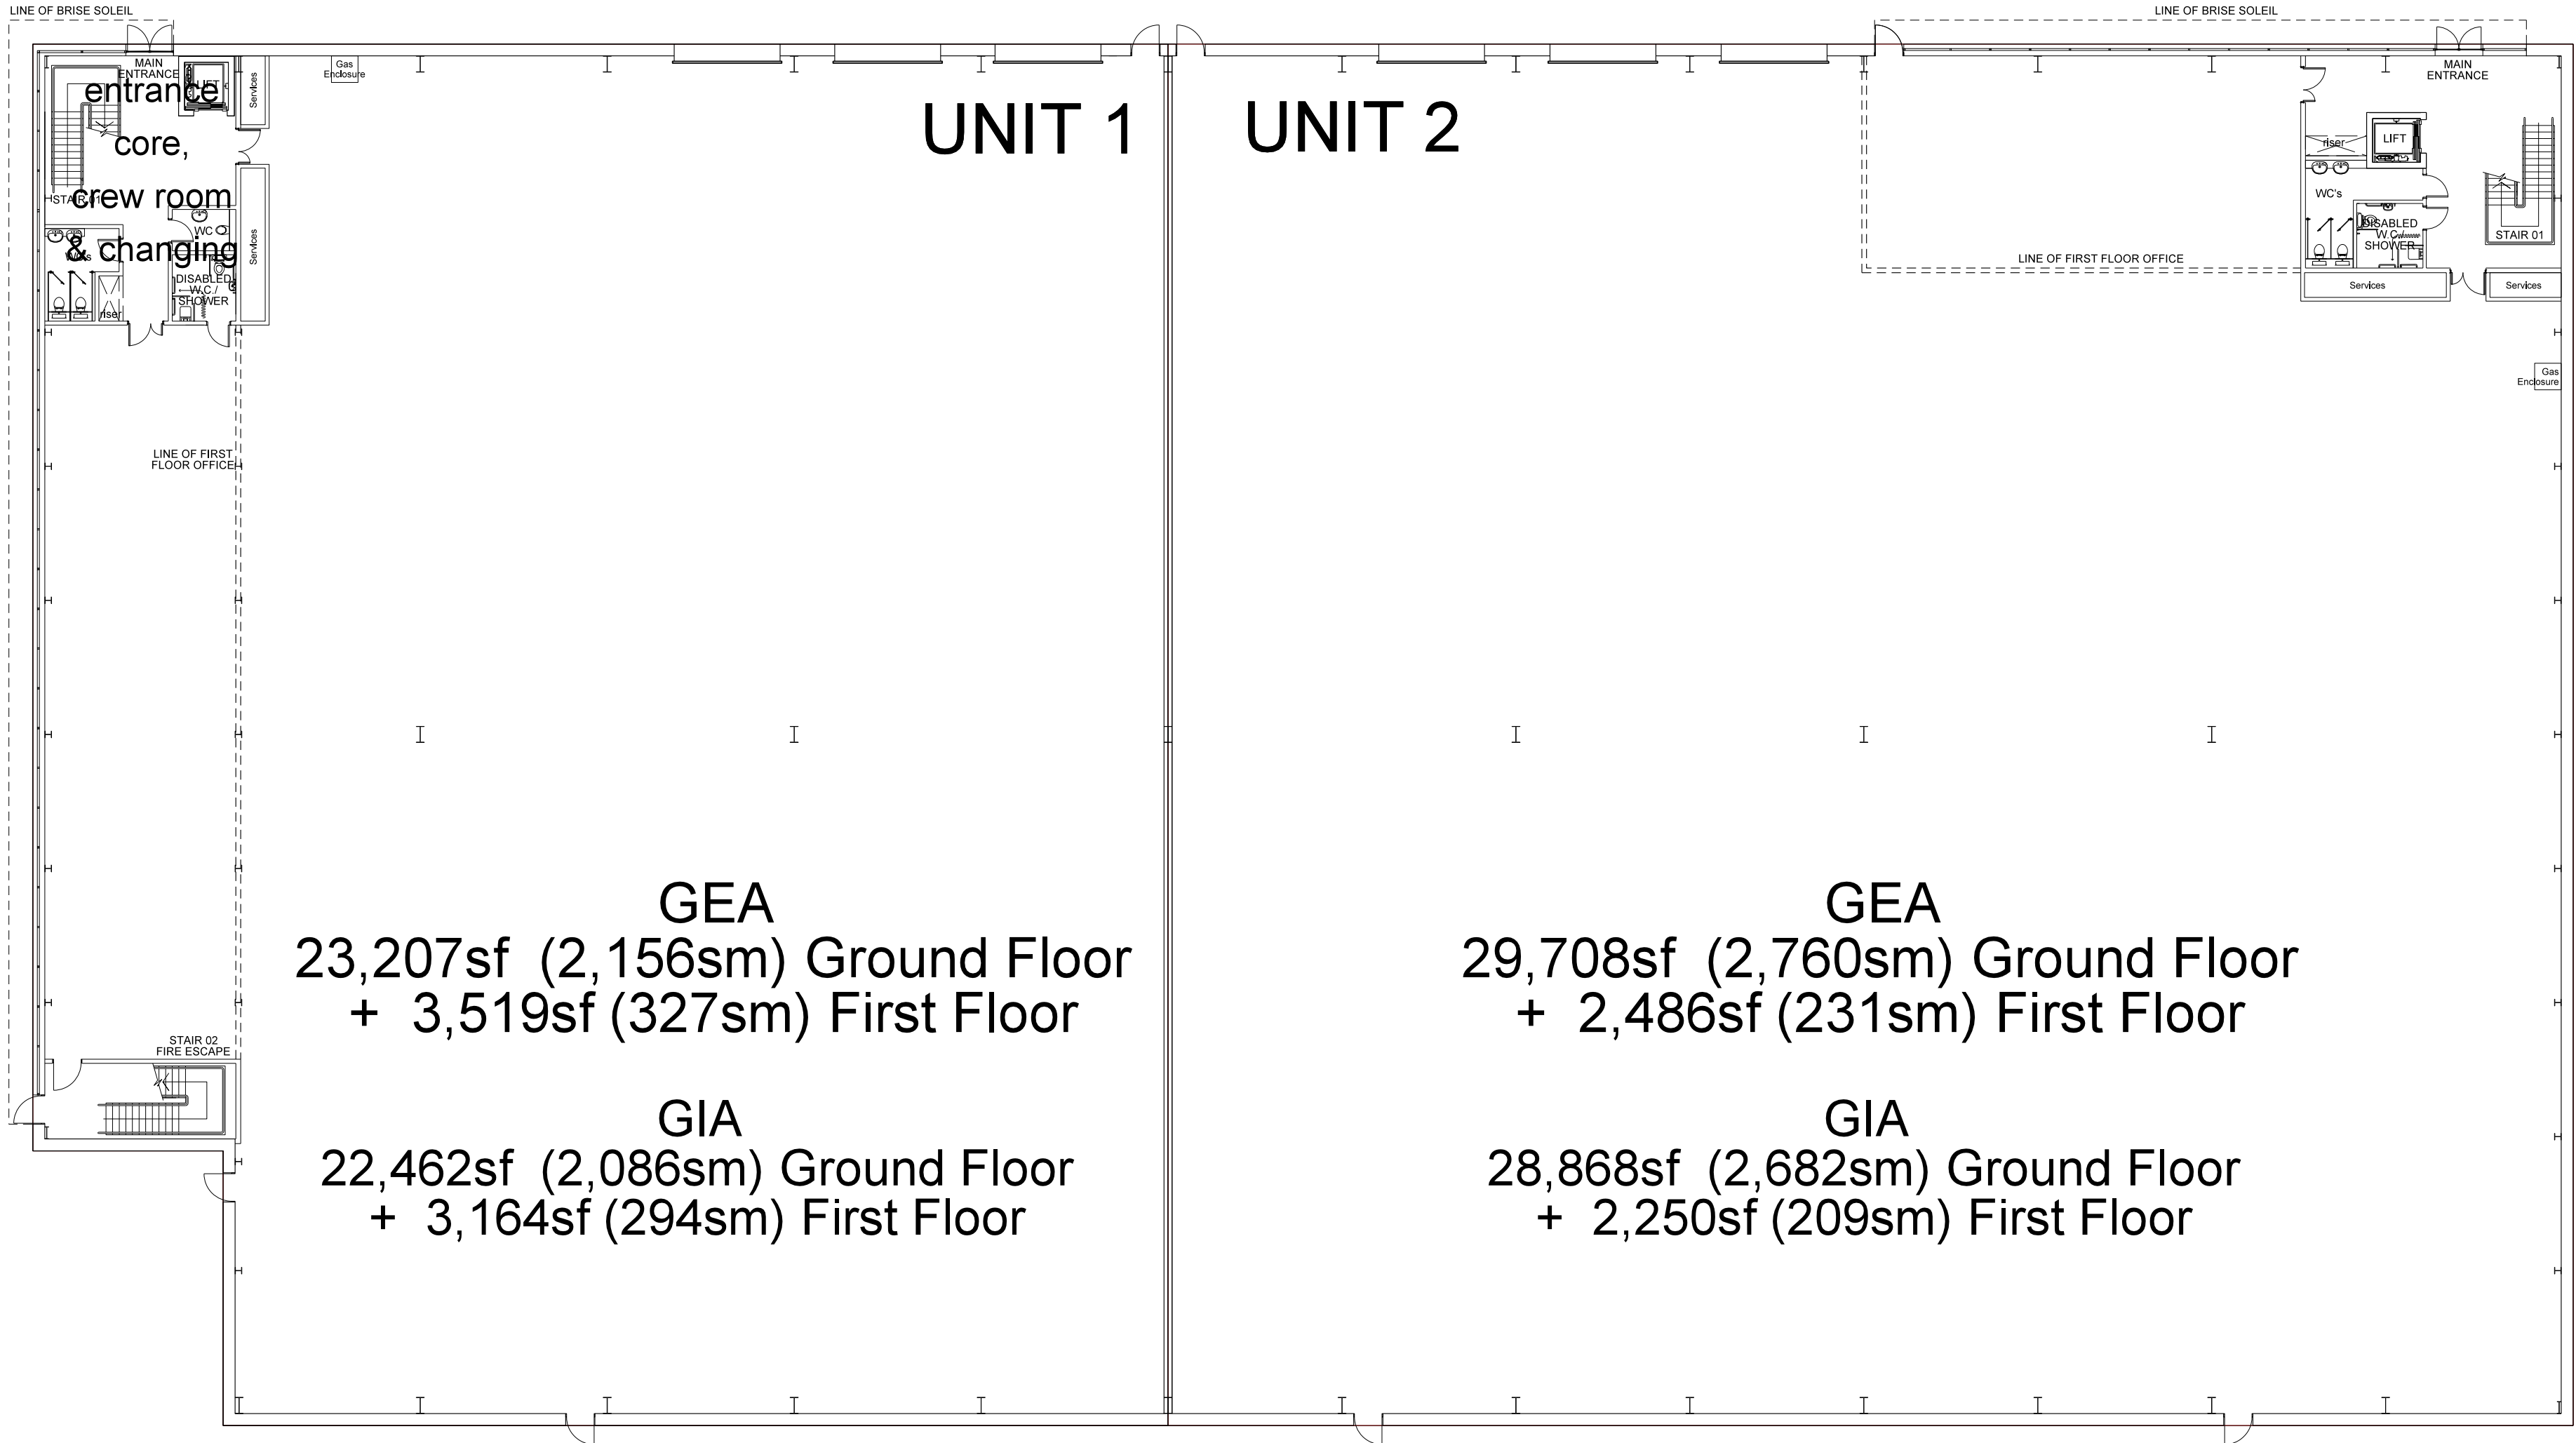


Do not scale. Work only to figured dimensions.
Subject to Statutory Approvals.

Where applicable this drawing is to be read in conjunction with other consultants drawings and with the specification.

All dimensions to be checked on site prior to commencement of work.

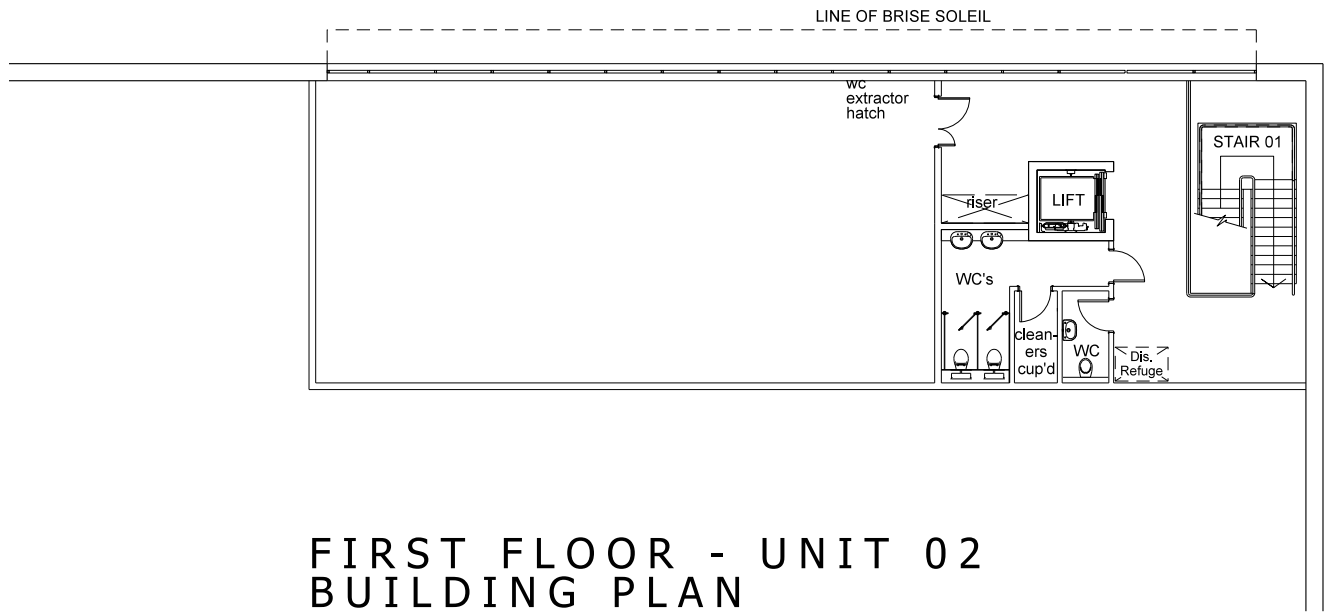

GEA
23,207sf (2,156sm) Ground Floor
+ 3,519sf (327sm) First Floor

GIA
22,462sf (2,086sm) Ground Floor
+ 3,164sf (294sm) First Floor

GEA
29,708sf (2,760sm) Ground Floor
+ 2,486sf (231sm) First Floor

GIA
28,868sf (2,682sm) Ground Floor
+ 2,250sf (209sm) First Floor

FIRST FLOOR - UNIT 01
BUILDING PLAN

GROUND FLOOR - UNIT 01 & 02
BUILDING PLAN

D	Areas amended	AS	29.07.16
C	Areas added	SM	25.07.16
B	M&E info added	CG	13.07.16
A	General update	AS	11.07.16
Rev	Description	Chkd	Date

Peer House
8 -14 Verulam Street
London WC1X 8LZ

tel +44(0)20 7400 2120

enquiries@cornisharchitects.com
www.cornisharchitects.com

cornisharchitects

Project	VELOCITY STANBRIDGE ROAD HAVANT		
Drg Title	Proposed Floor Plans Unit 01 & 02		
Status	P L A N N I N G		
0 10 m			
Scale	1:200 @ A1	Date	08/07/2016
Drg No	14021 / TP / 031	Rev	D