


Garage Block A (Conversion and Extension)

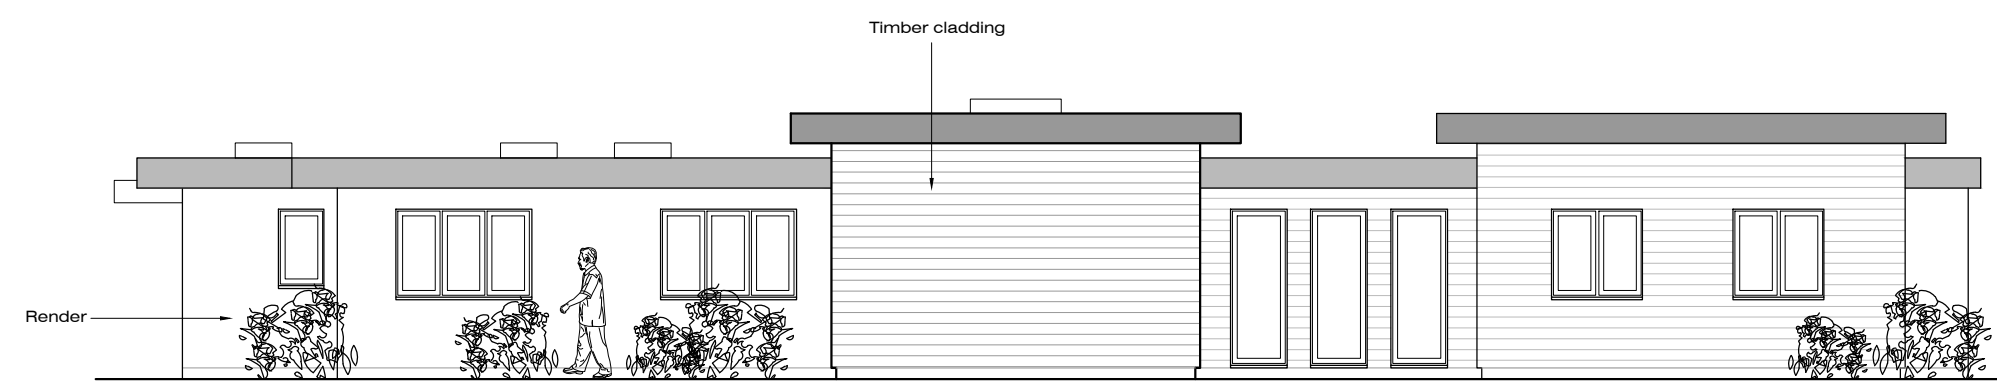


South-West Elevation - As Proposed




South-East Elevation - As Proposed




North-East Elevation - As Proposed

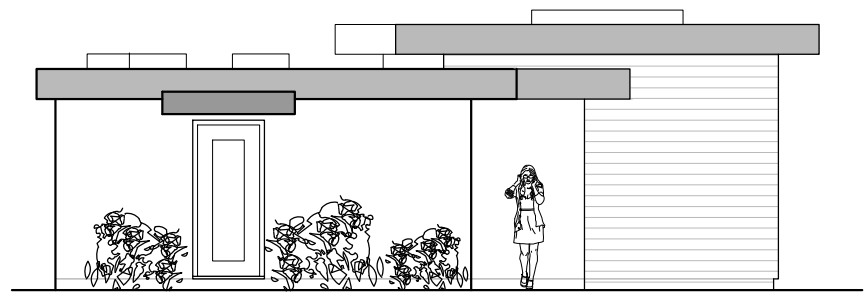

North-West Elevation - As Proposed

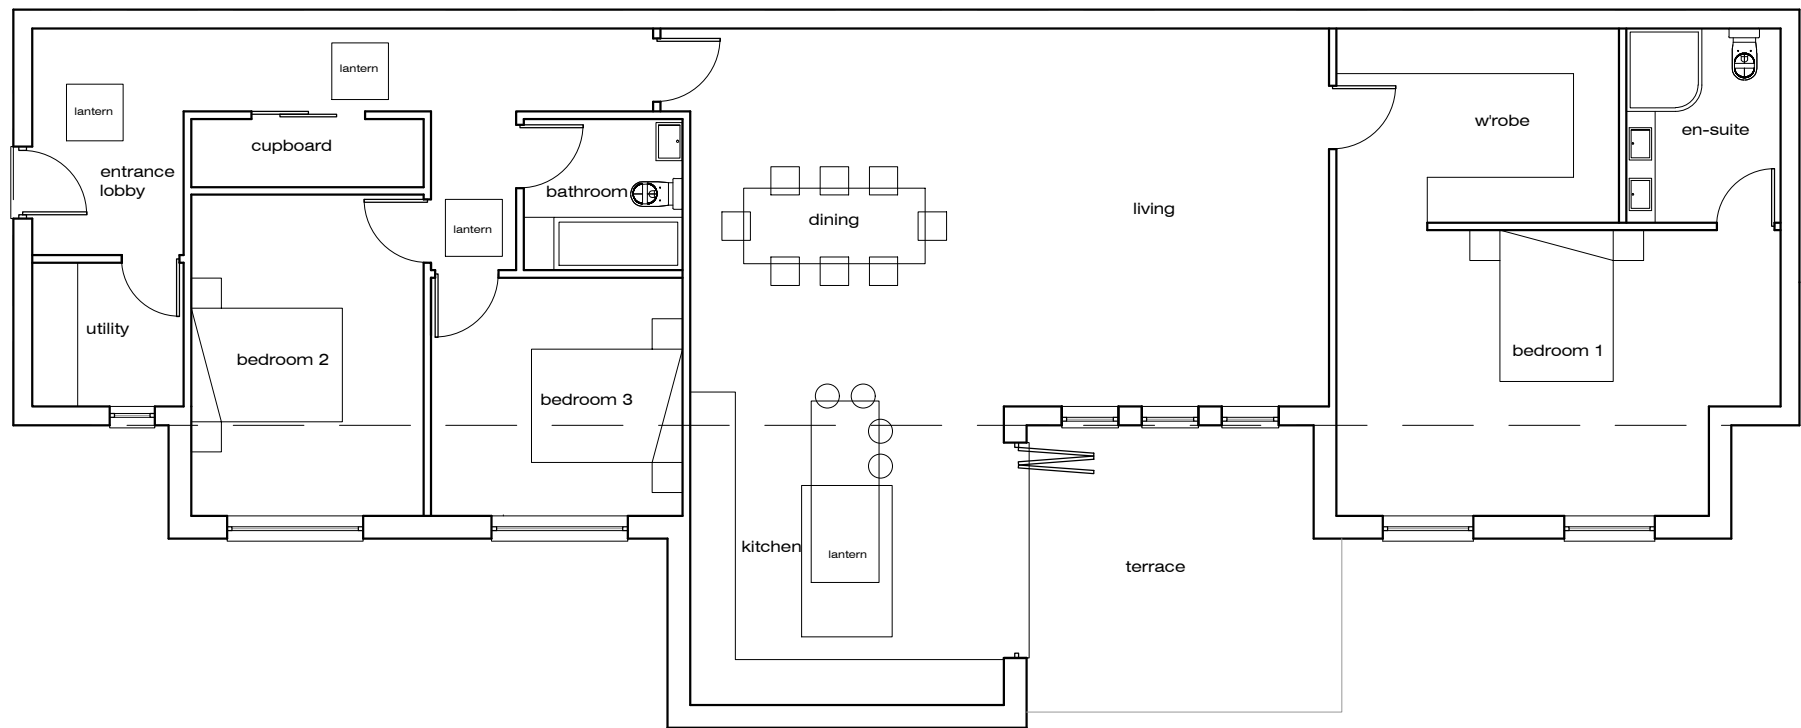

Floor Plan - As Proposed

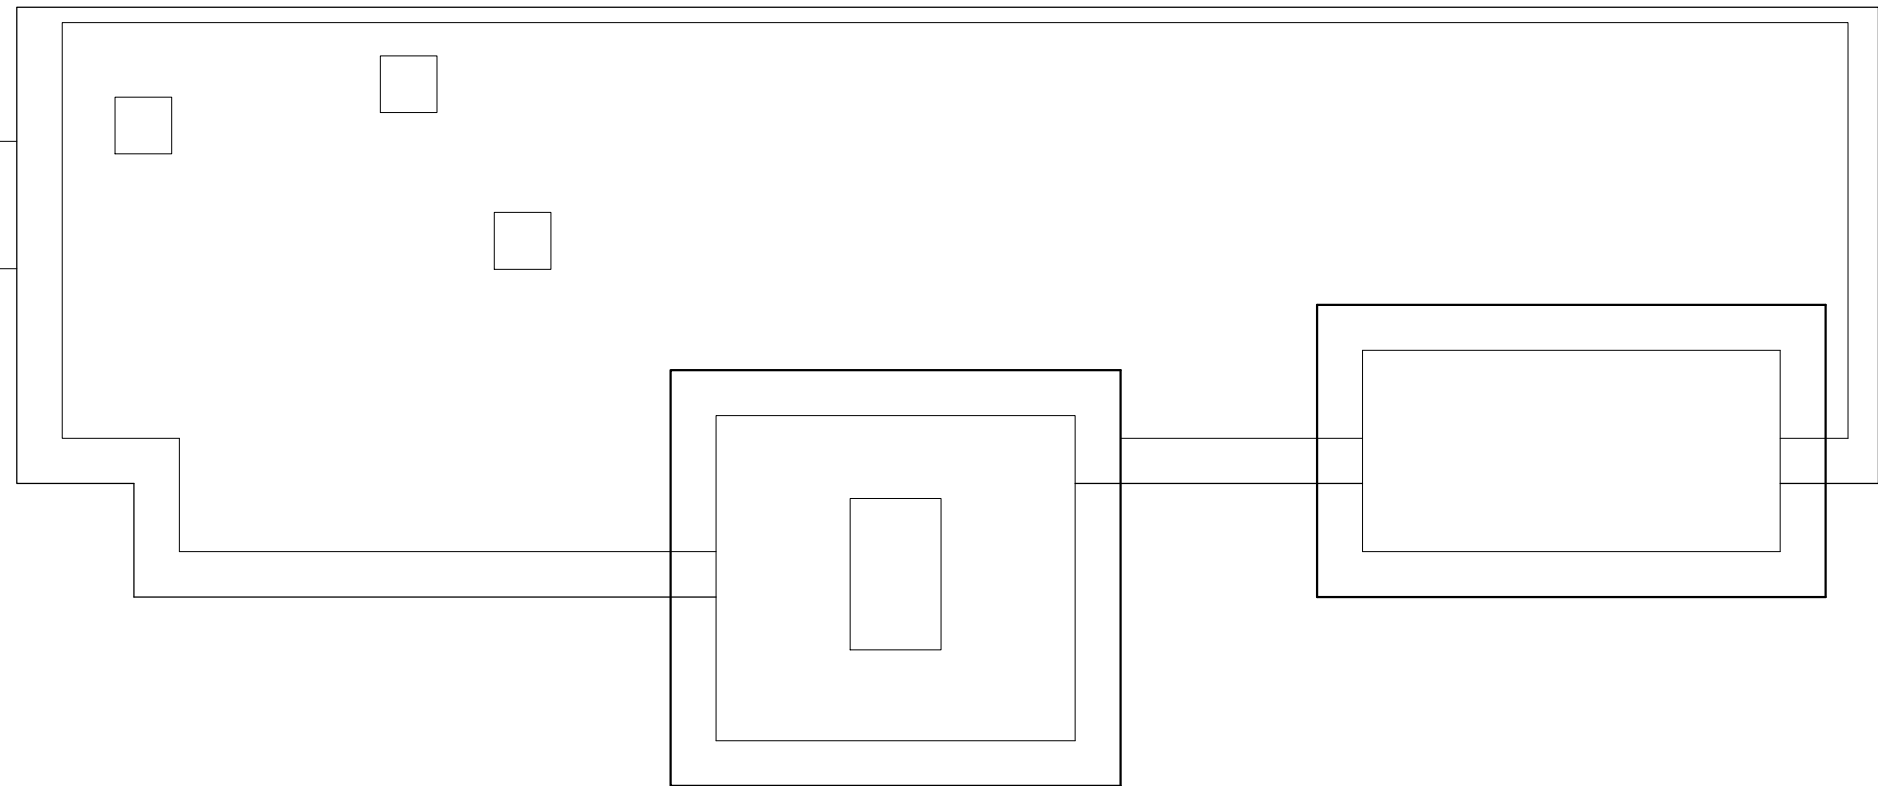


Roof Plan - As Proposed


Garage Block B (Conversion and Extension)



South-West Elevation - As Proposed

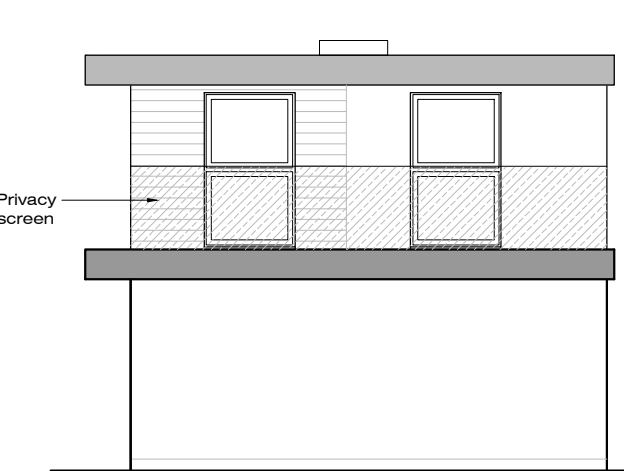


North-West Elevation - As Proposed

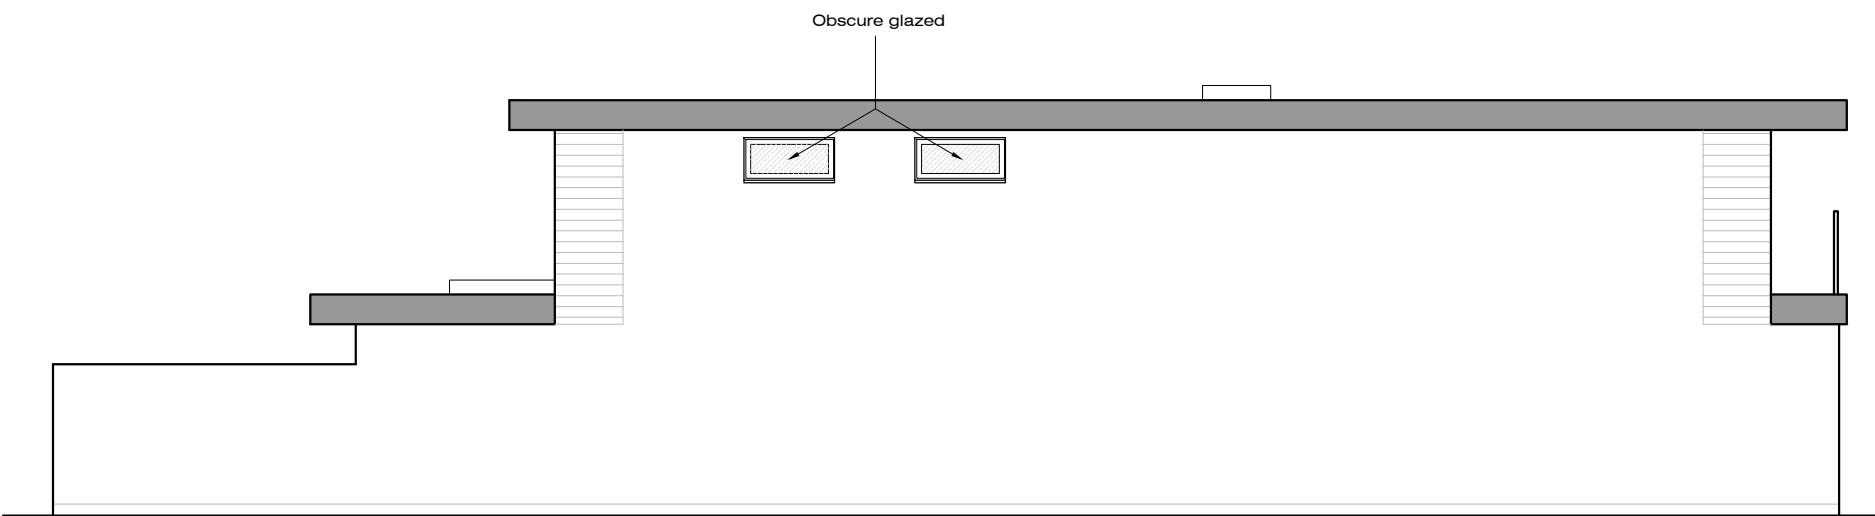


North-East Elevation - As Proposed




South-East Elevation - As Proposed

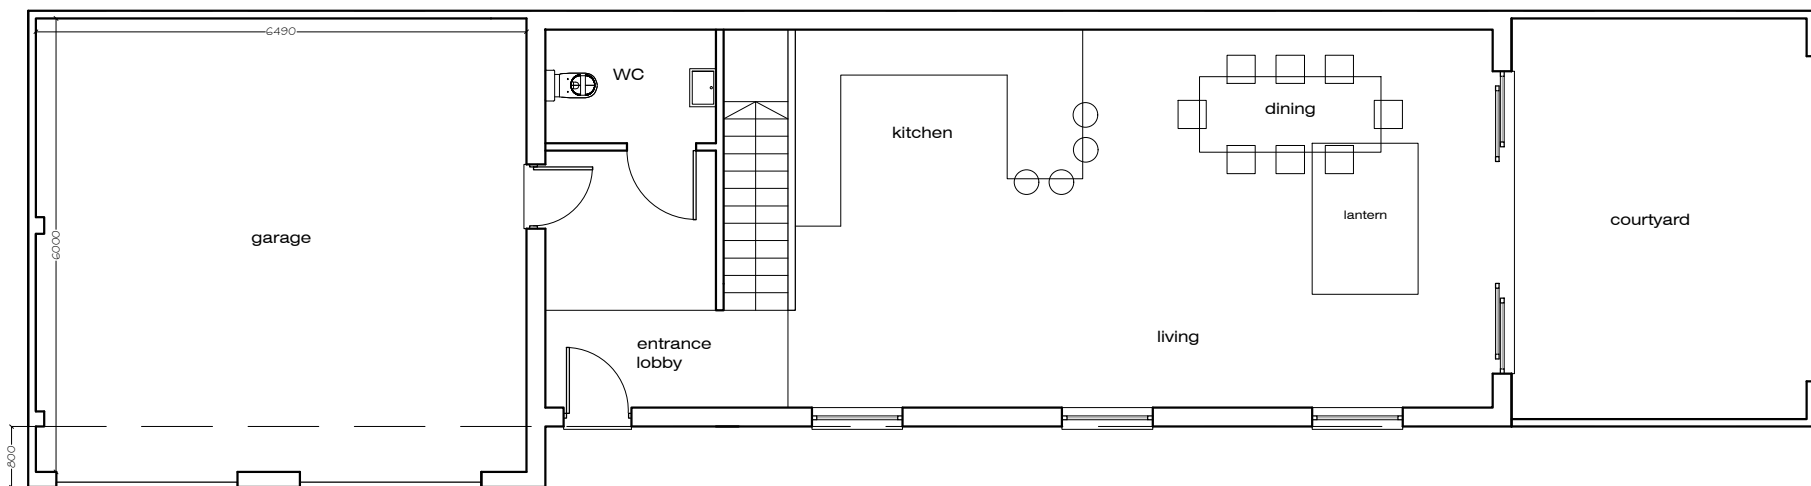

Ground Floor Plan - As Proposed

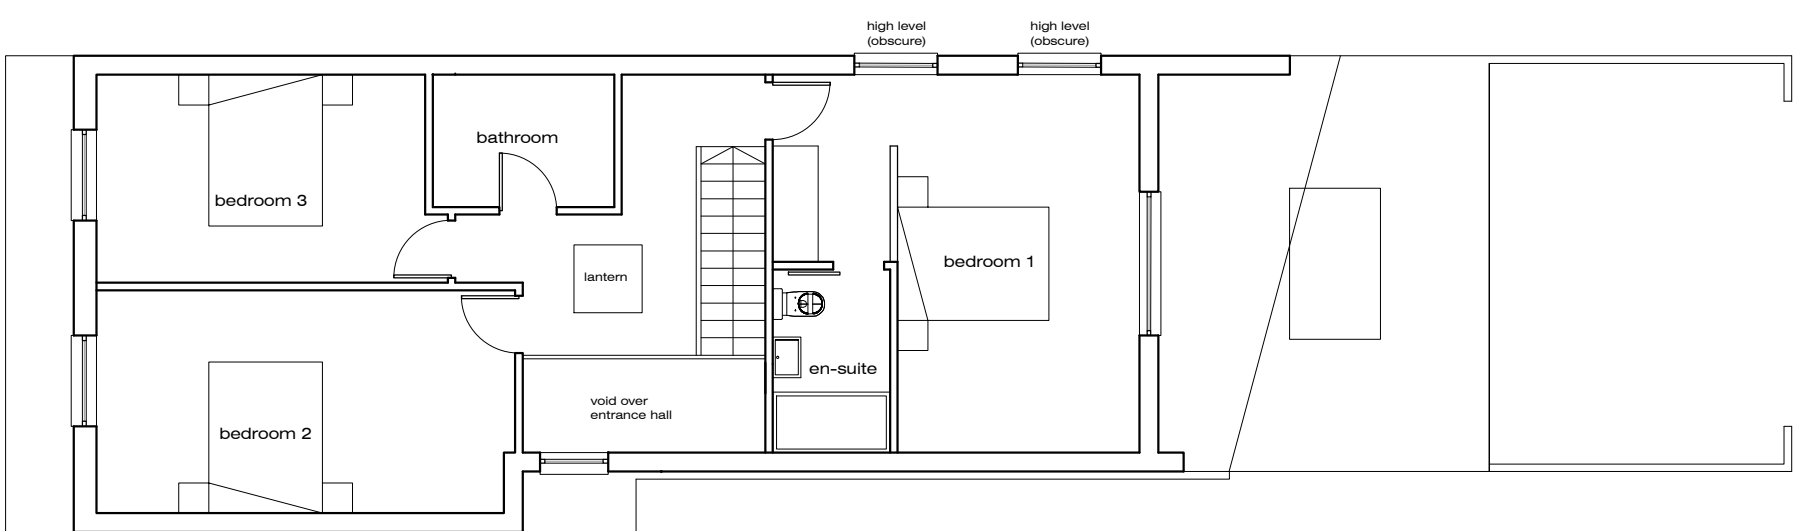

First Plan - As Proposed

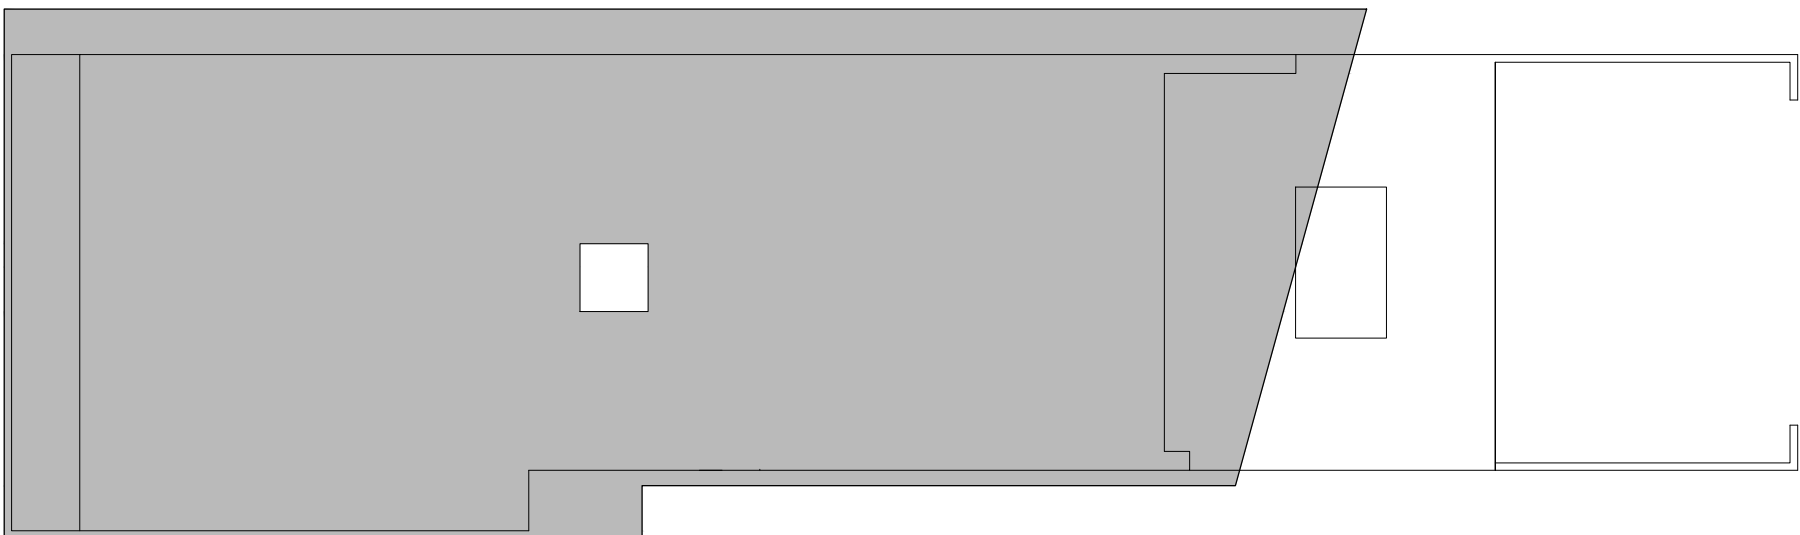

Roof Plan - As Proposed

A	General amendments to Dwelling B - Issued for Non-Material Amendment application	NJ	28-05-21
-	Issued for Planning Application	NJ	30-03-20
Rev.		By	Date

Wildern Architecture Ltd
Middle House, 3 Sampan Close,
Warsash, Southampton, SO31 9BU
07920 260758
Project
Garages at Willowdene Close,
Bedhampton, Havant, PO9 3QP

Client
Mr and Mrs A Shaw

Title Plans and Elevations - As Proposed			
Date	Sept 19	Drawn By	NJ
Job No.	Drawing No.	Scale	Revision
W19-009	103	1:100@A1	A