




NOTES

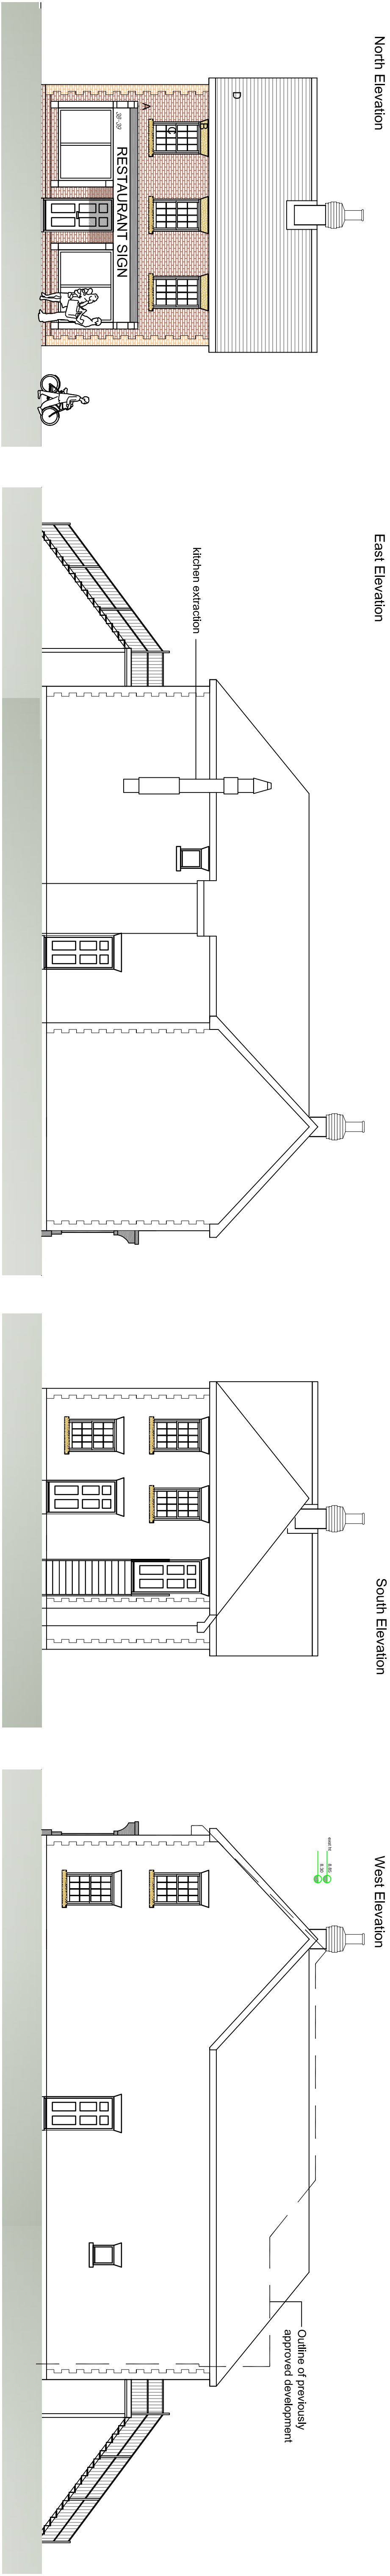


Scale in Meters
0 1 2 3 4 5 for 1:100

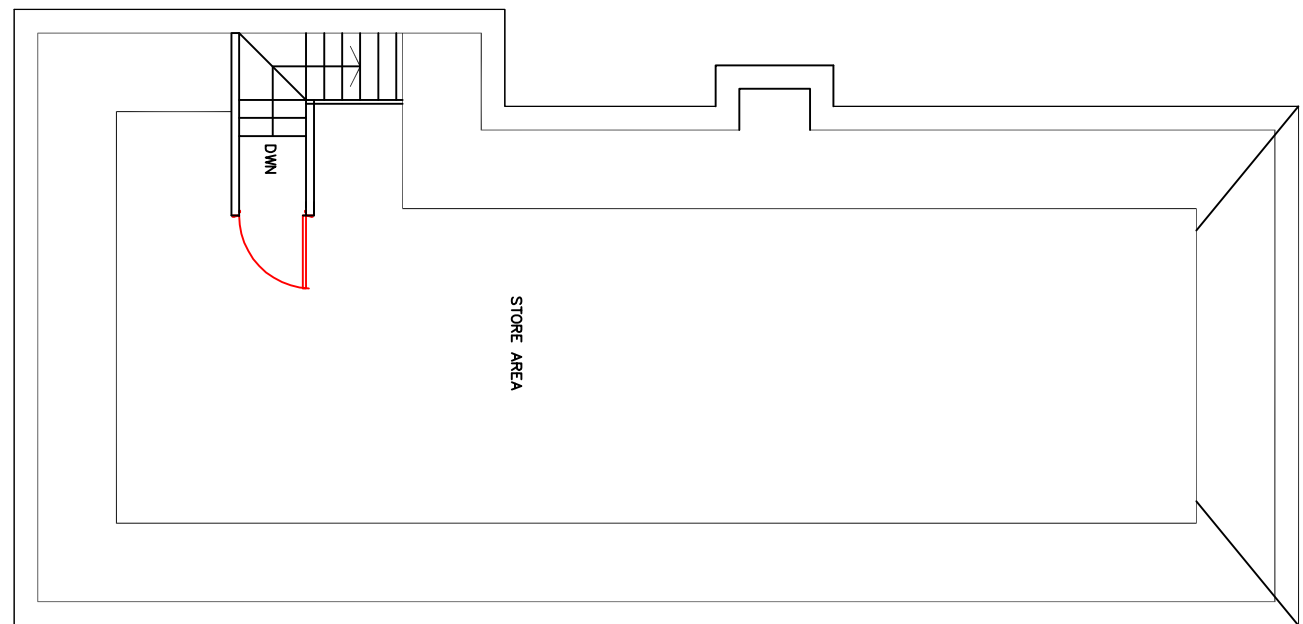


Second Floor Plan

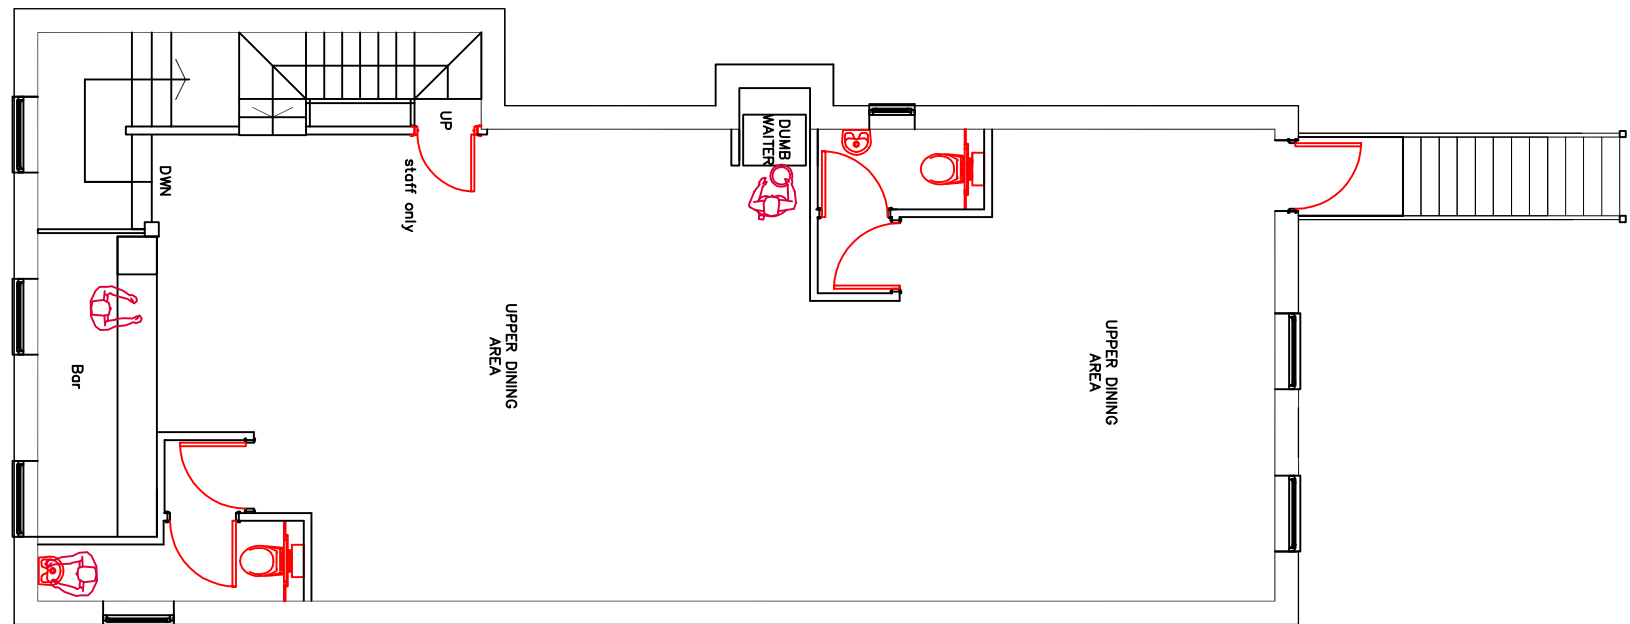


First Floor Plan

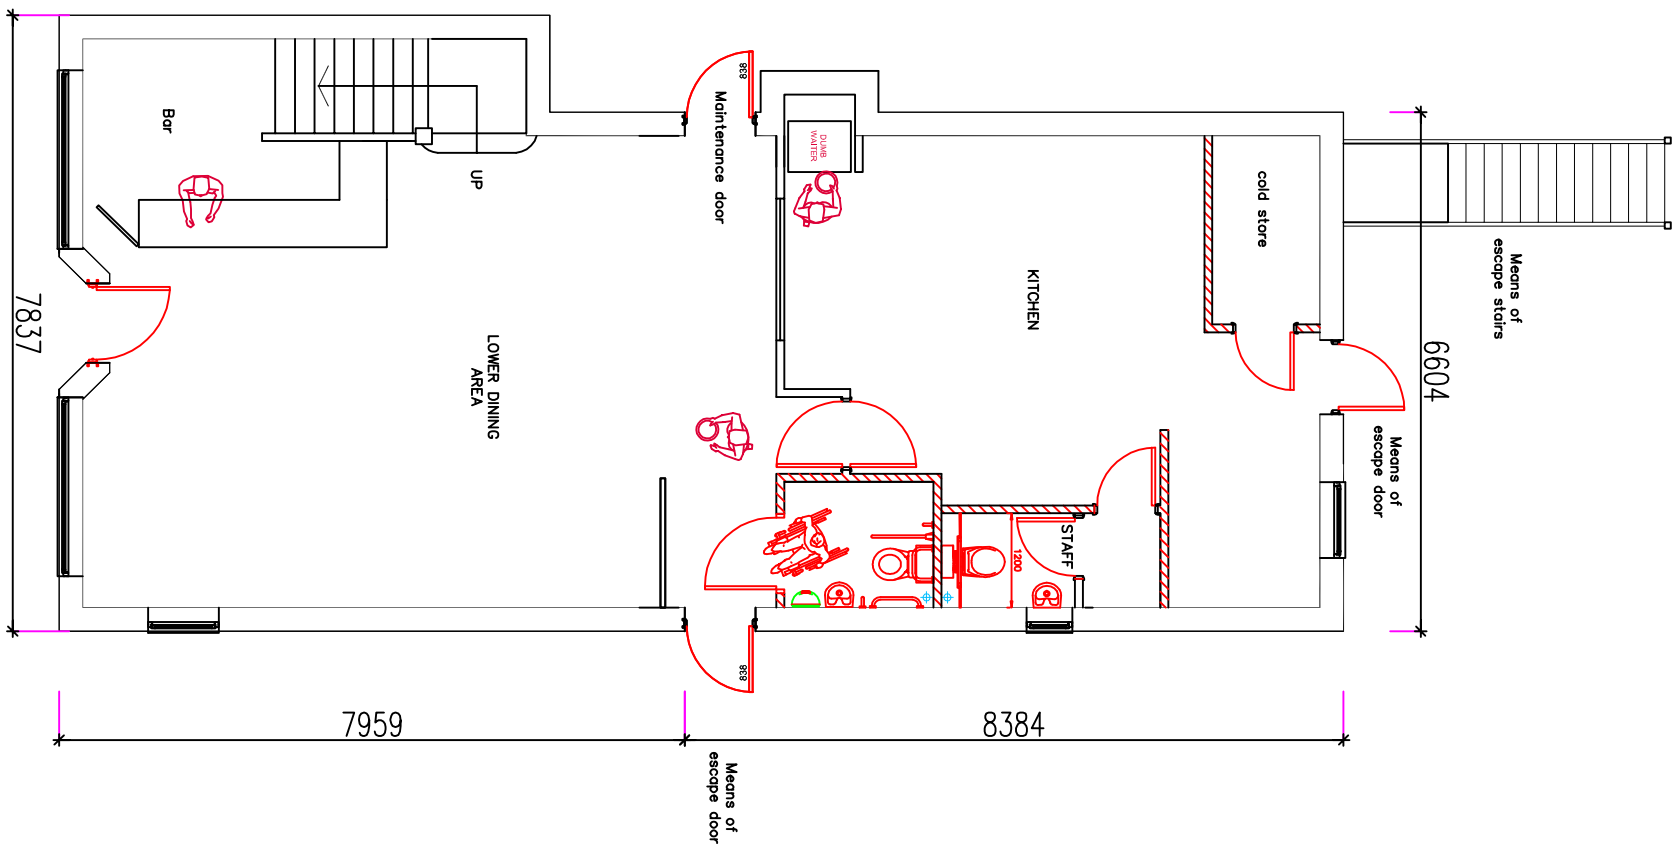

Ground Floor Plan

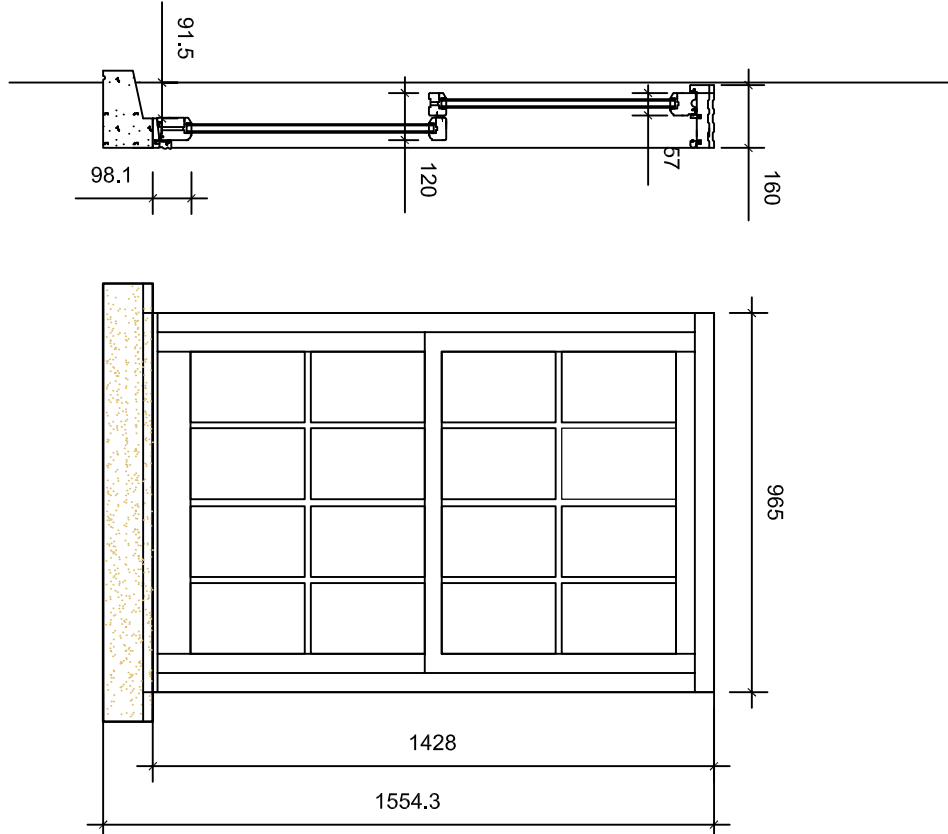

Typical Window Detail

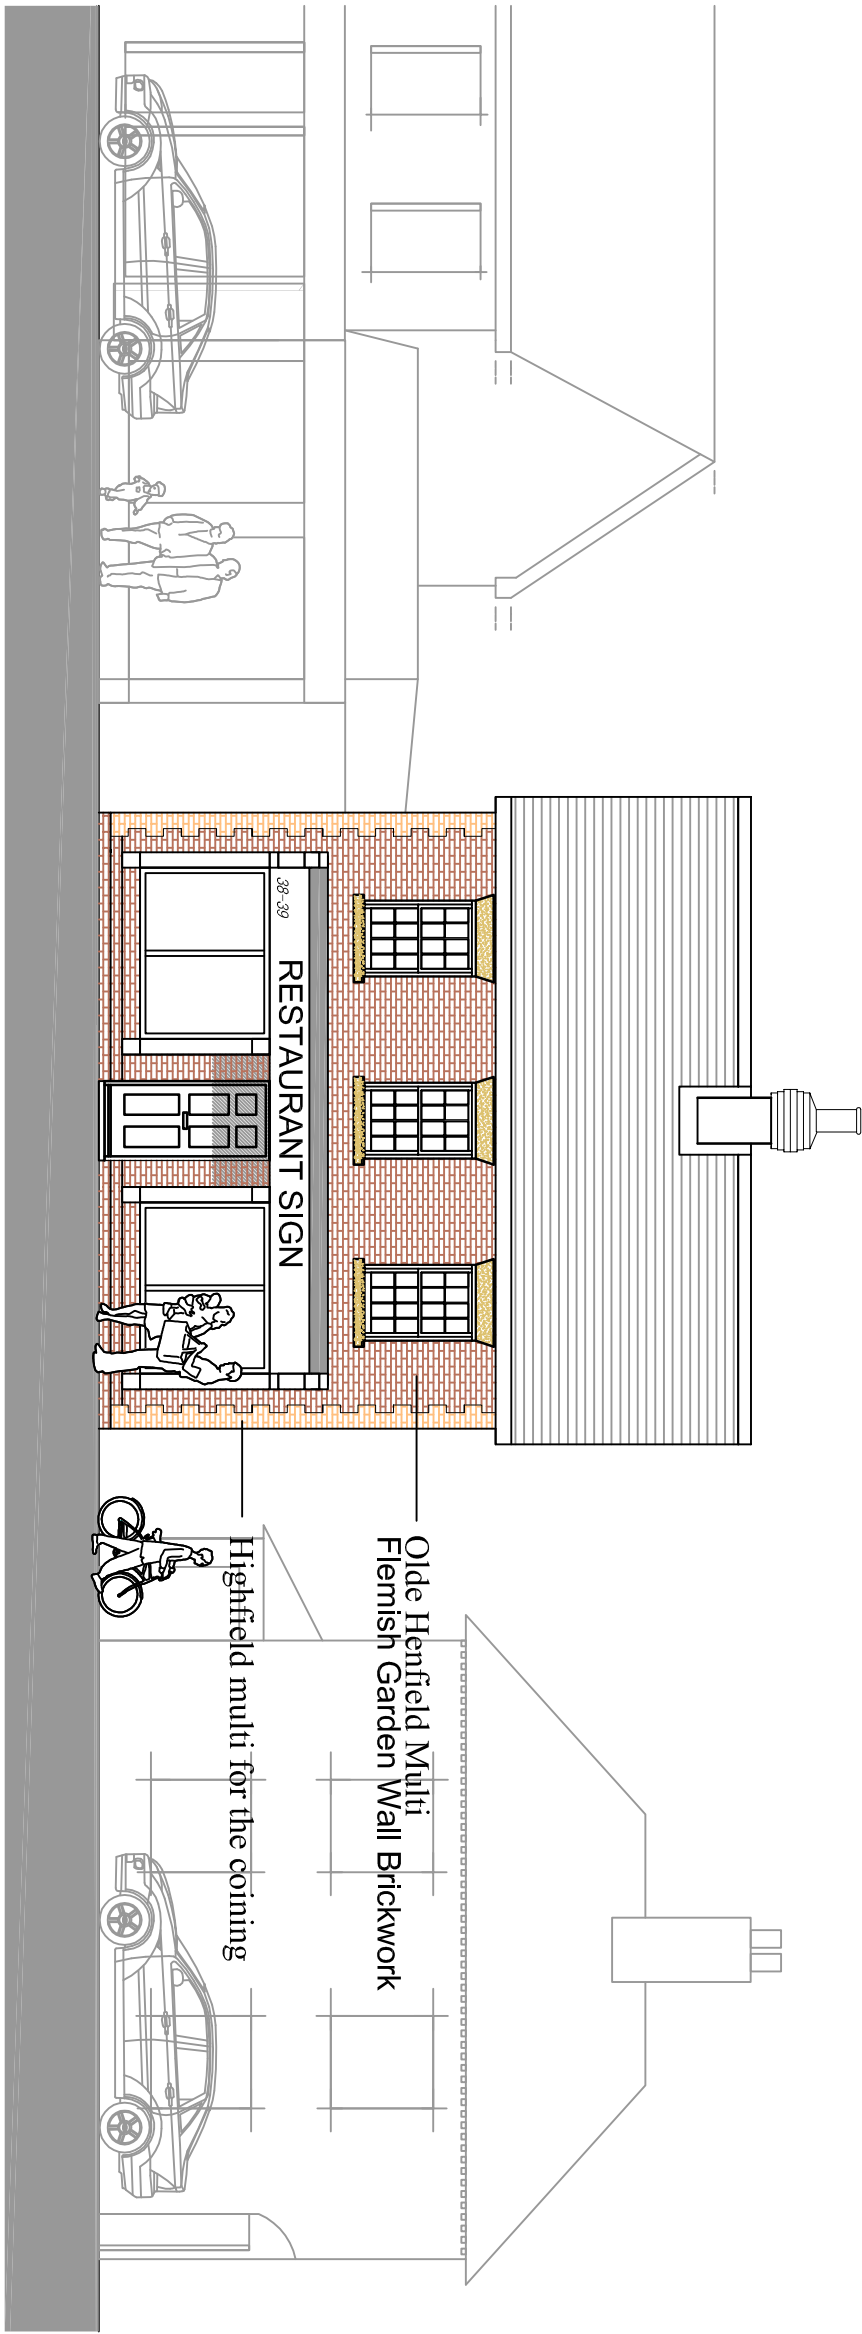

Materials Schedule

- A Bricks Oldie Henfield Multi & Highfield multi for the coming
- B Stone cills and heads
- C Double glazed timber windows
- D Plain tile roof with contrasting hip and ridge tiles

Project : Dr M Gupta 36 - 38 North St Emsworth Hampshire			
Drawing Title : Proposed Re-Development			
Chris Flint Associates Ltd CHARTERED SURVEYORS - PROJECT MANAGERS DEVELOPMENT CONSULTANTS			
Drawn By CF	Date 01/06/15	Checked By Date	Approved By Date
CFA FULL 01	E	Revision 1:100 - 500	A1
PLANNING			
2 Emerald Close, Weymouth, Dorset, DT9 7JX Tel: 01323 432484 Fax: 01323 585854 Email: chrisflintassociates@gmail.com			