



Proposed Roof Plan

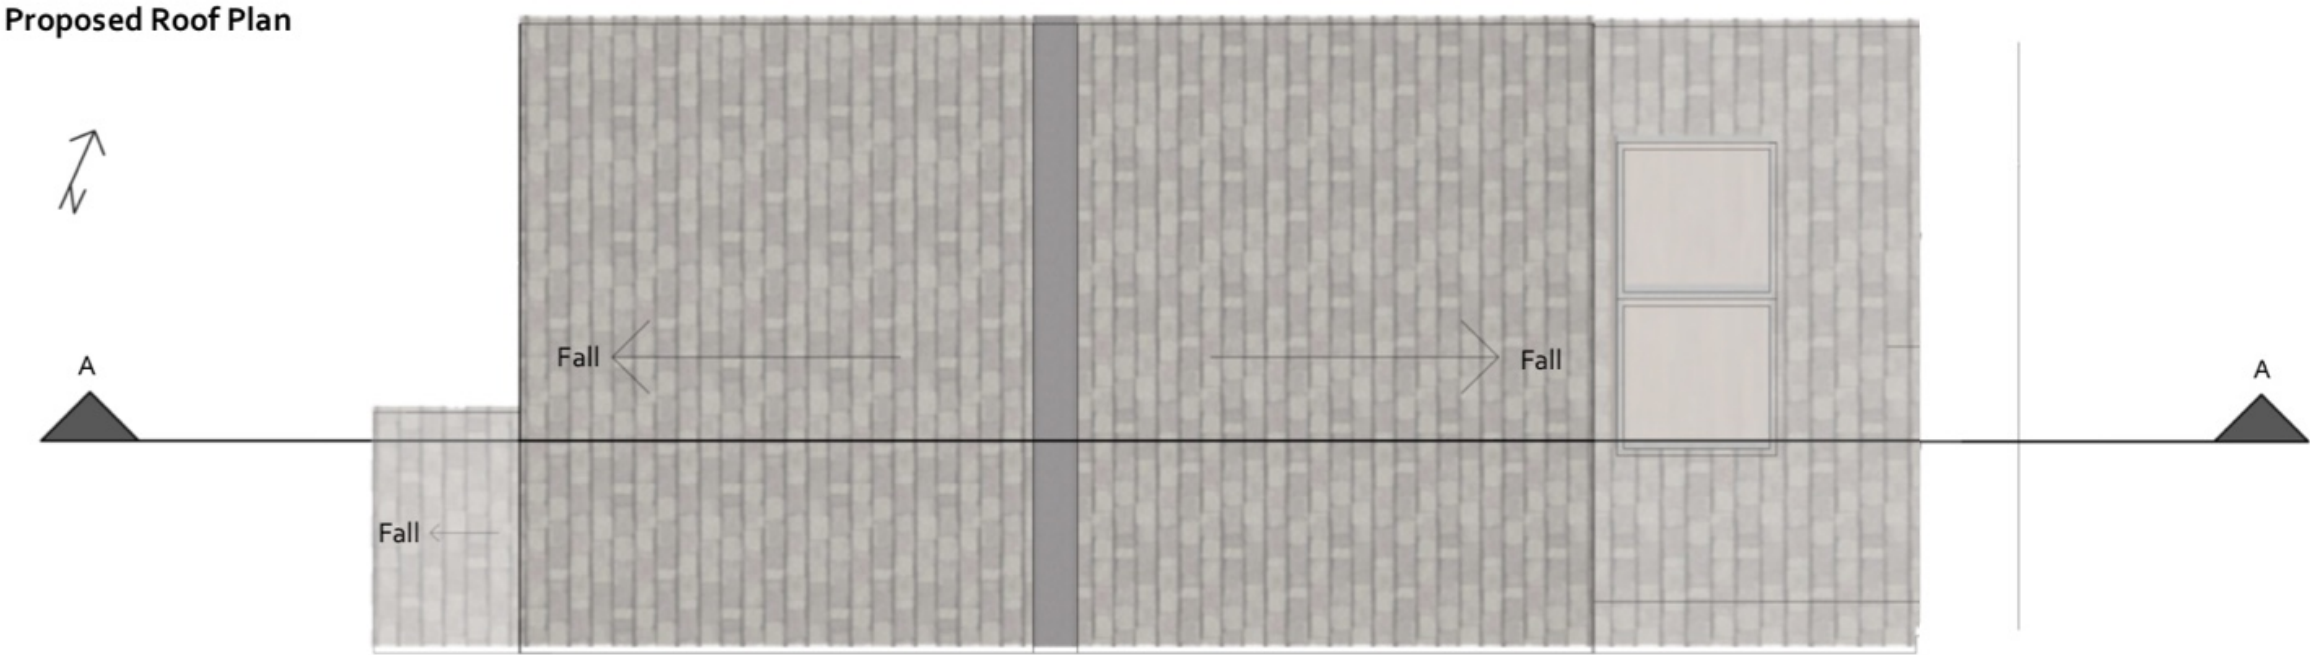

Proposed Side North Elevation

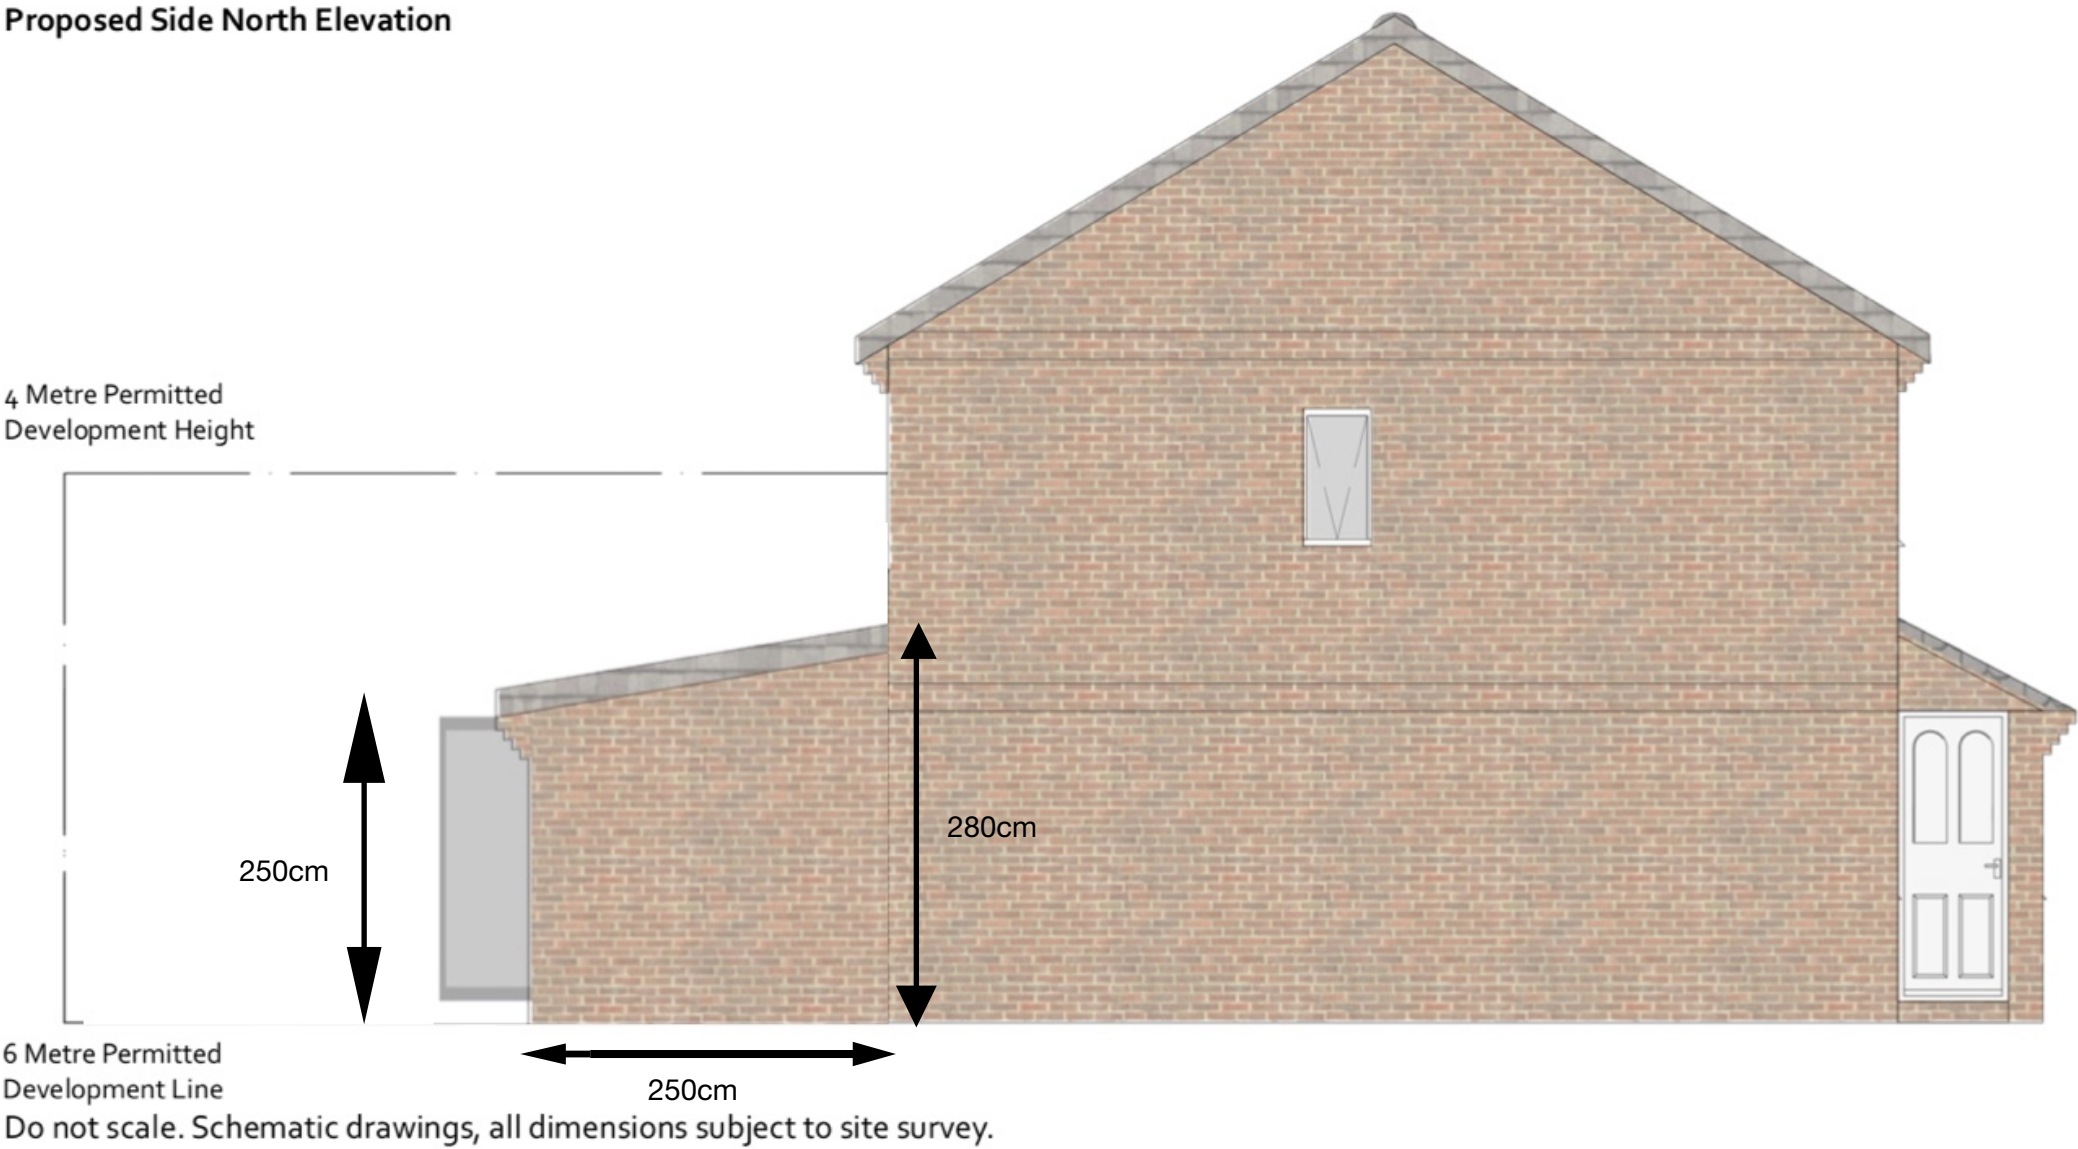

THIS DRAWING IS THE COPYRIGHT
2021 OF PEPPER CONSULTING.

Rev	Date	Notes	By
 ARCHITECTURAL DESIGN CONSULTANTS & PROJECT MANAGEMENT			
Client:	Mr and Mrs Handley.		
Project:	30 Holst Way Waterlooville Hampshire PO7 5SJ Rear Extension		
Title:	Proposed: Roof Plan and Side Elevation.		
Scale:		Date:	26/02/2021
Drawn By:	FEP	Checked By:	MP
Issue:	Lawful Development Certificate		

