
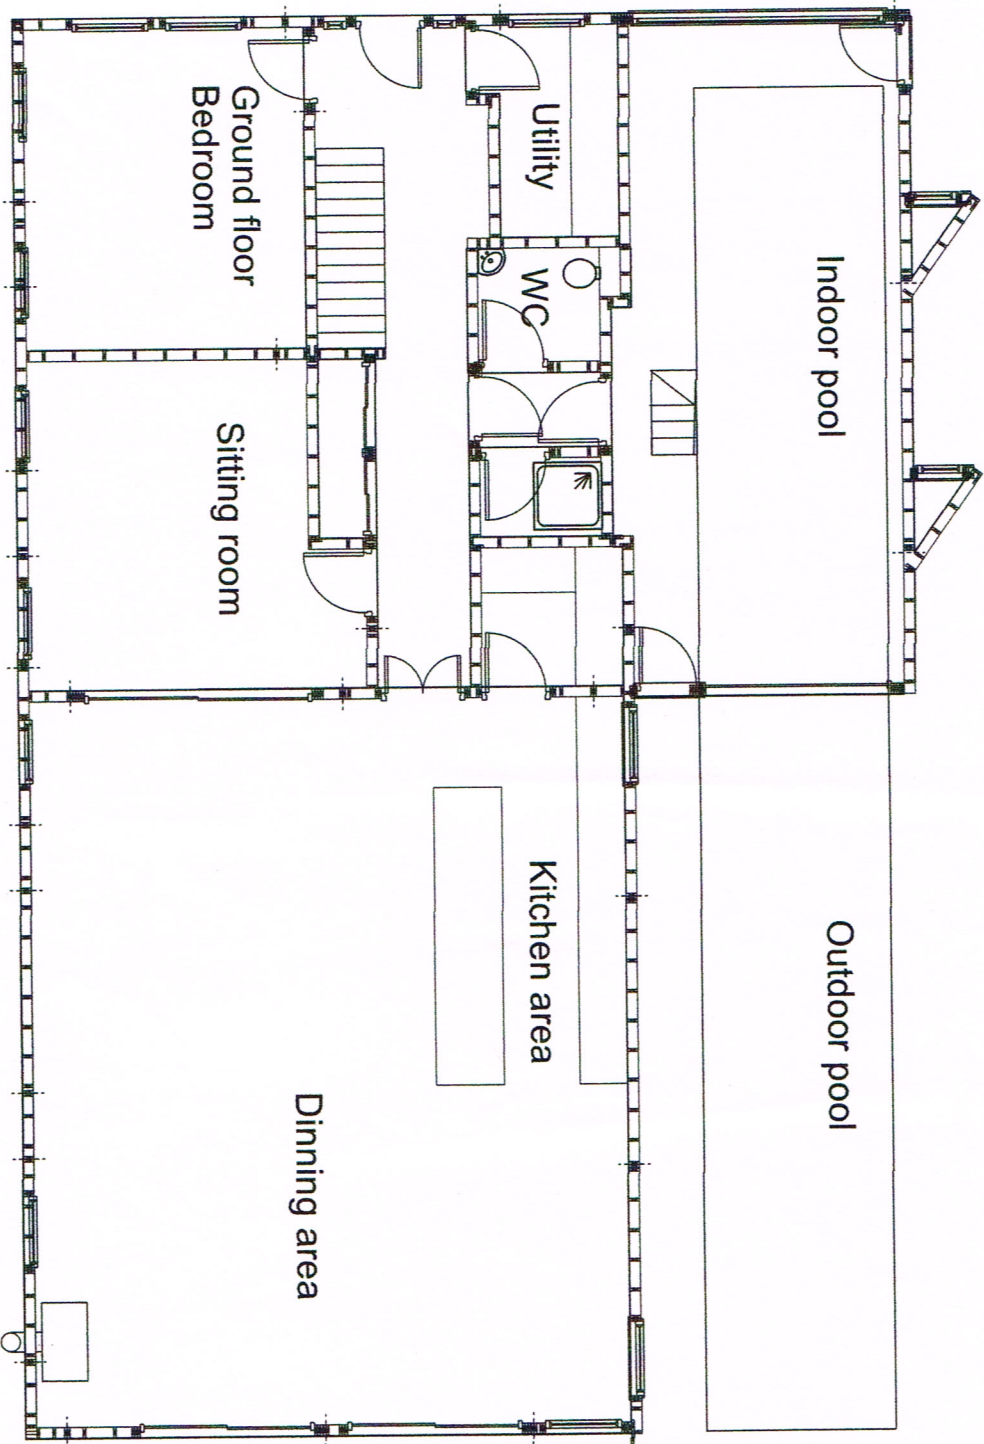


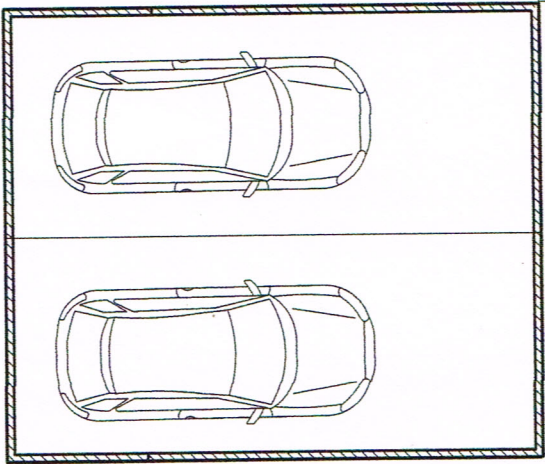


31580.0

4848.3

21979.1

5331.1

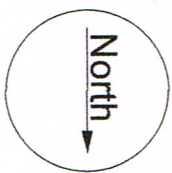

Ground Floor Plan

Peter Milburn
Peter Hewlins Designs
128 Duke Road
London
W4 2DF
Mobile: 07973 814 108

Date Sept 2016

Email: phewlins@aol.com

HEWLINS HOUSE

First floor plan

Scale 1:100
on A3



Site: Plot 1 next to the Retreat
Croft Lane
Haying Island

Drawing No HHGFP4

0.5 1 2 3 4 5 6 7 8 9 10m

Peter Milburn
Peter Hewlins Designs
128 Duke Road
London
W4 2DF
Mobile: 07973 814 108

Email: phewlins@aol.com

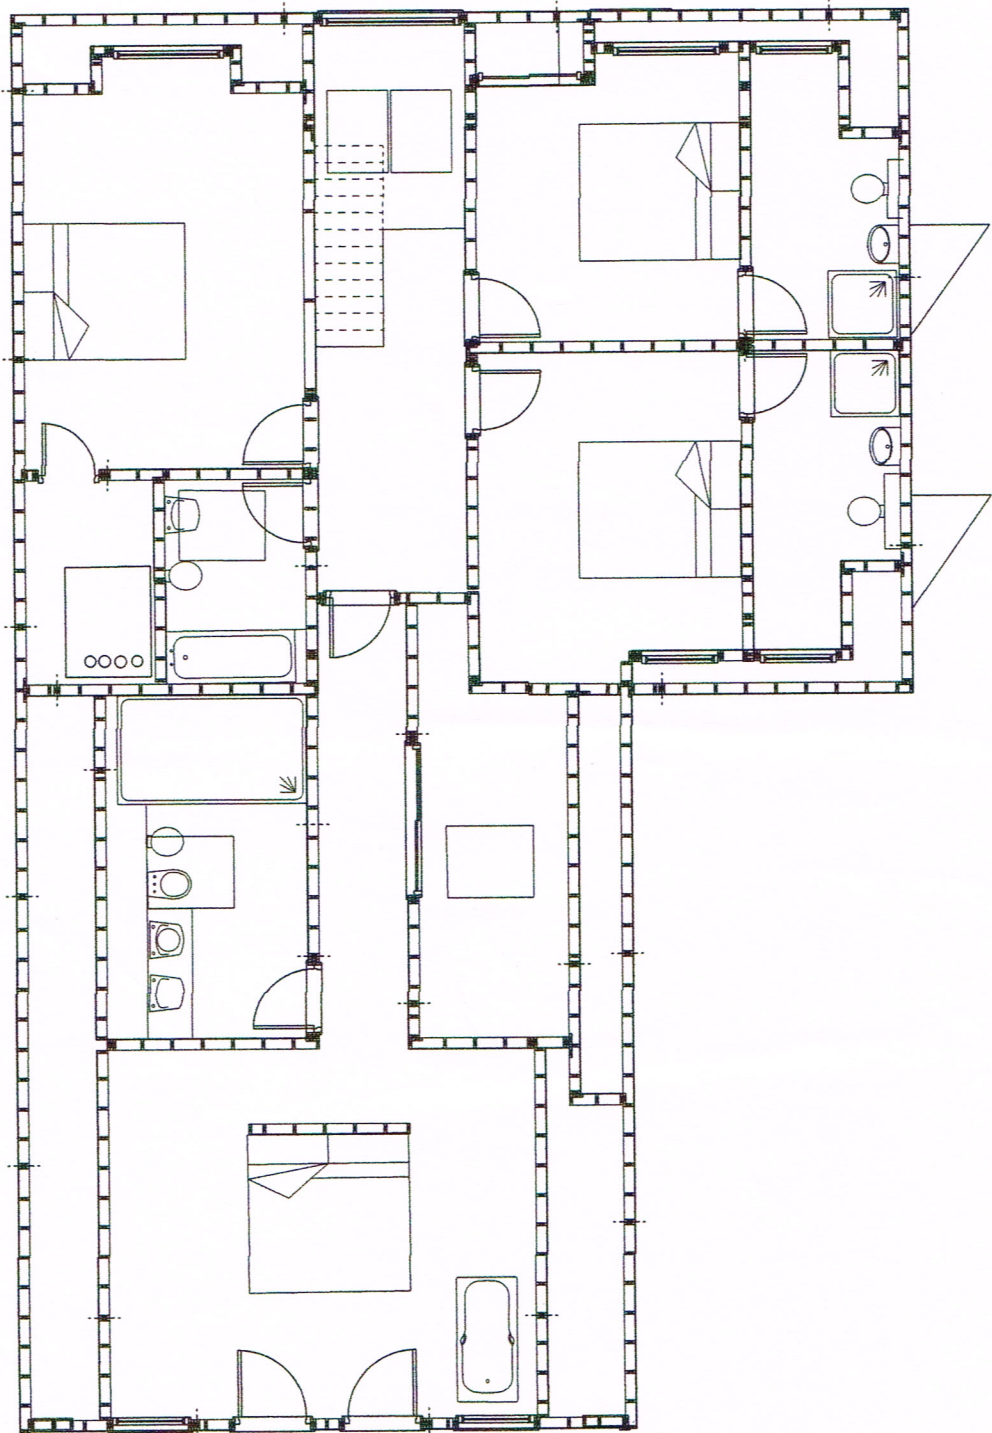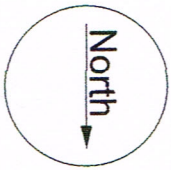

First Floor plan

HEWLINS HOUSE

Scale 1:100
on A3



Site: Plot 1 next to the Retreat
Croft Lane
Hayling Island
Drawing No HHFFP3