






WEST ELEVATION - UNITS 7-12

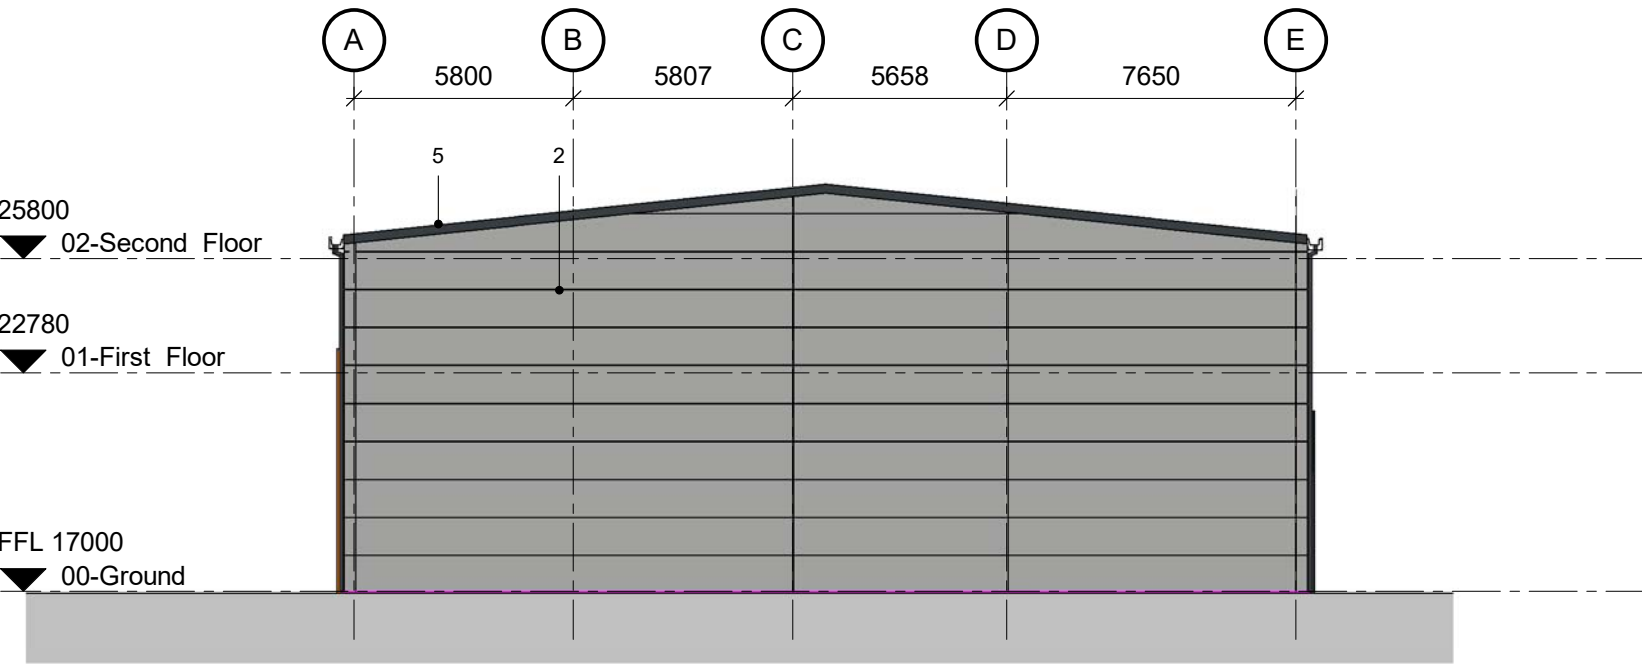

NORTH ELEVATION - UNITS 7-12

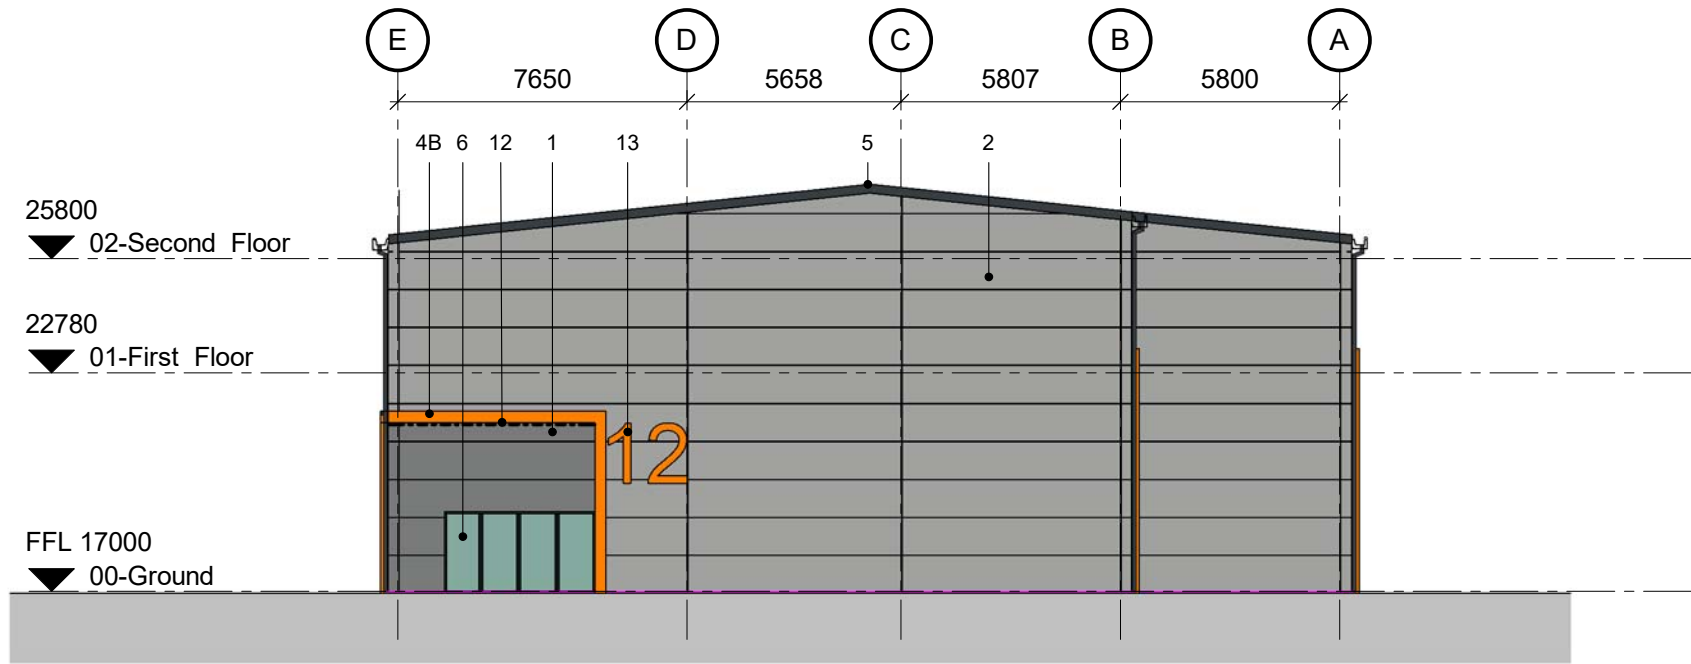

SOUTH ELEVATION - UNITS 7-12

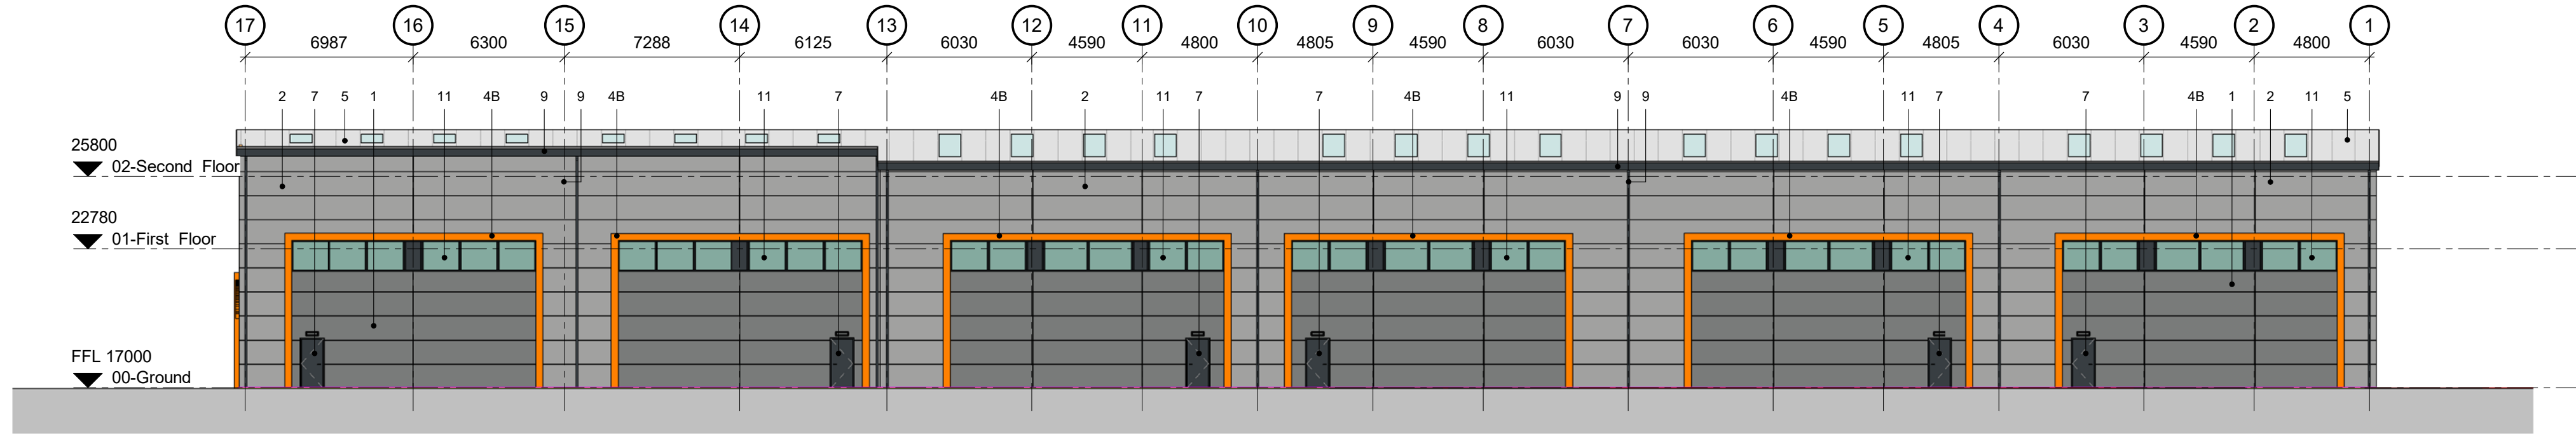

EAST ELEVATION - UNITS 7-12

MATERIALS SCHEDULE

1. Kingspan Wall Panel (AWP) KS600-1000 MR metal insulated cladding panels, colour Graphite RAL 9023.
2. Kingspan Wall Panel (AWP) KS600-1000 MR metal insulated cladding panels, colour Silver Grey RAL 9006.
3. Signage zone. Kingspan Wall Panels behind. Location TBC
- 4A. Feature PPC flashing pieces, colour Onyx RAL 7016.
- 4B. Feature PPC flashing pieces, colour Kingsbridge Orange Hex #F24F21.
5. Metal composite roof cladding panel (Kingspan Trapezoidal KS1000 RW, colour Silver Grey RAL 9006) with integrated rooflights (Kingspan Day - Lite Trapezoidal Plus KS1000 DLTR PLUS 1.3)
6. PPC metal framed windows and doors colour Onyx RAL 7016.
7. Fire escape doors colour Onyx RAL 7016.
- 8A. Sectional loading doors colour Onyx RAL 7016. Frame and Cladding reveal flashings colour Silver Grey RAL 9006.
- 8B. Sectional loading doors colour Onyx RAL 7016. Frame and Cladding reveal flashings colour Onyx RAL 7016.
9. RWP and guttering doors colour Onyx RAL 7016.
11. PPC metal framed windows (Non Fire Rated) colour Onyx RAL 7016.
12. Integrated lighting to appointed contractors design & specification. Refer to drawing A-3410 Detail 3.
13. 1.6m high unit numbers by specialist. Kingsbridge Orange Hex #F24F21.

NOTE:

All the windows to the front elevation are openable. All windows to the rear elevation are to be fixed.

- This drawing is the copyright of HNW Architects Ltd No. 3589904
- All dimensions must be verified on site prior to construction.
- Do not scale this drawing except for Planning Application purposes.
- Ordnance Survey Licence No. 100000200
- Only PDF issues of this drawing are controlled. All other formats of this drawing (e.g. dwg, AutoCAD or .rvt Revit files) are un-controlled and are used at your own risk.
- This drawing must not be copied, transmitted or passed to a third party, without written consent

Rev	Amendments	By	Chkd	Date
P1	Tender Issue	RR	LJ	06.09.19
P2	Tender Addendum	RR	LJ	22.10.19
P3	Contract Issue	LJ	KW	19.12.19
P4	CONSTRUCTION	LJ	KW	28.01.20

Maximum U-values:

Roof:	0.18 W/m²K	Door:	1.5 W/m²K
Wall:	0.26 W/m²K	Window:	1.6 W/m²K
Floor:	0.26 W/m²K	Rooflight:	1.3 W/m²K

The U-values above are noted as the maximum U-values contractors are to achieve. Please refer to drawings/ specifications/schedules for other applicable U-values to other elements and to other instances of the items noted above.

Note: Coordination
This drawing is subject to further coordination. Resultant amendments may be necessary following receipt and coordination of Consultant/ Building Control/ Fire/ Acoustic Engineer and Subcontractor/ Supplier Information.

Note:
This drawing is to be read in conjunction with all relevant Architectural, Structural, Civil, MEP, and Specialist Subcontractor drawings, specifications schedules and information.



Scale Bar 1:200@A1

Project			
Kingsbridge Estates Ltd Spring Business Park			
Drawn by	Checked by	HNW Project No.	Date Created
RR	LJ	18041	AUG 2019
Scale			
A1- 1 : 200			
			
Drawing Title			
Elevations Units 7-12 As Proposed			
Drawing status		Revision	
Construction		P4	
Drawing Name			
18041-HNW-B2-ZZ-DR-A-3320			
61 North Street, Chichester, West Sussex, PO19 1NB			