



No.14 Willow Tree Avenue, Cowplain, Hampshire.


NOTES:
The contractor, sub-contractor or supplier is to check the drawings against the site conditions and service runs prior to commencing the work.
ANY DISCREPANCIES ARE TO BE BROUGHT TO THE ARCHITECT'S ATTENTION IMMEDIATELY.
© This drawing is copyright and may not be copied, traced, altered or reproduced without the express written permission of The Architectural Designer

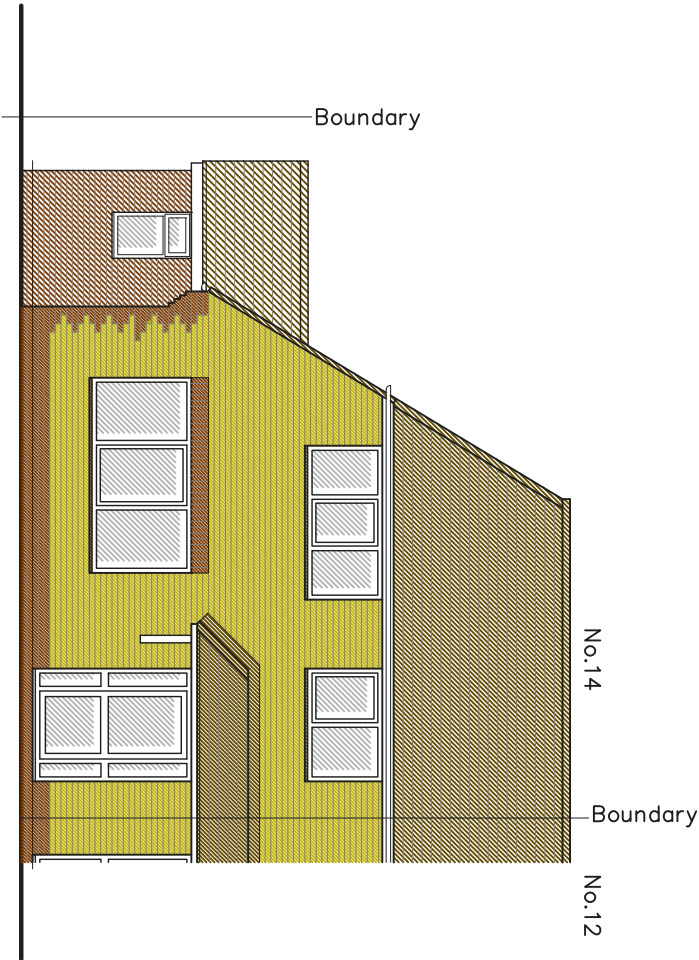


Proposed North East Elevation 1:100 @ A3

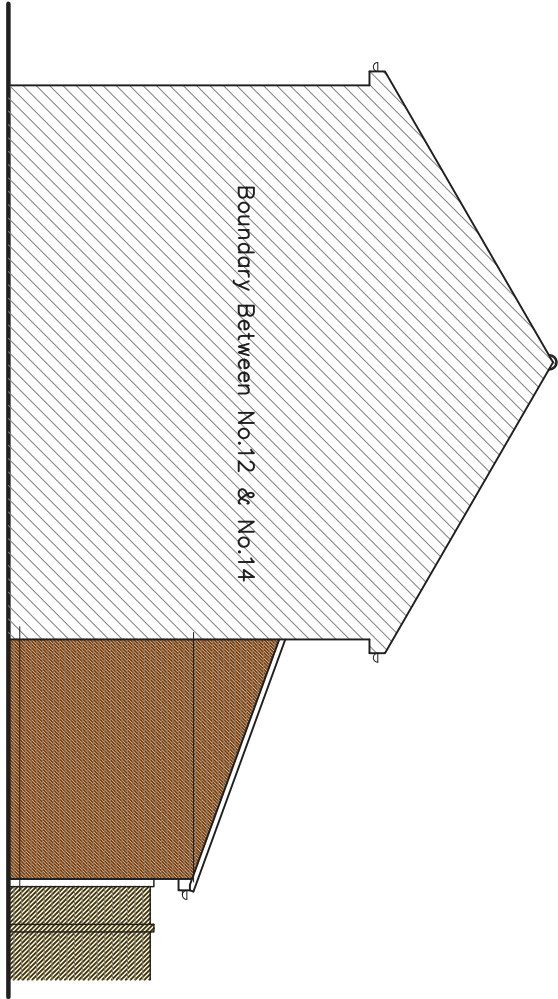

Proposed North West Elevation 1:100 @ A3

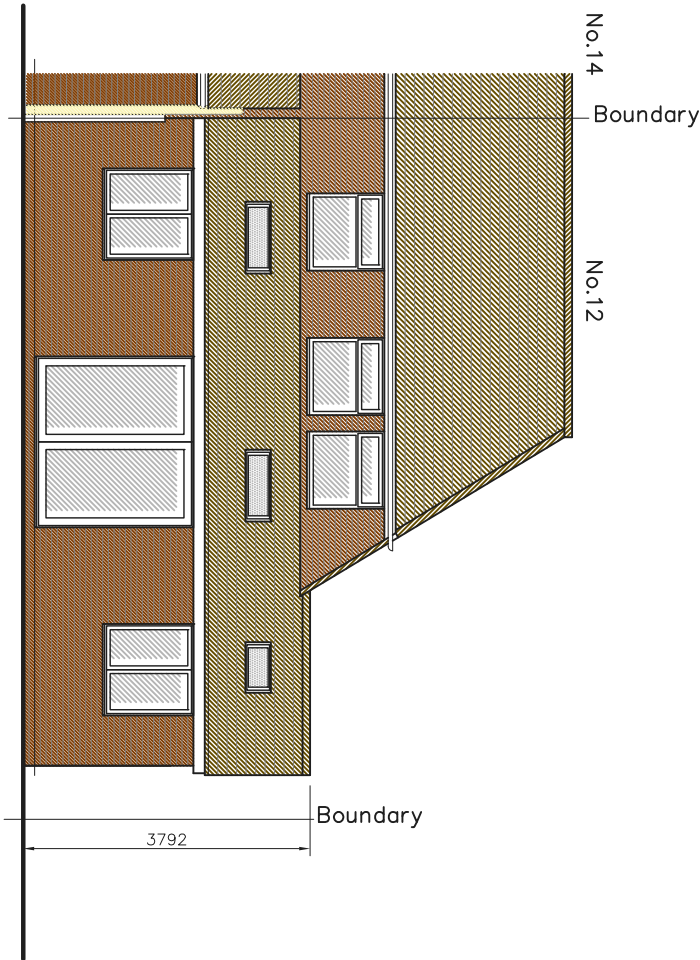

Proposed South West Elevation 1:100 @ A3

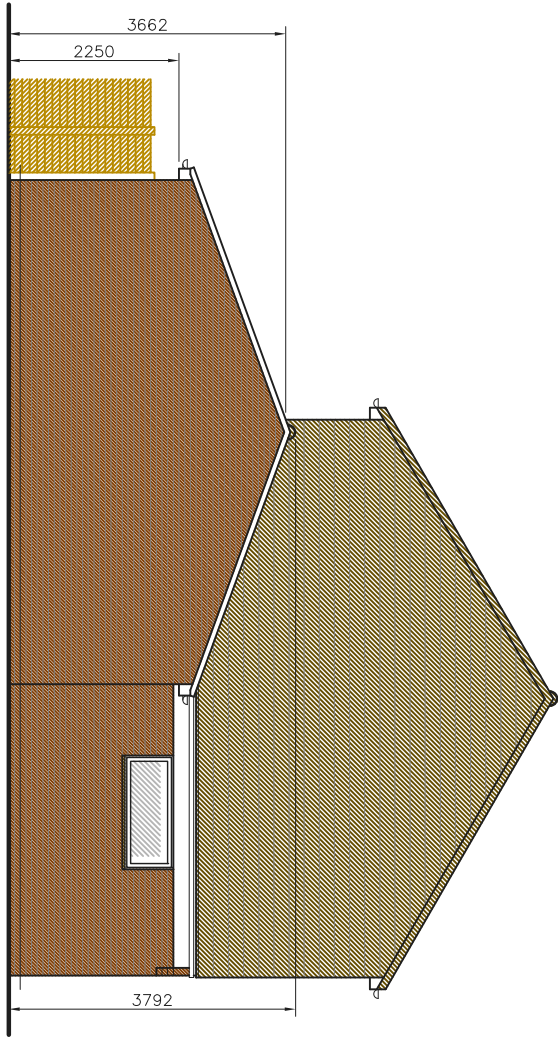

Proposed South East Elevation 1:100 @ A3



L.M.D.
DESIGNS Ltd.
ARCHITECTURAL
& INTERIOR DESIGN
4 Foxcombe Close,
Swainmore,
Hampshire SO32 2UL
Tel: 07676 712622
Email: Undercitecture@aol.com

Job Title
**Proposed Extension at No.14
Willow Tree Avenue, Cowplain, Hampshire.**

Client
Mr & Mrs D. Rayment

Drawing Title
**Planning
Elevations
Proposed**

DAO REF: 221893-14-Willow-Tree-Avenue Scale 1:100
Drawn SLV Amended Checked Date Oct '21
Job No. 221893 Dwg. No. 104 Rev. A