





1:100

 

1:100

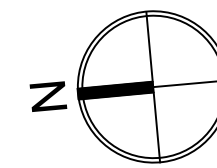

NOTES:

Dimensions to be checked on site before commencing work.
Any discrepancies shall be reported to the architect
immediately.

Do not scale from these drawings except for planning purposes.

Use figured dimensions only.

Where applicable this drawing is to be read in conjunction with other consultants' drawings.

All drawings to be read in conjunction with specification and all other drawings including structural engineer and mechanical and electrical drawings / specification

REV	DATE	AMENDMENT	DRAWN



Helyer Davies Architects Ltd
1 The Old Flour Mill,
Emsworth, PO10 7BT
01243 370 715

www.hdarchitects.co.uk mail@hdarchitects.co.uk

PROJECT
22 Wittering Road
Hayling Island
PO11 9SP

DRAWING EXISTING & PROPOSED Site Plans	SCALE as noted @ A1
--	------------------------

DATE	JULY 2021	DRAWN	DM
DRAWING NUMBER		REVISION	
21122-00		*	