
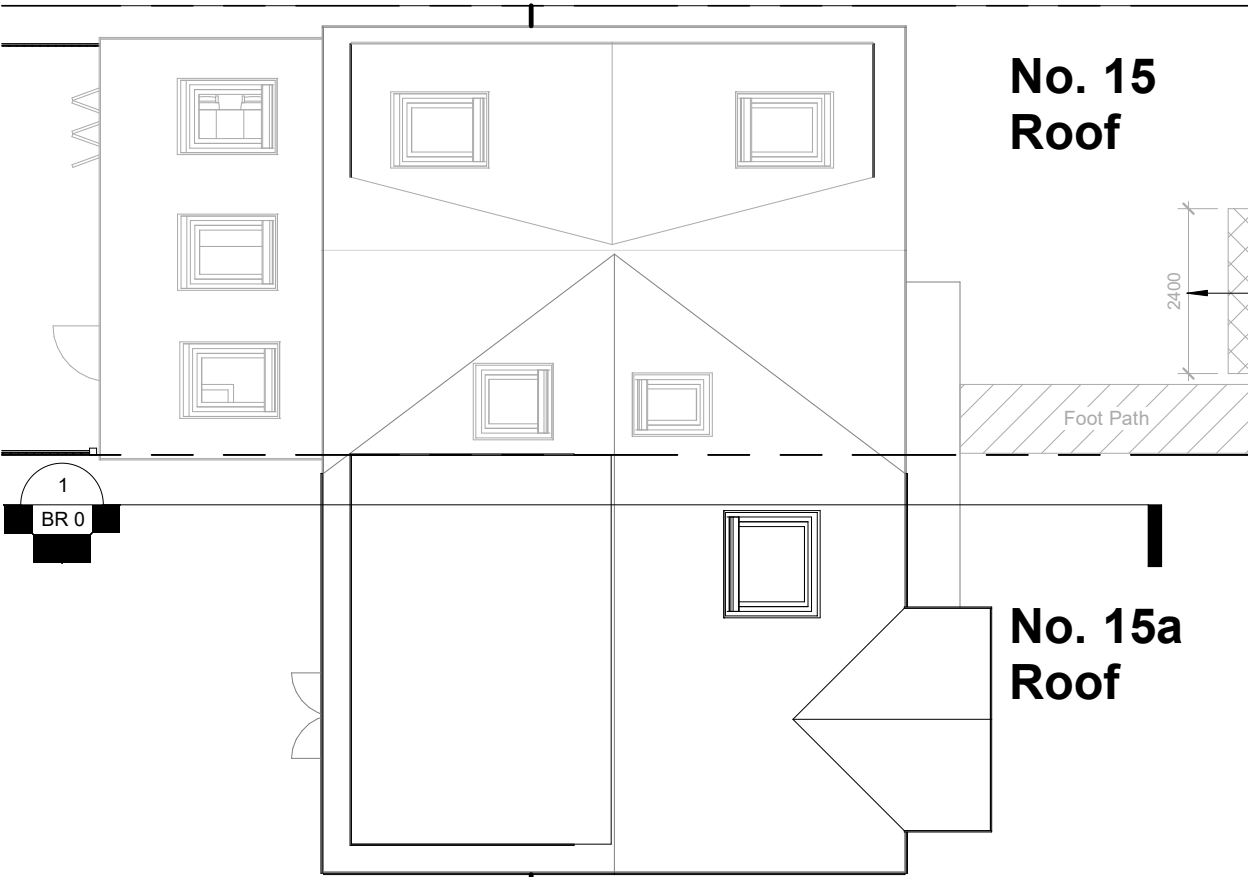


Existing Site/Roof Plan

Proposed Site/Roof Plan

Proposed Additional Parking via OSP

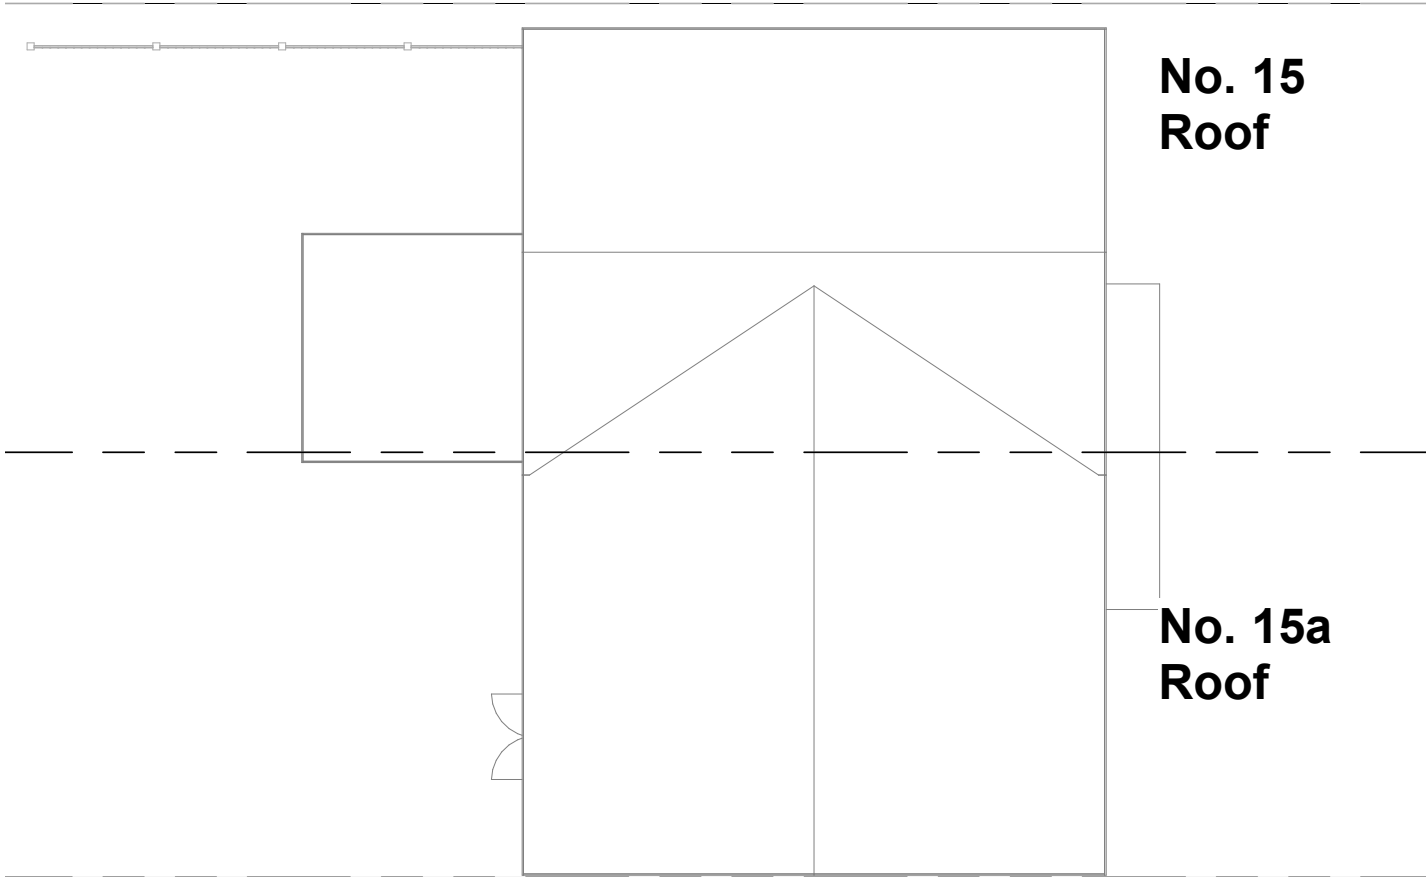

1:500		50
1:200		20
1:100		10
1:50		5



All measurement to be checked on site prior to any comment
(C) Copyright of Parkers Design (Southern) Limited. Any reproduction of these drawings will require written authority from the copyright owner.
Parkers Design Limited - The Studio @ 90, PO9 2PR
www.pexd.co.uk - info@pexd.co.uk - 07776 008822

PROJECT	15a Longwood Avenue			
	CLIENT Beagley			
SHEET	Date	Issue Date	Scale (@ A3)	1 : 100
	Drawn by	SW	DRAWING NUMBER	REV
	Checked by	SR	P 0	