



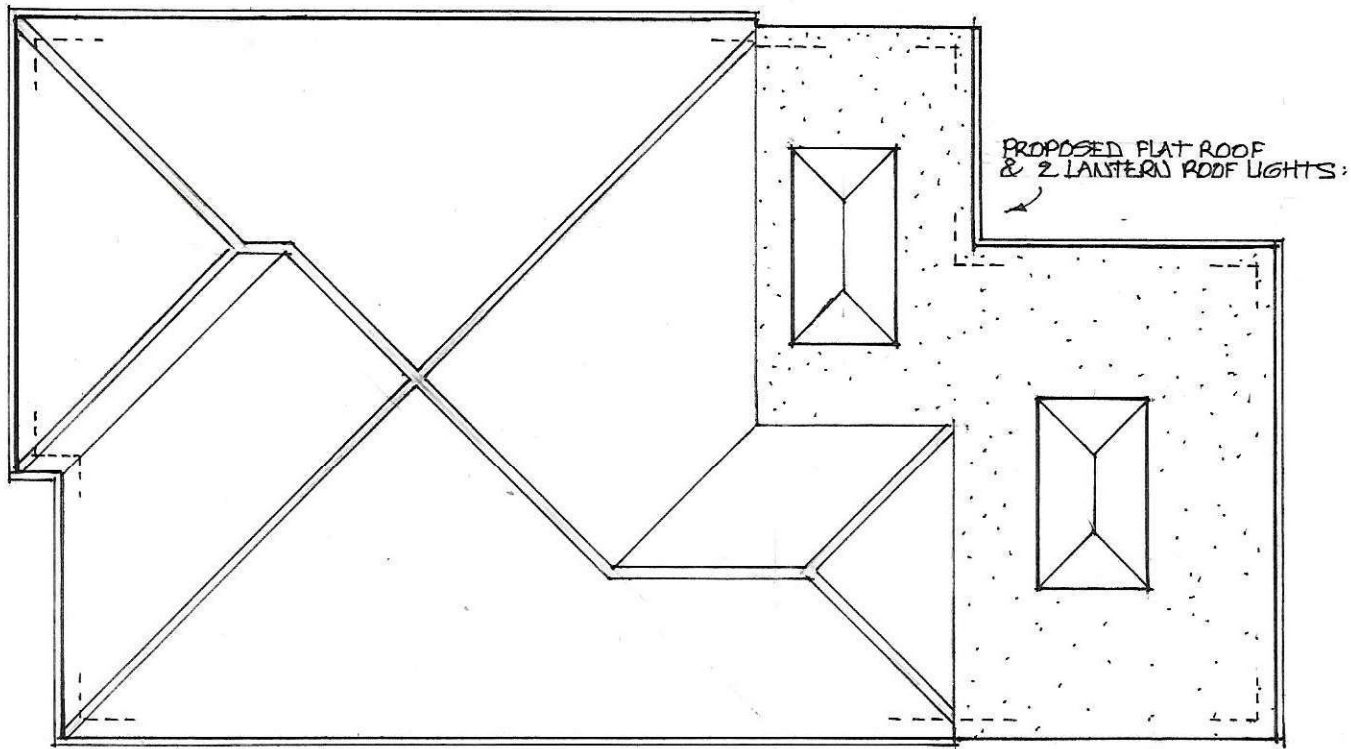

Roof Plan

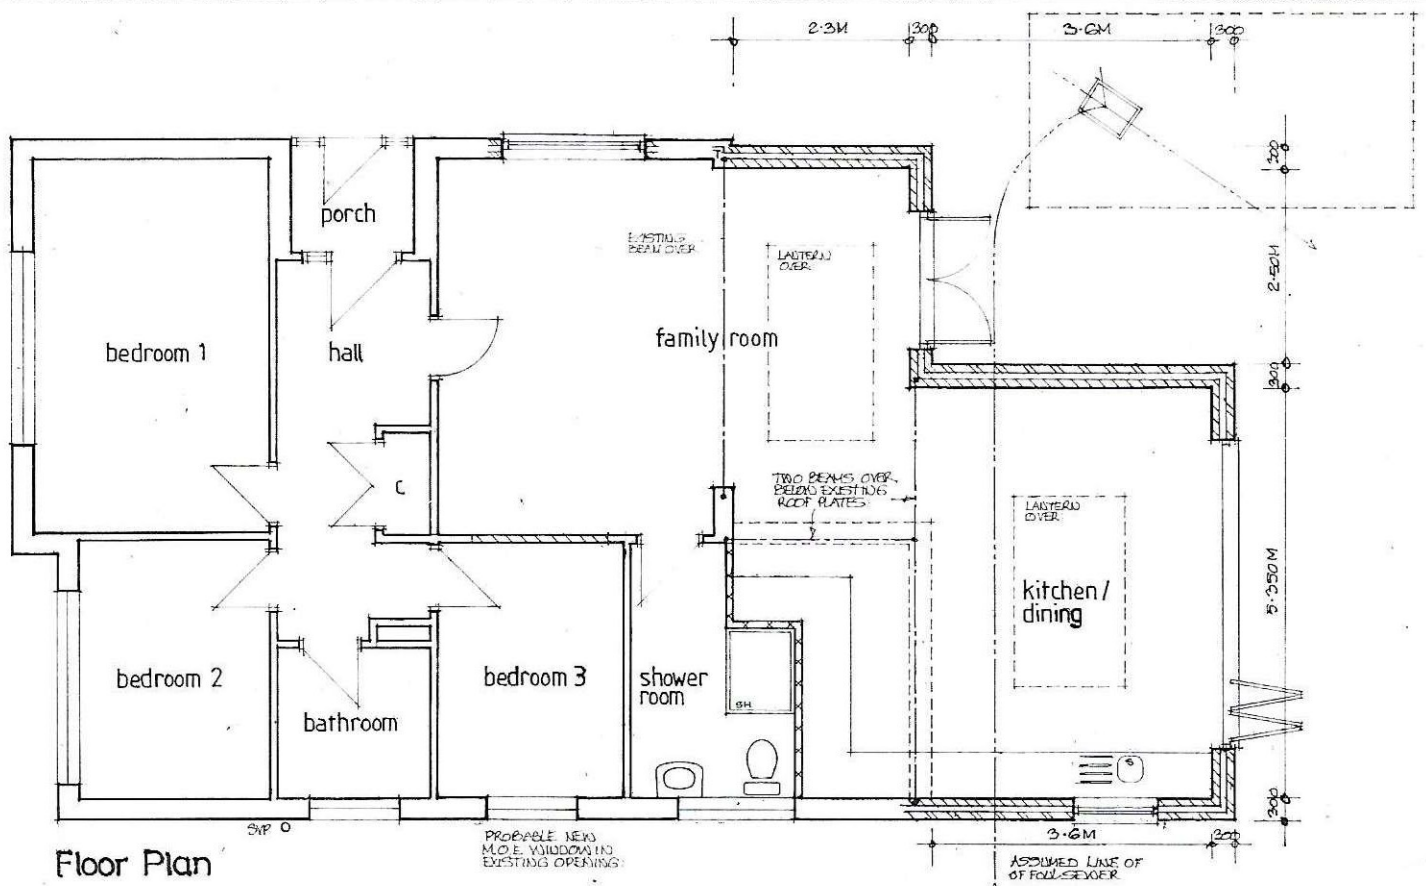

Floor Plan

Floor Plan and Roof Plan as Proposed (revised)

0 1 2 3 4 5 Metres

PROPOSED ALTERATIONS & ADDITIONS TO 14 SANDYFIELD CRESC, WATERLOOVILLE,
 Drg n° 01c
 Scale 1:100
 July 2021