


Proposed South Elevation.

Proposed East Elevation - Typical Front Elevation

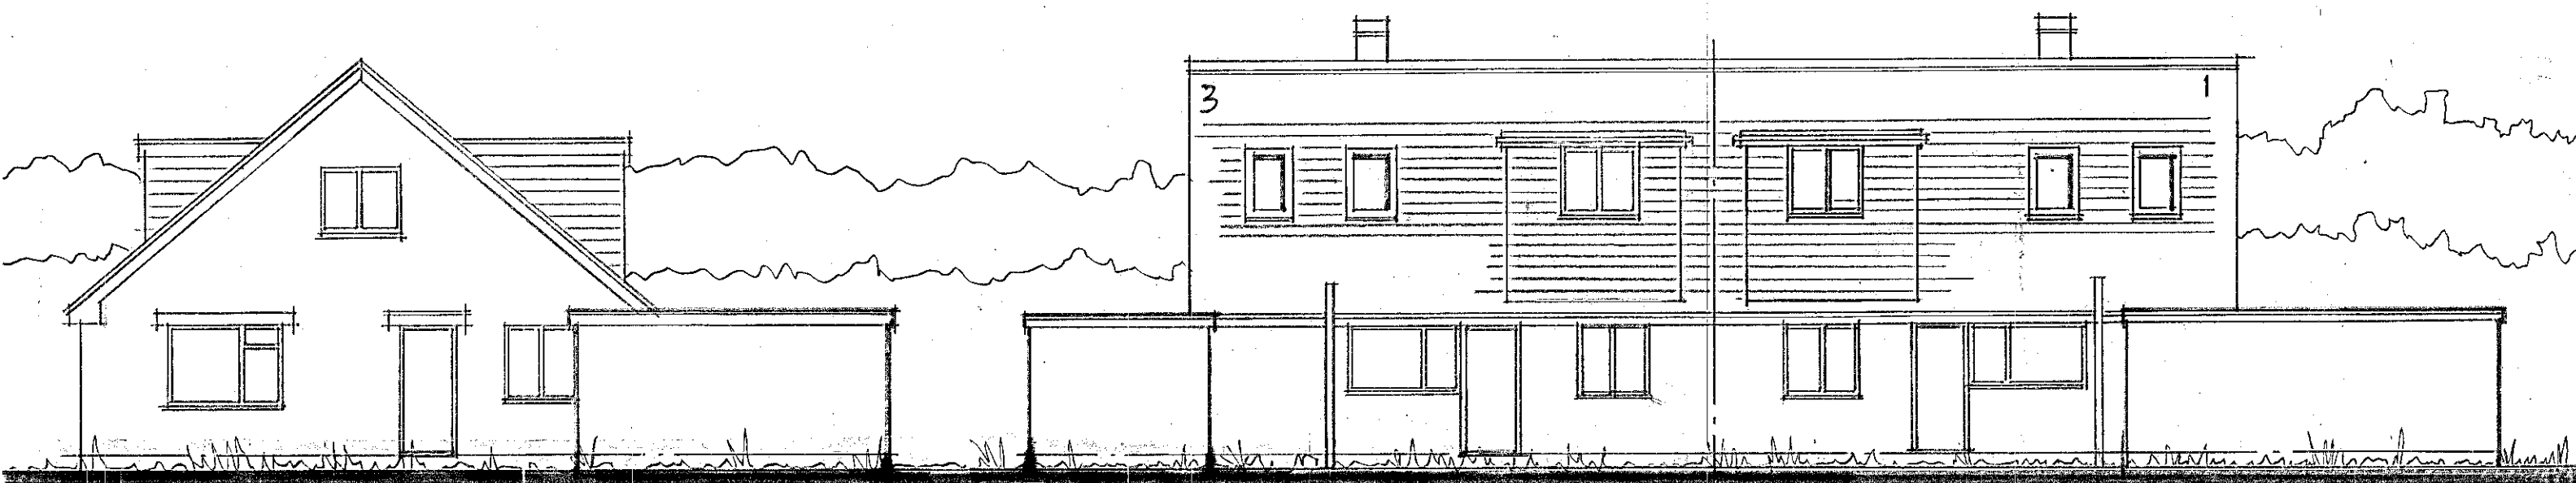

Proposed North Elevation - Typical Side Elevation

Proposed West Elevation - Typical Rear Elevation

Proposed Alterations and improvements to;
1 & 3 Eastoke Avenue, Hayling Island, Hampshire.
FOR: Mr & Mrs Sanford.
PROPOSED ELEVATIONS,
NOVEMBER 2017.
DRG NO: Y2017/11/03/05,
SCALE 1: 100 @ A3.