




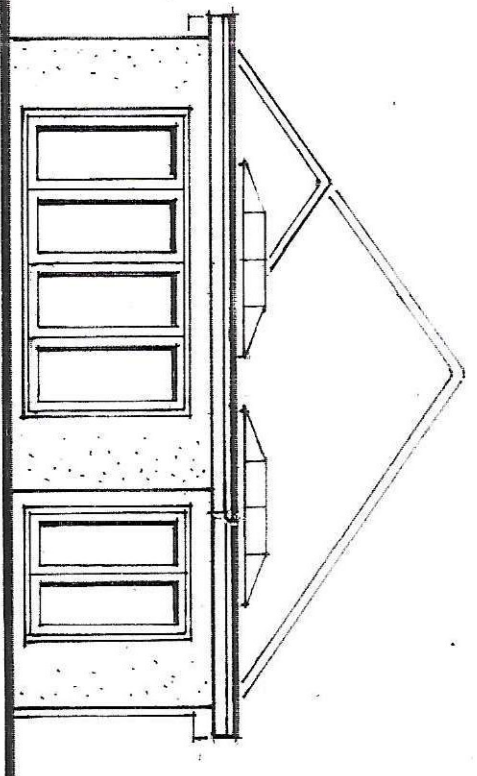


East Elevation

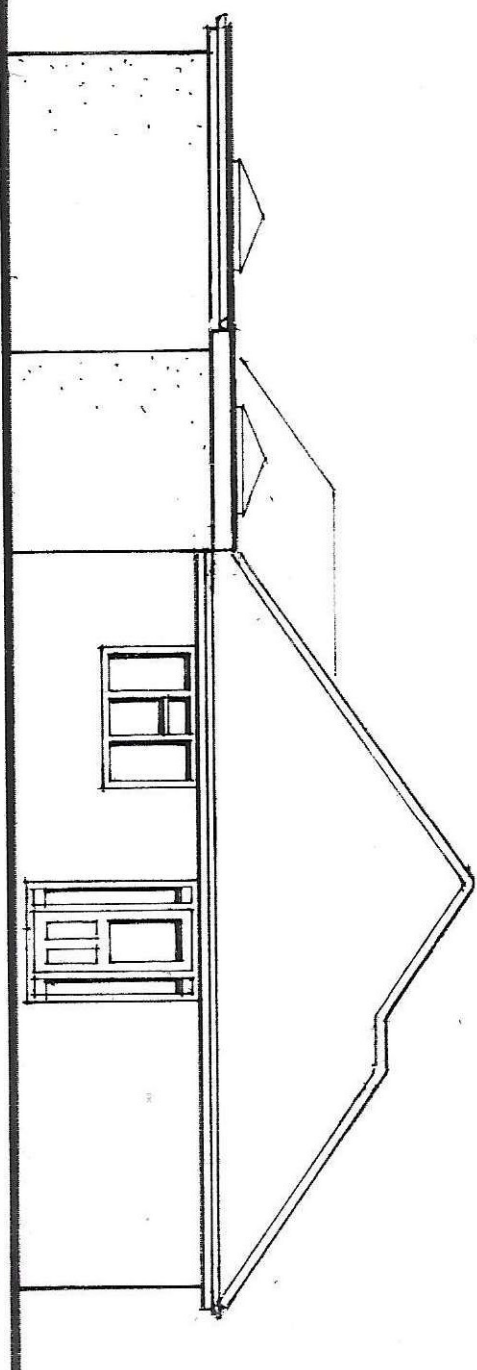

North Elevation
PROPOSED
EXTENSION: →

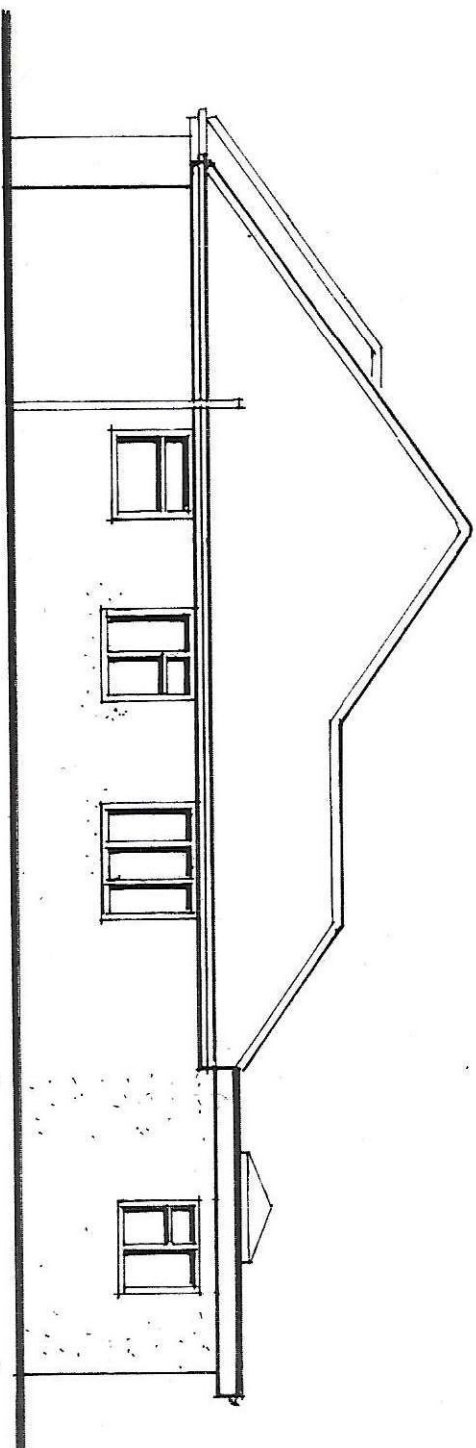

South Elevation

 

Elevations as Proposed (revised)

PROPOSED ALTERATIONS & ADDITIONS TO 14 SANDYFIELD CRESCENT, WATERLOOVILLE.
 Drg n° 02
 Scale 1:100
 July 2021