


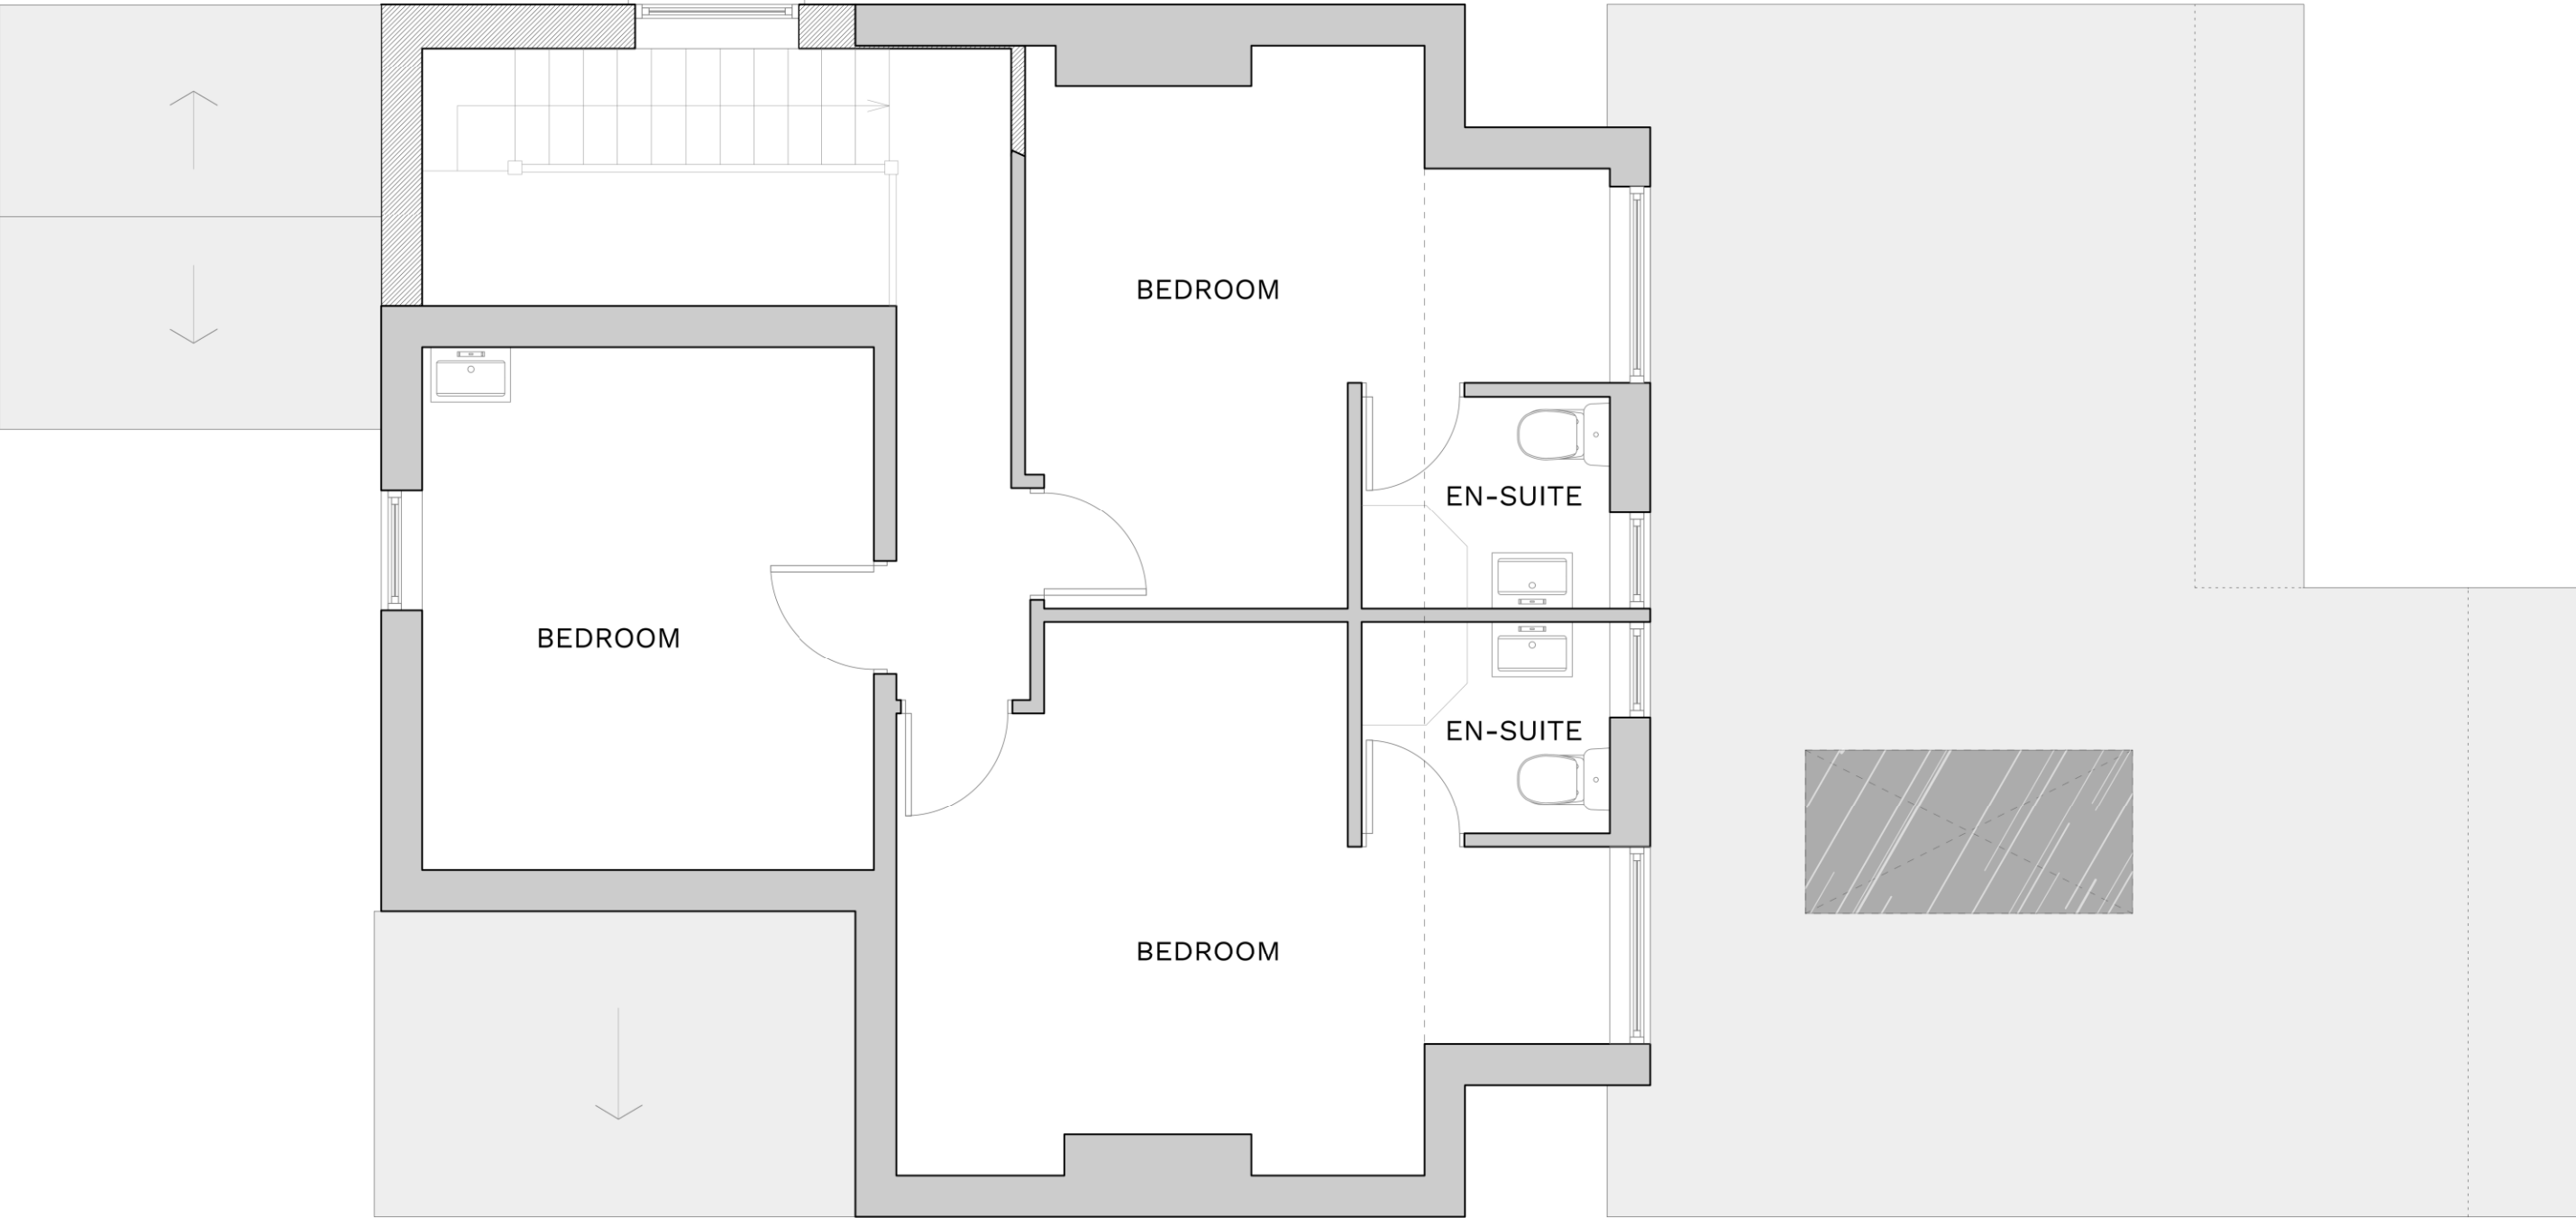

PROPOSED First floor plan

PROJECT NAME:
WISE HOUSE
Victoria Cottage, Woodgaston Lane, Hayling Island, PO11 0RL

toutlemonde design

All dimensions are in millimetres
All dimensions to be checked on site.
© toutlemonde design

DATE: 2021-06-11	
SCALE: 1:50@A3	
DWG NO: 2015-102	REV: B

TLM