



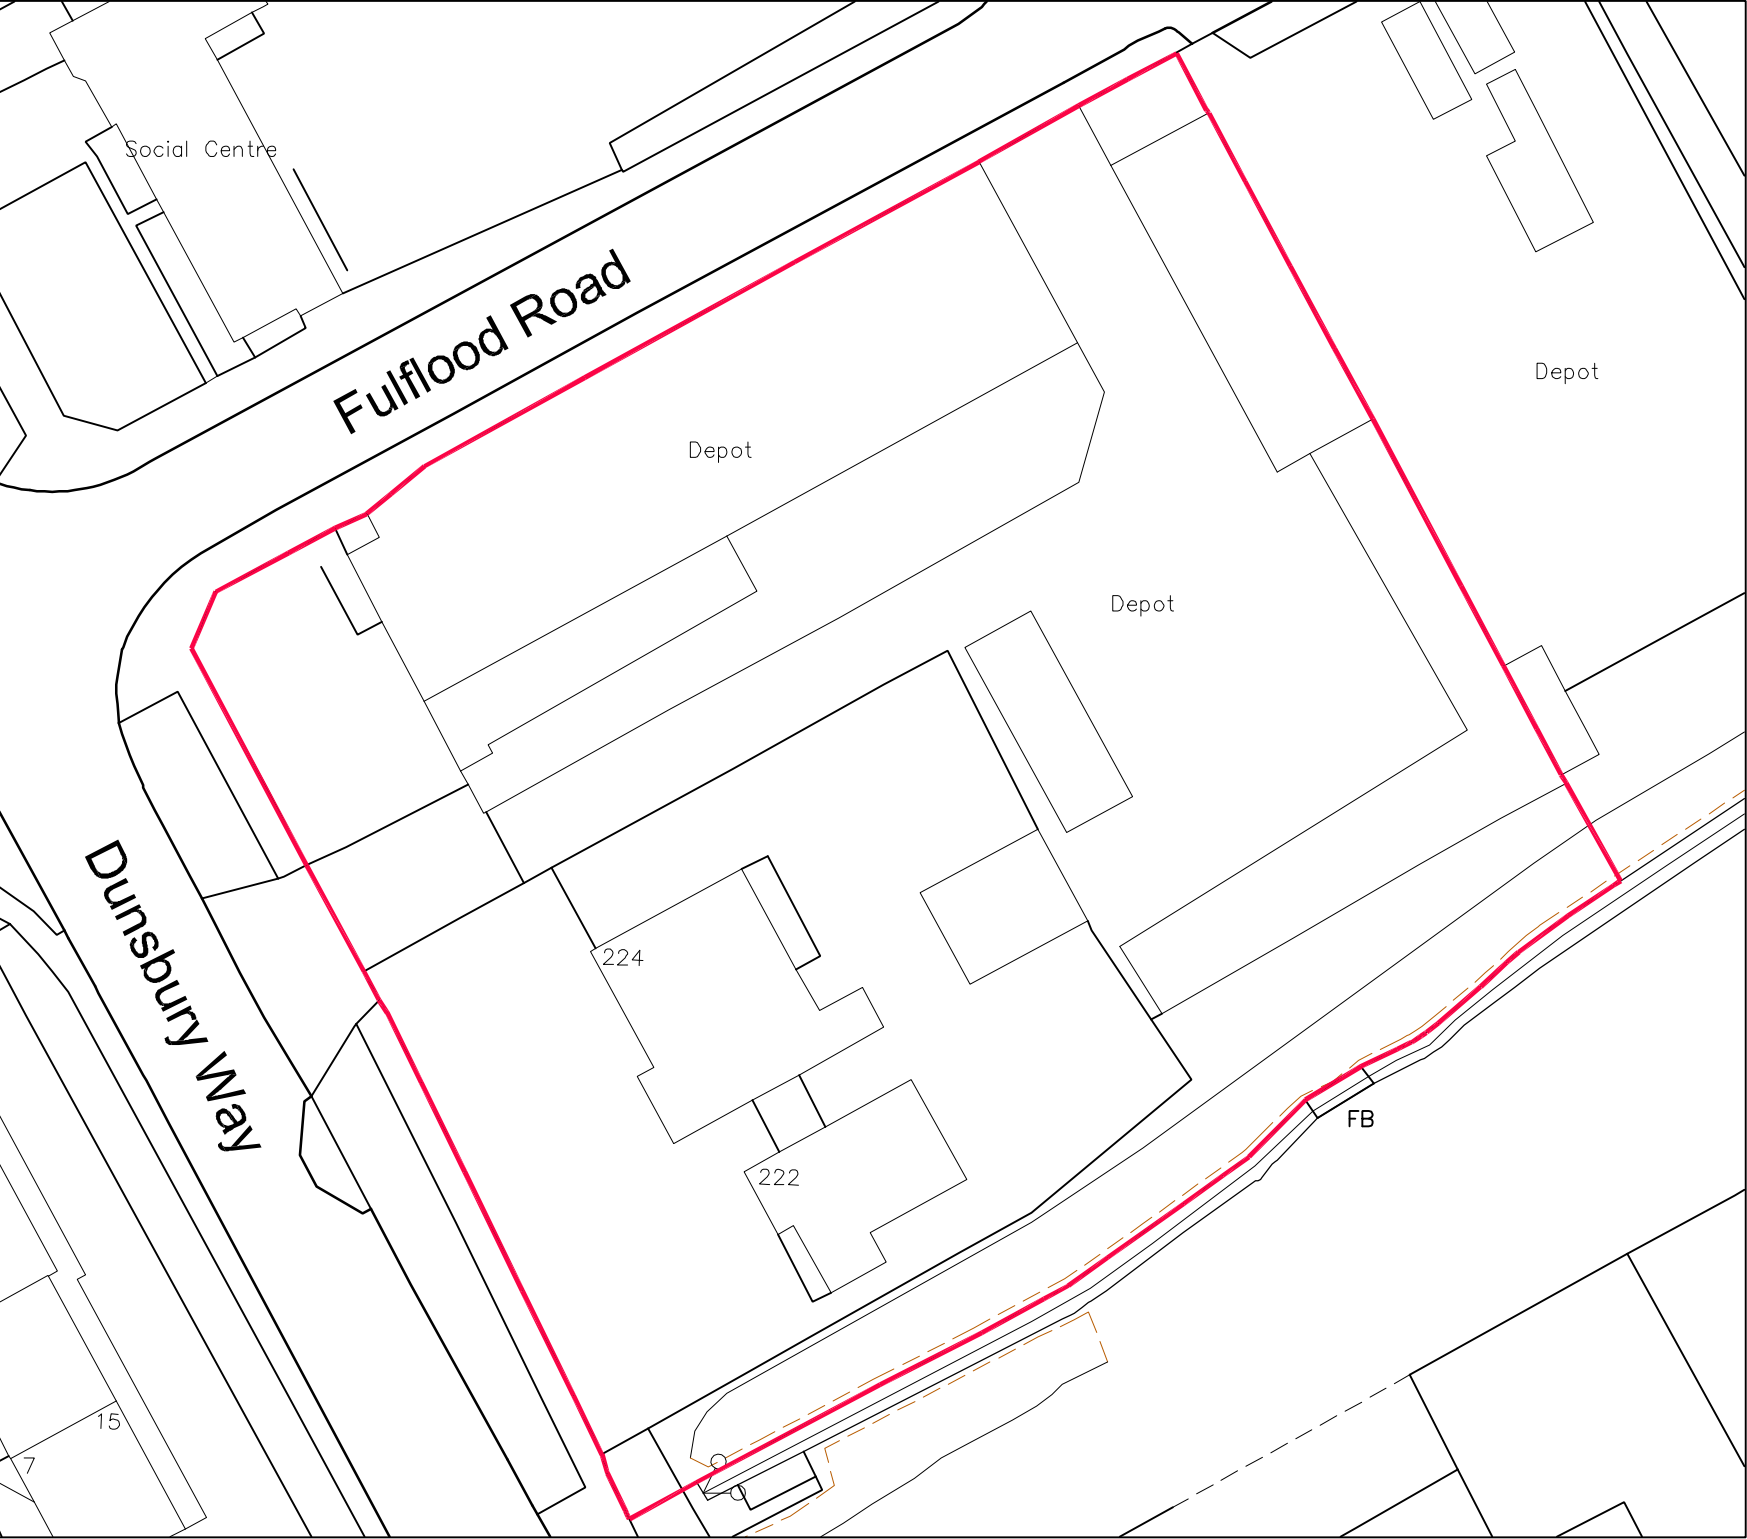

0 50m

Block Plan (1:500)

Ordnance Survey, (c) Crown
Copyright 2015. All rights reserved.
Licence number 100022432

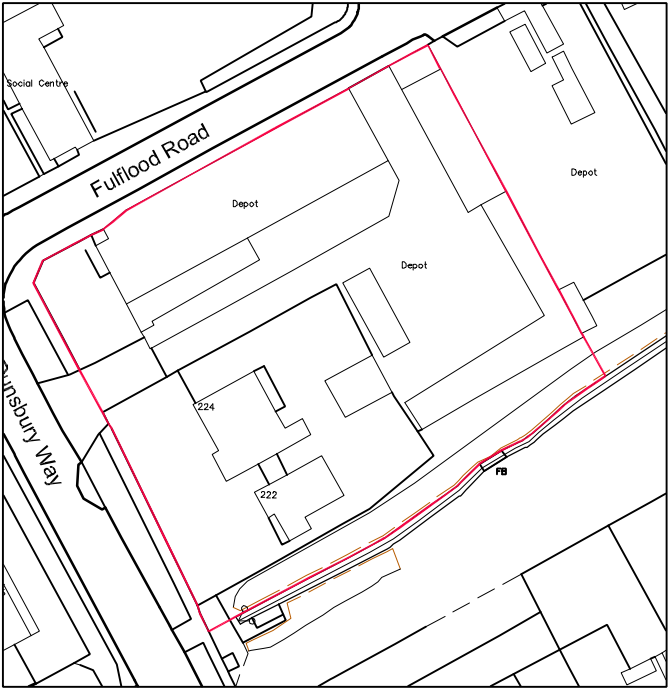

0 50m

Location Plan (1:1250)

Ordnance Survey, (c) Crown
Copyright 2015. All rights reserved.
Licence number 100022432

- NOTES:**
1. The contents of this drawing are copyright.
 2. Scaled drawing for Planning purposes only.
 3. Contractors must verify all dimensions and report any discrepancies before putting work in hand or making any shop drawings.
 4. Lower ground construction/ retaining structure to be structural engineers design.
 5. Electrical layouts to be agreed with client & accord to drawing
 6. Drawings to be read in conjunction with specification.

Rev	Date	Description	By	PM
REVISIONS:				

PROJECT STAGE: PLANNING

CLIENT:
Pathway

PROJECT & DRAWING TITLE:

Dunsbury Way, Havant
Block and Location Plan

Scale @ A3: 1:500, 1:1250
Date: 25/05/21
Drawn by: P/S

DRAWING No:
ASP.21.054.001

	REVISION:	
	1	

ARCHITECTURE - PLANNING - PROJECT MANAGEMENT - CDM

4 Stour Road, Christchurch
Dorset, BH23 1PS
01202 472222

www.aspirearchitects.co.uk
info@aspirearchitects.co.uk

© Aspire Architects Ltd

