

1 EXISTING SIDE ELEVATION
1:100

2 EXISTING FRONT ELEVATION
1:100

3 EXISTING SIDE ELEVATION
1:100





4 EXISTING FLOOR PLAN
1:100

5 PROPOSED SIDE ELEVATION
1:50

6 PROPOSED FRONT ELEVATION
1:50

7 PROPOSED SIDE ELEVATION
1:50

7a PROPOSED REAR ELEVATION
1:50

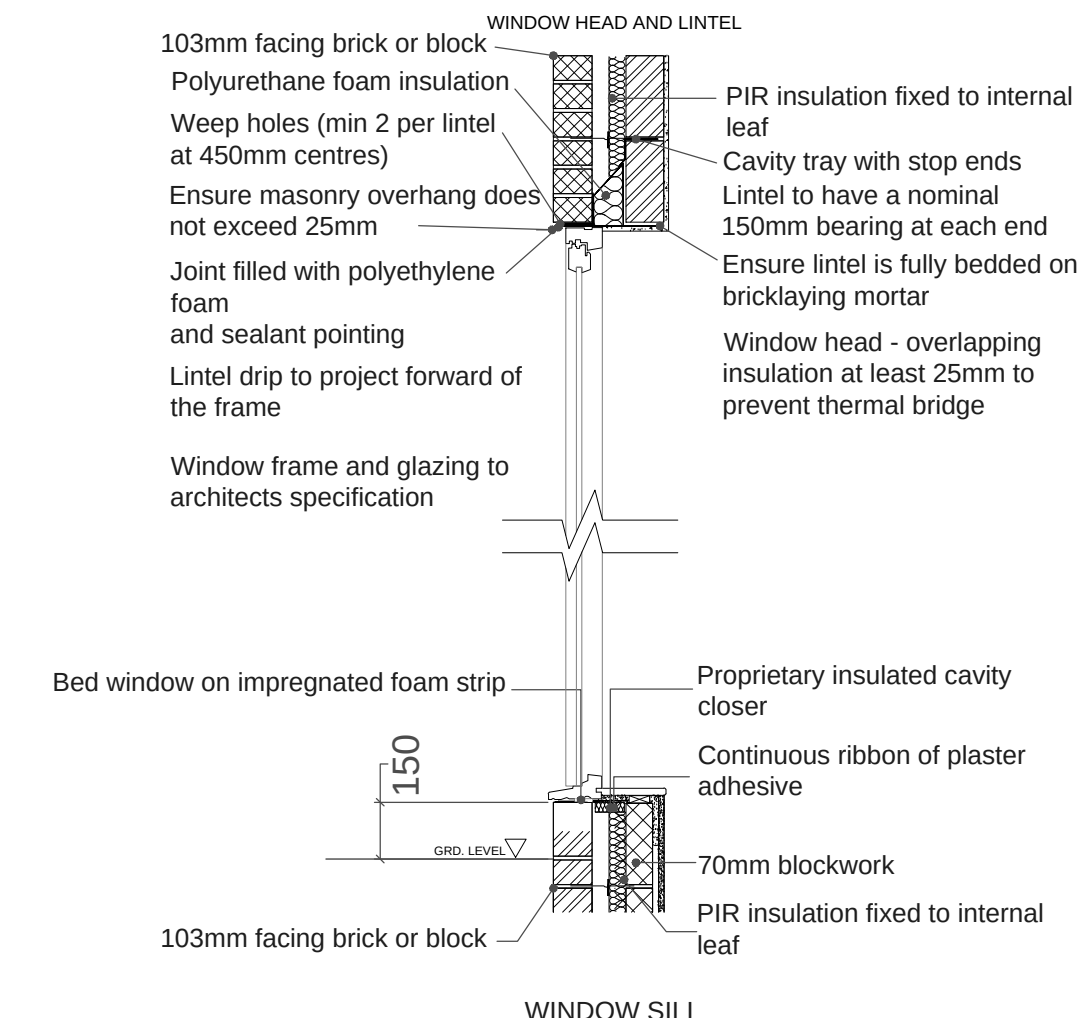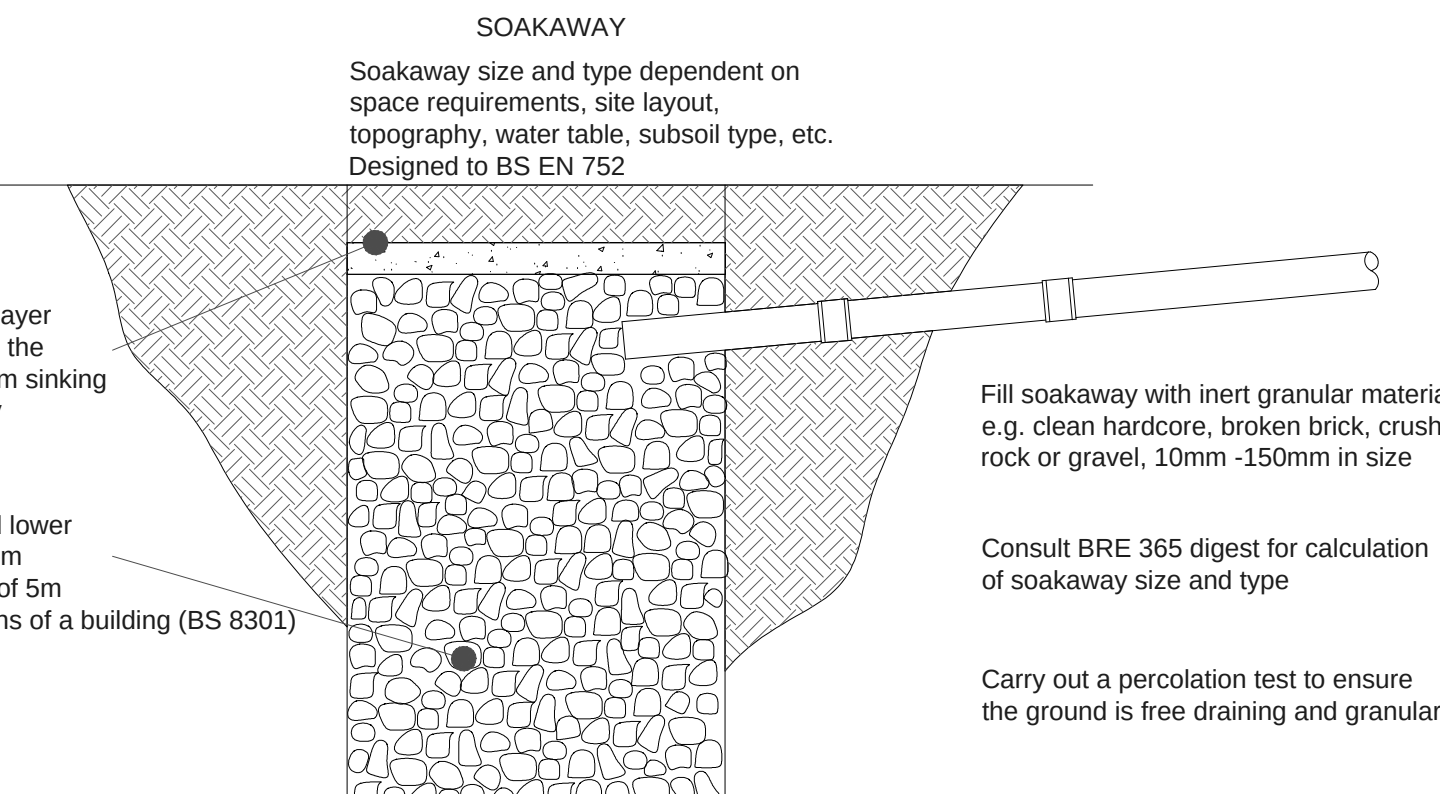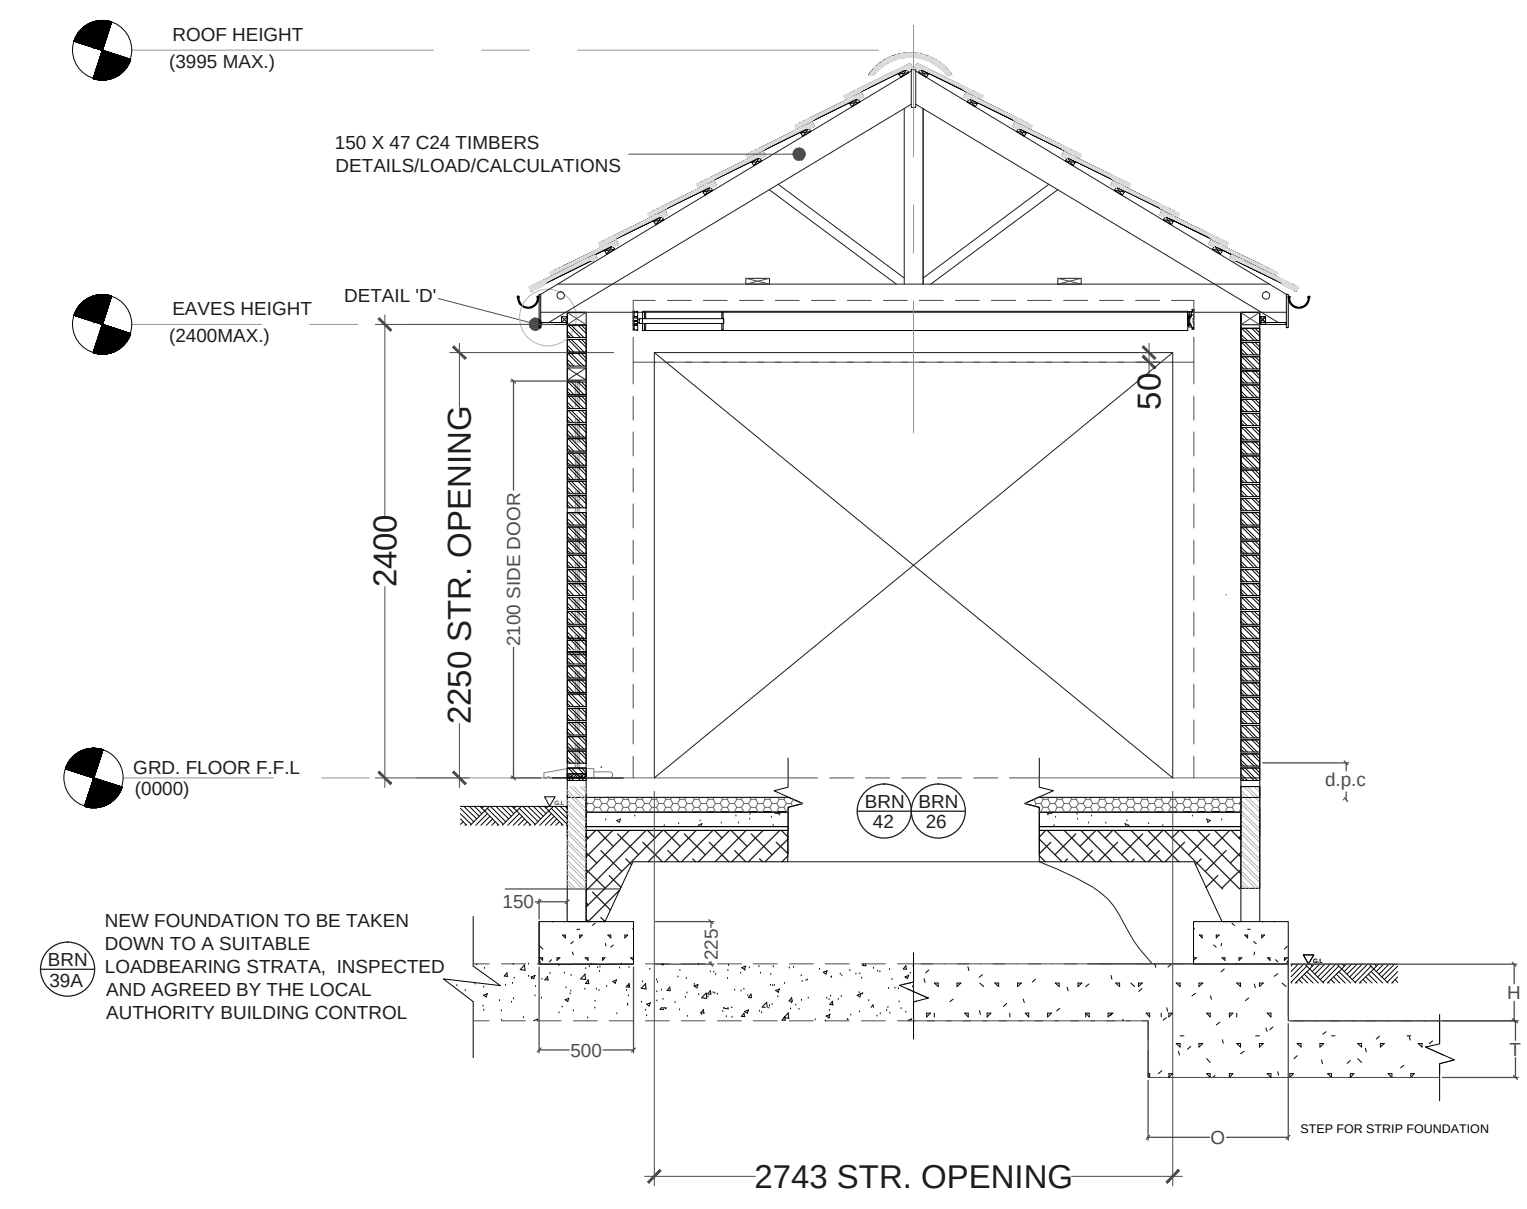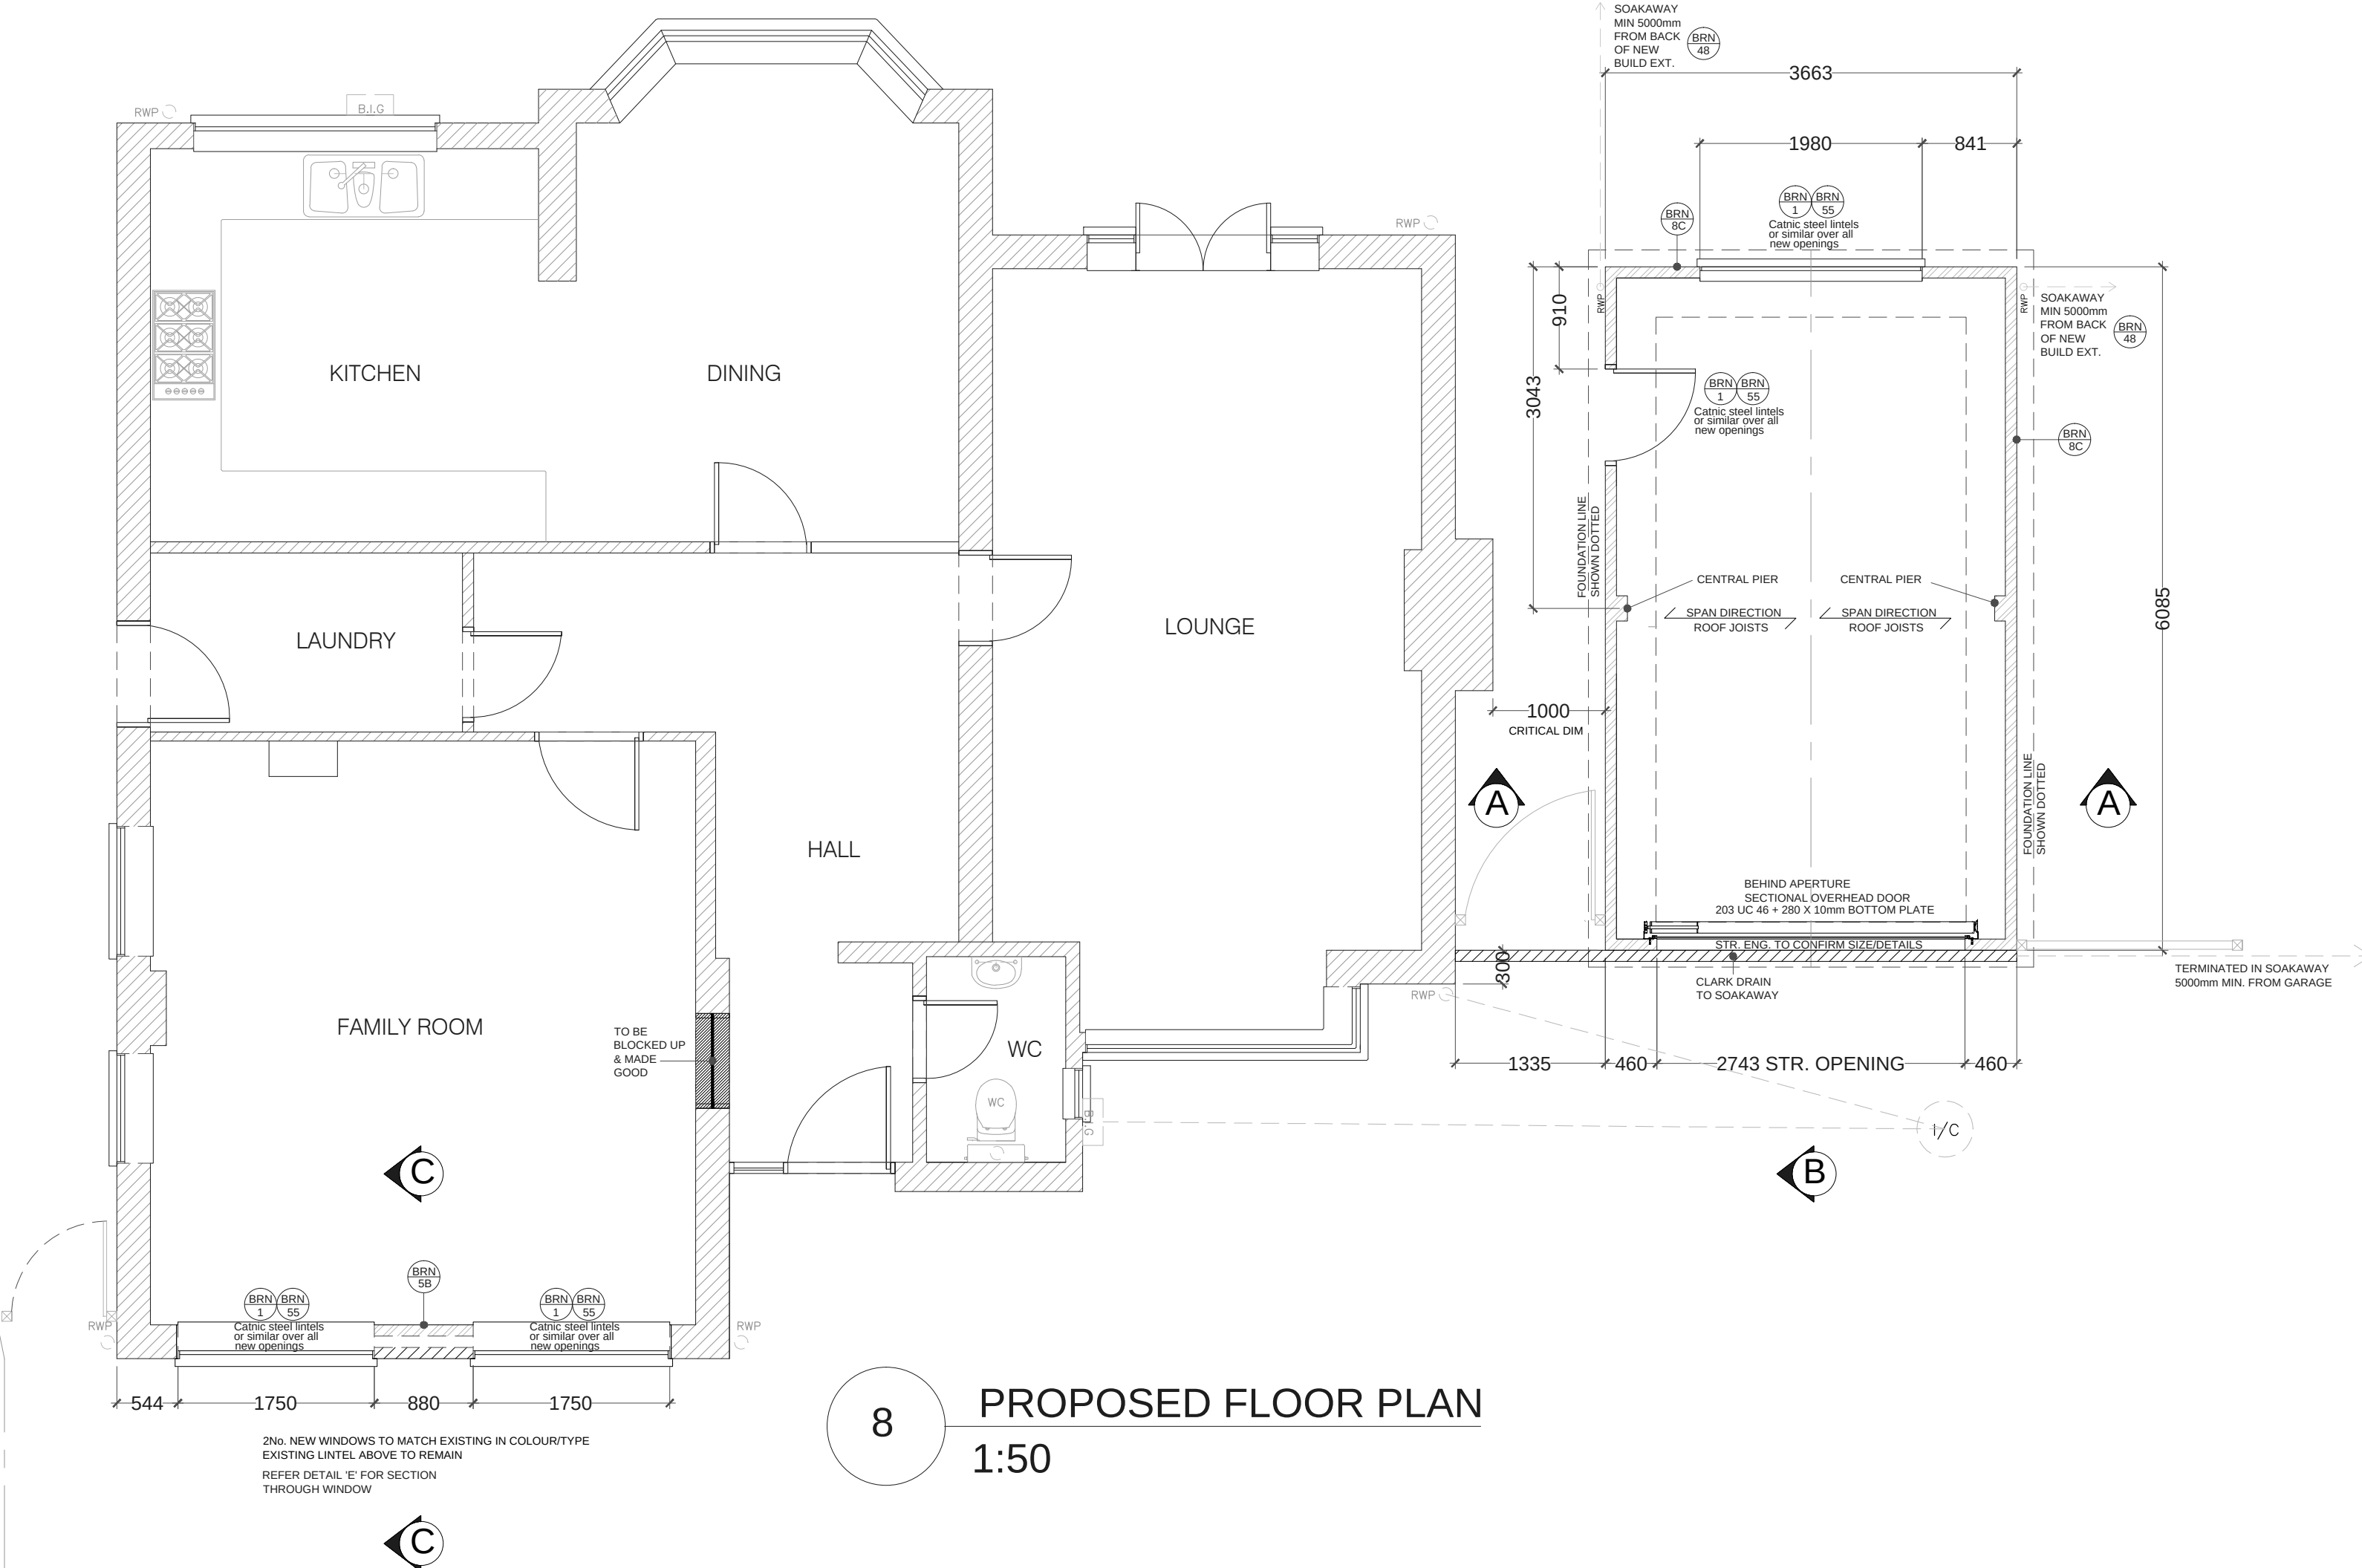

NOTE:
DRAWING: DODD 01A TO BE USED IN CONJUNCTION WITH ASSOCIATED BUILDING REGULATIONS NOTES DODD /BRN.
DIRECTIONAL NORTH ARROW SHOWN ON BLOCK & LOCATION PLANS DODD /BLP.

BRN 1
DENOTES ATTACHED BUILDING REGULATION NOTES
DENOTES ITEM No.

MODIFICATIONS	ISSUE:
AMENDED DETAIL 8 DESCRIPTION	03.09.15 - B
TITLE PROPOSED EXTENSION SINGLE GARAGE & REPLACEMENT OF GARAGE DOOR TO 2NO. WINDOWS	
CUSTOMER MR & MRS DODD 3 MARRELS WOOD GARDENS, WATERLOOVILLE, PORTSMOUTH, PO7 5RS	
DRAWN BY:	DRAWING NO: DODD 01A 1 OF 1
DM designs Turn your dreams... into a building!	SCALE:
	DATE:
	REVISION: B A0