



Existing walls Proposed walls Proposed structure

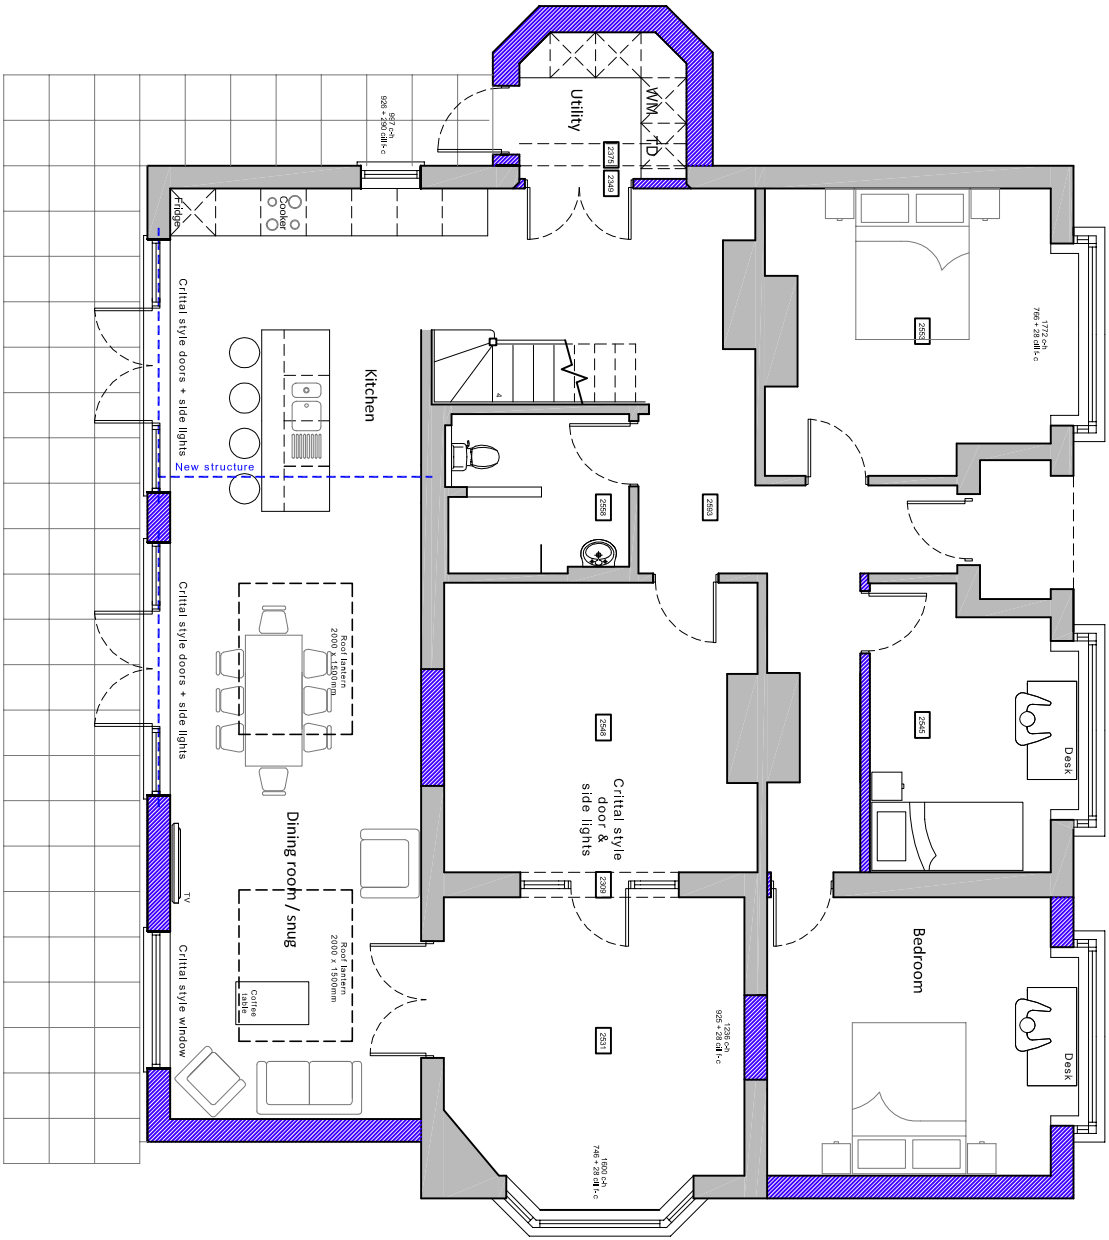


Ground floor plan

Proposed floor plans scale 1:100

 

NOTES:
Dimensions to be checked on site before commencing work. Any discrepancies shall be reported to the architect immediately.
Do not scale from these drawings except for planning purposes. Use figured dimensions only.
Where applicable this drawing is to be read in conjunction with other consultants' drawings.

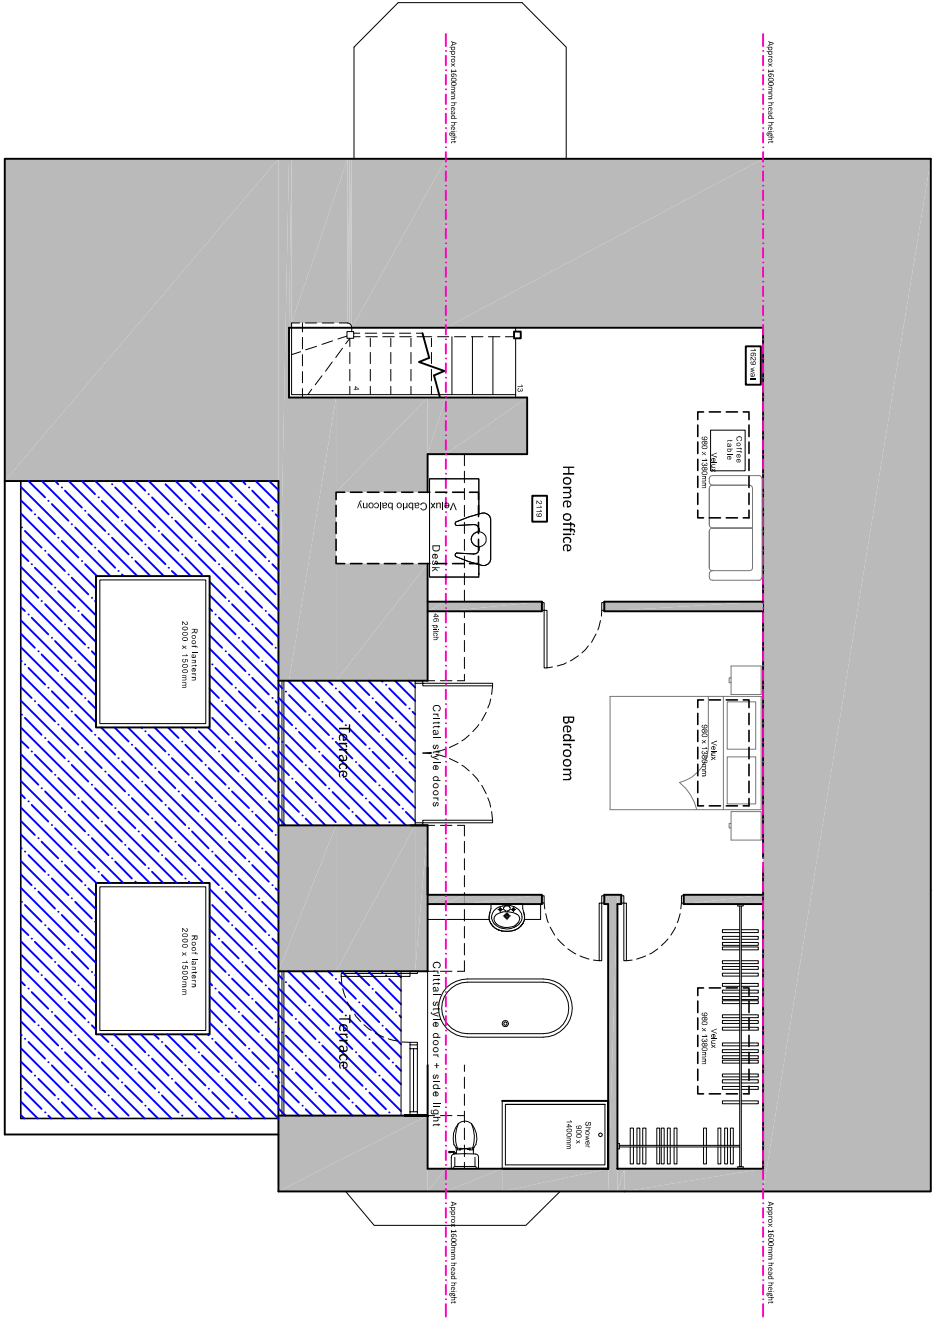

First floor plan

For MRS HUTT	Title PROPOSED FLOOR PLANS	Office Tel: 01243 933732
Project PROPOSED EXTENSION AT 25 LOVEDEAN LANE, WATERLOOVILLE, PO8 8HJ	Date AUG 2021	Email: admin@jb-architecturedesign.com
	Drawn JB	Web: www.jb-architecturedesign.com
	Scale 1:100 @ A3	
	Checked .	
	Job Number PL-006-21	
	Drawing Number -01	
	Revision B	

