

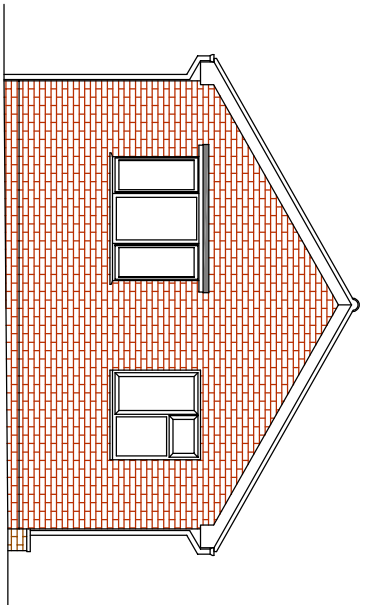



NOTES:
1. Dimensions to be checked on site and any discrepancies notified. Written dimensions are to be used in preference to scaled dimensions.
2. This drawing is the property of J.M. Ralph Associates and must not be reproduced, in part or whole, or devised from, without their permission.

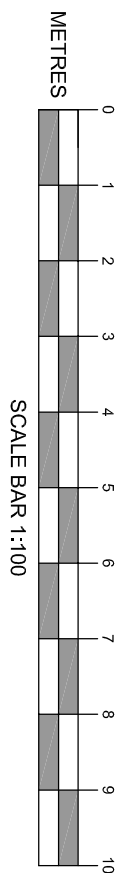


Existing South-West Elevation
(1:100)

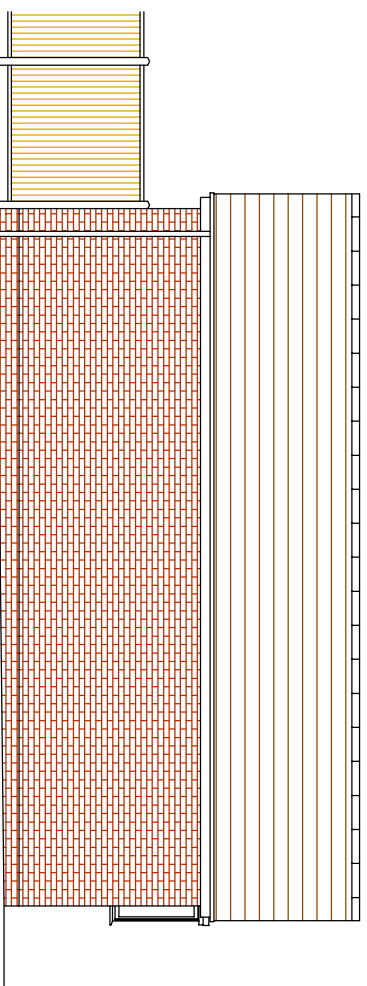



Existing North-West Elevation
(1:100)

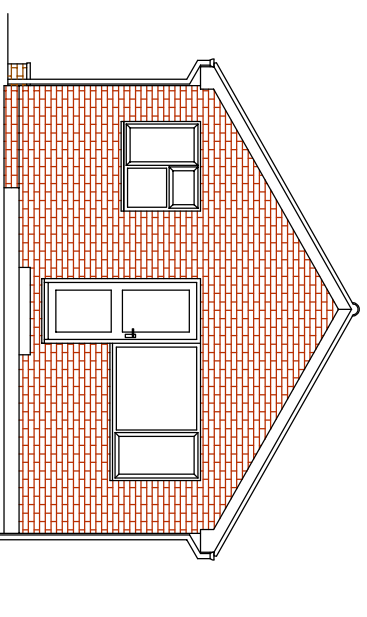

Existing North-East Elevation
(1:100)


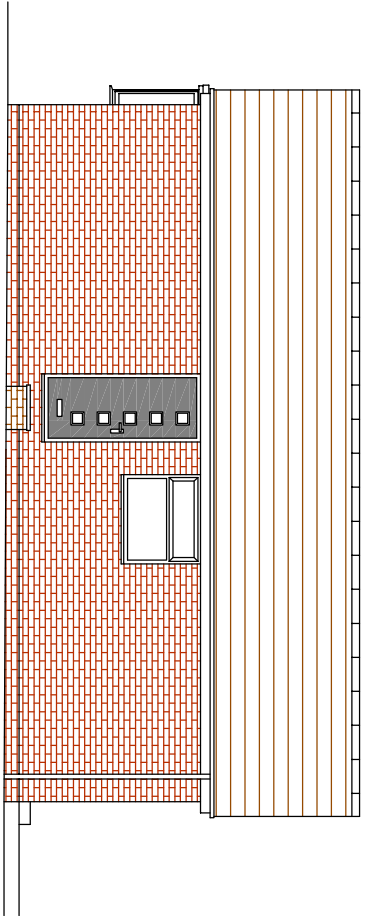


Existing South-East Elevation
(1:100)


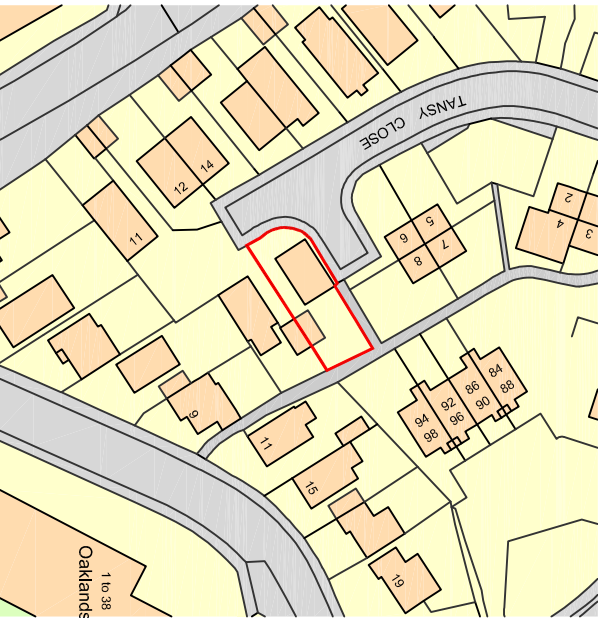
 


Ordnance Survey (c) Crown Copyright 2011. All Rights Reserved. Licence number: 100022432

Location Plan
(1:1250)

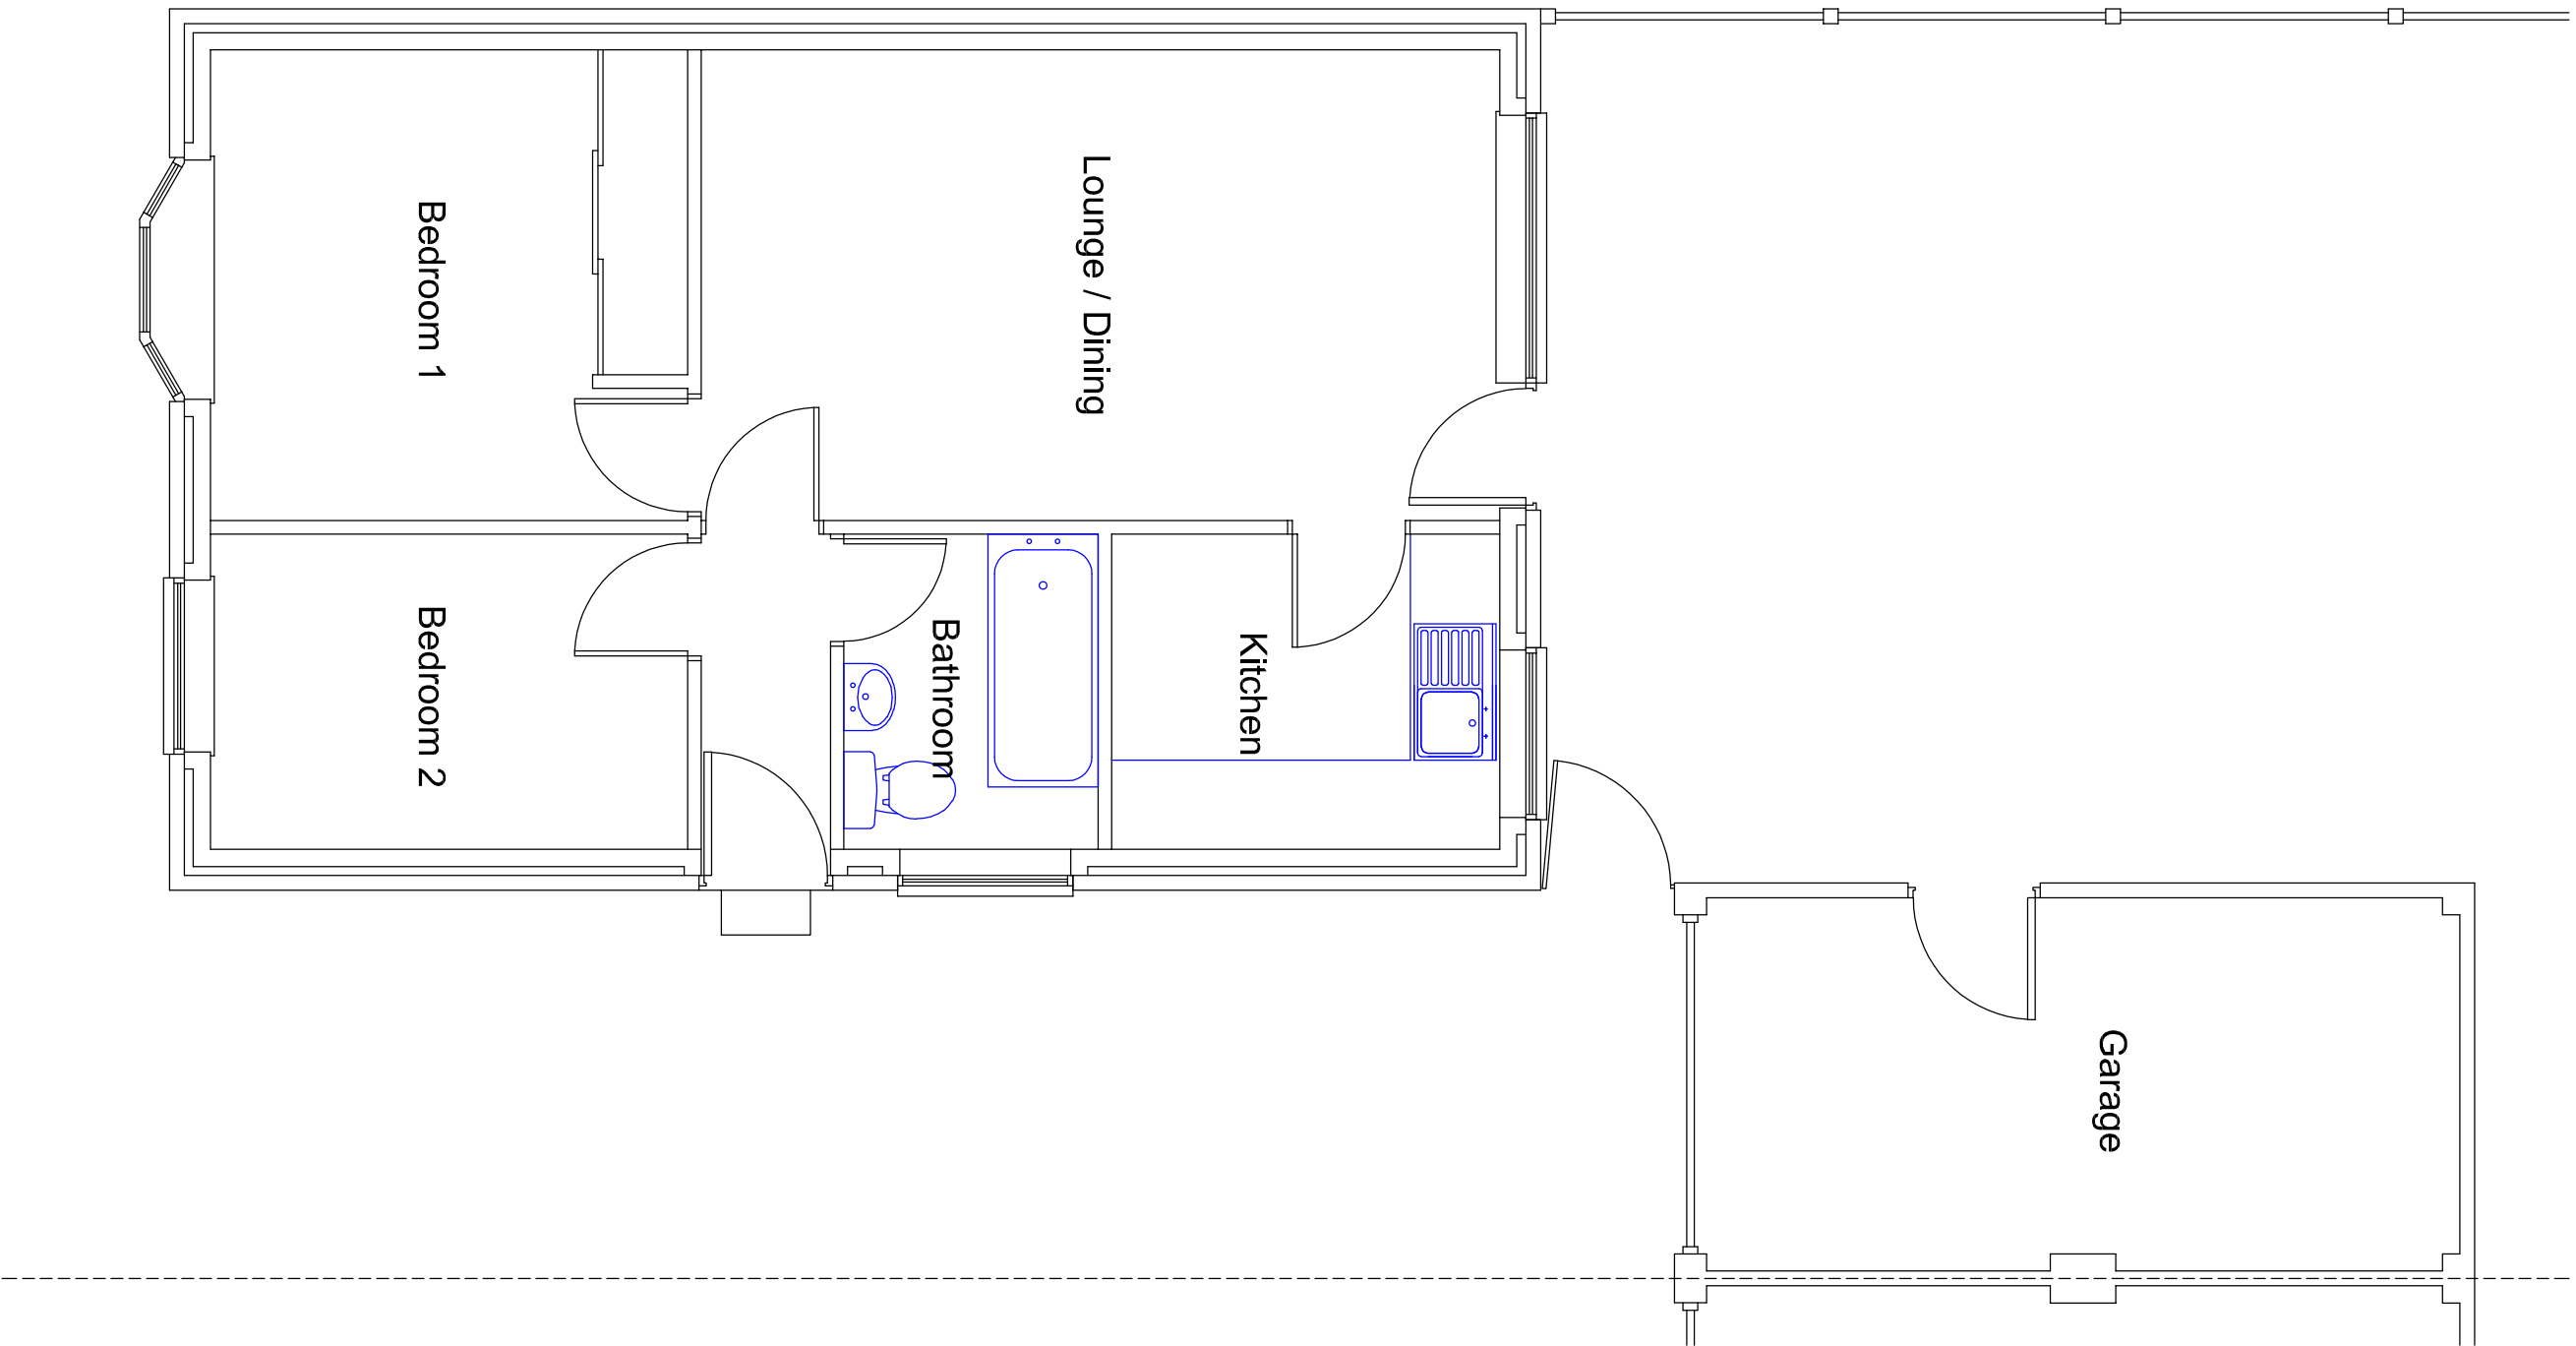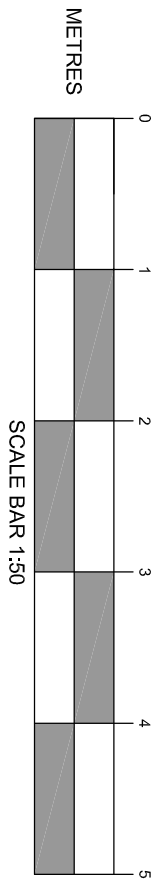


Existing Ground Floor Plan
(1:50)

 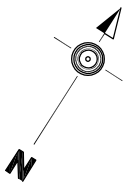 

Existing Roof Plan
(1:50)

Existing Site Plan
(1:200)

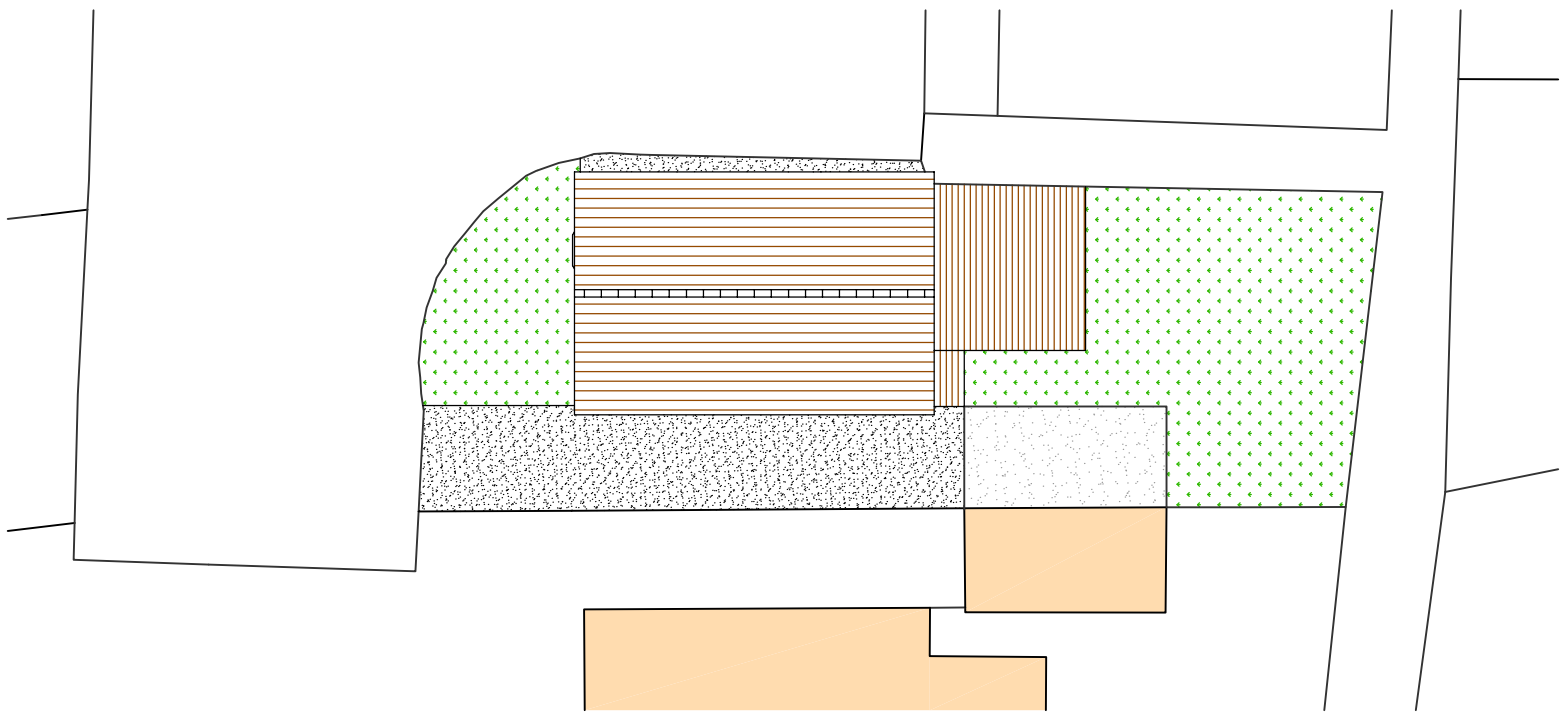

Purpose BUILDING REGULATIONS APPLICATION	
Amendment	Date
Client MR & MRS BOWSKILL 9 TANSEY CLOSE WATERLOOVILLE HAMPSHIRE PO7 8HL	
Project REAR EXTENSION 9 TANSEY CLOSE WATERLOOVILLE HAMPSHIRE PO7 8HL	
Title EXISTING PLANS & ELEVATIONS	
Scale 1:50; 1:100; 1:200; 1:1250 @ A1	Date 19.07.2021
Drawing No. 21/043/001	Revision P1
J.M. Ralph Associates Chartered Building Surveyors	
59 Fourth Avenue Haverock Hampshire PO9 2OX Email: jra@jmrph.com Tel: 07990 67707	