



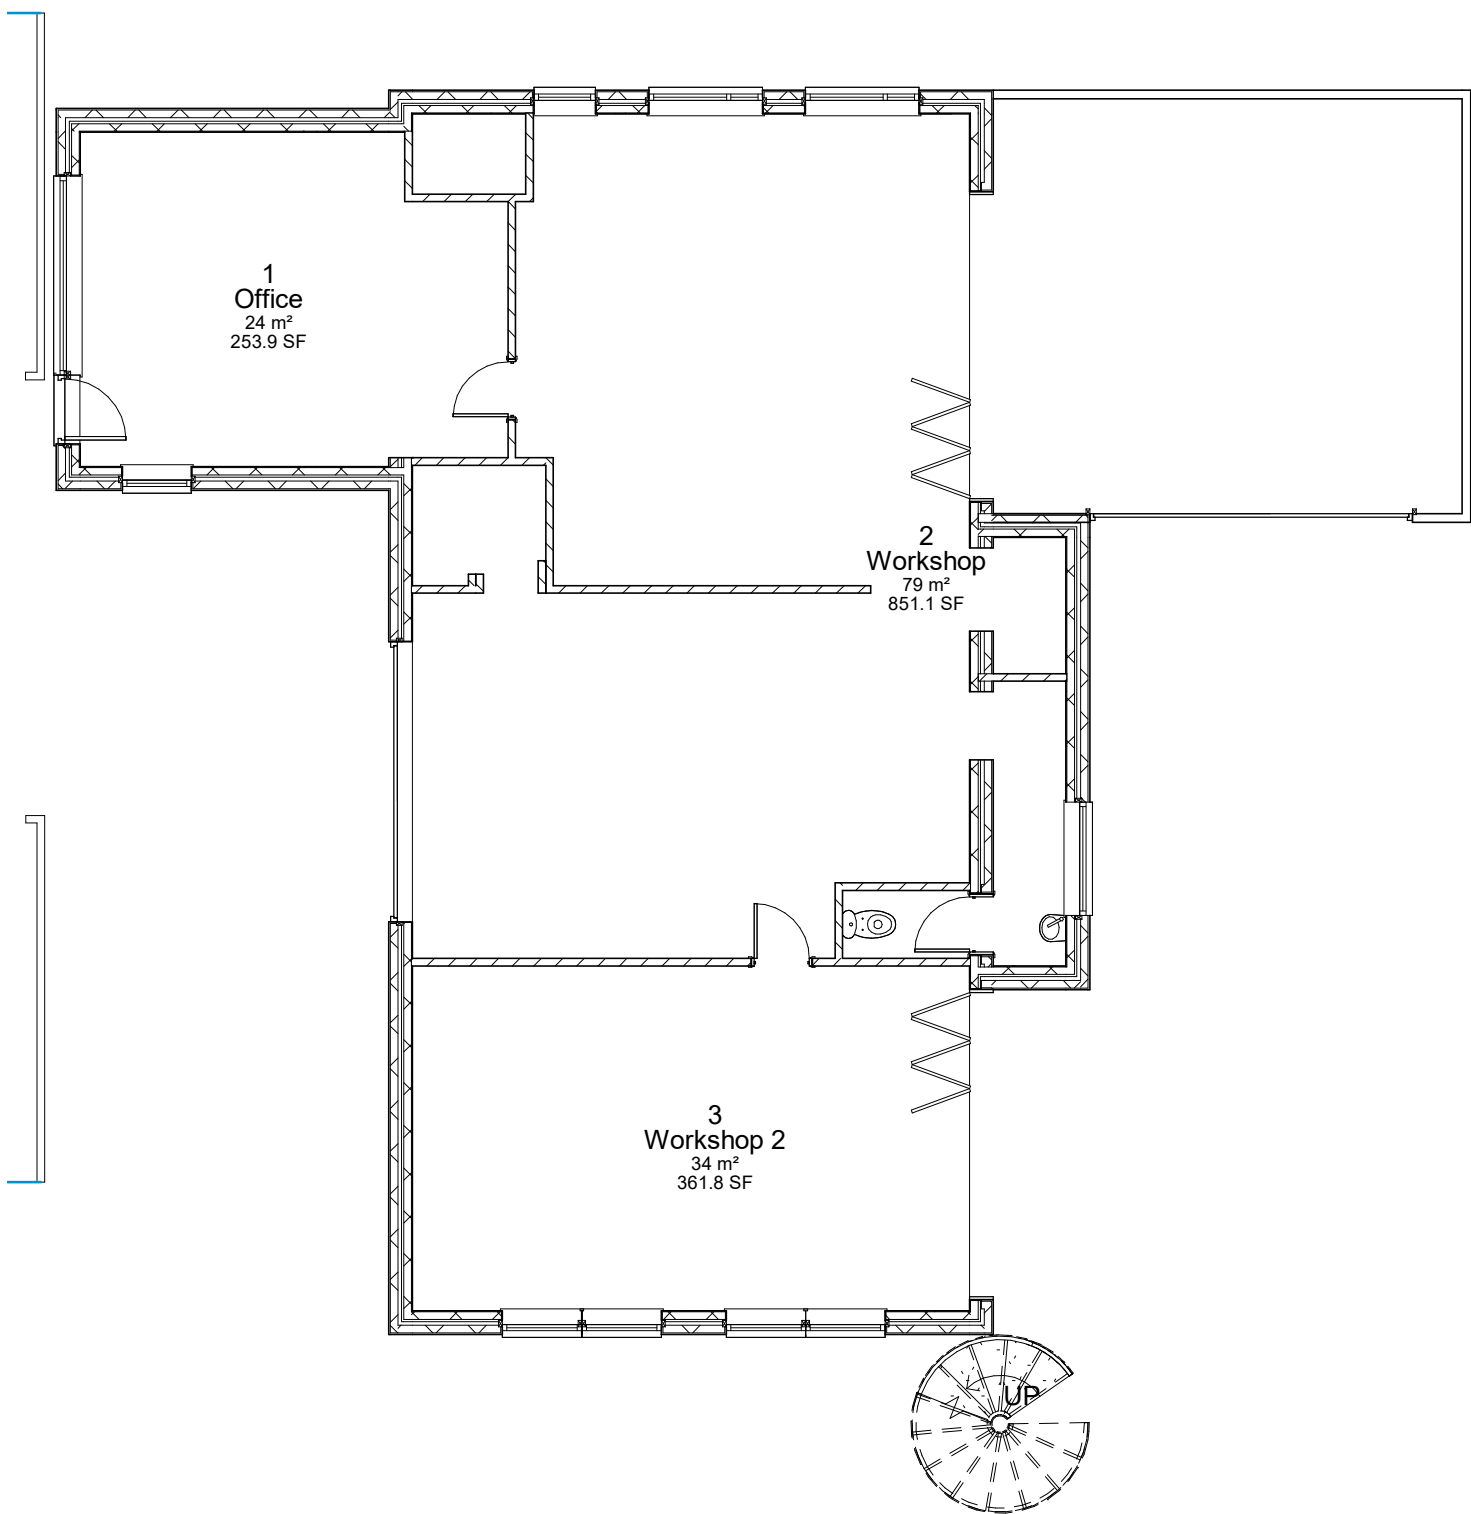

1 Ground Floor Plan
1 : 100

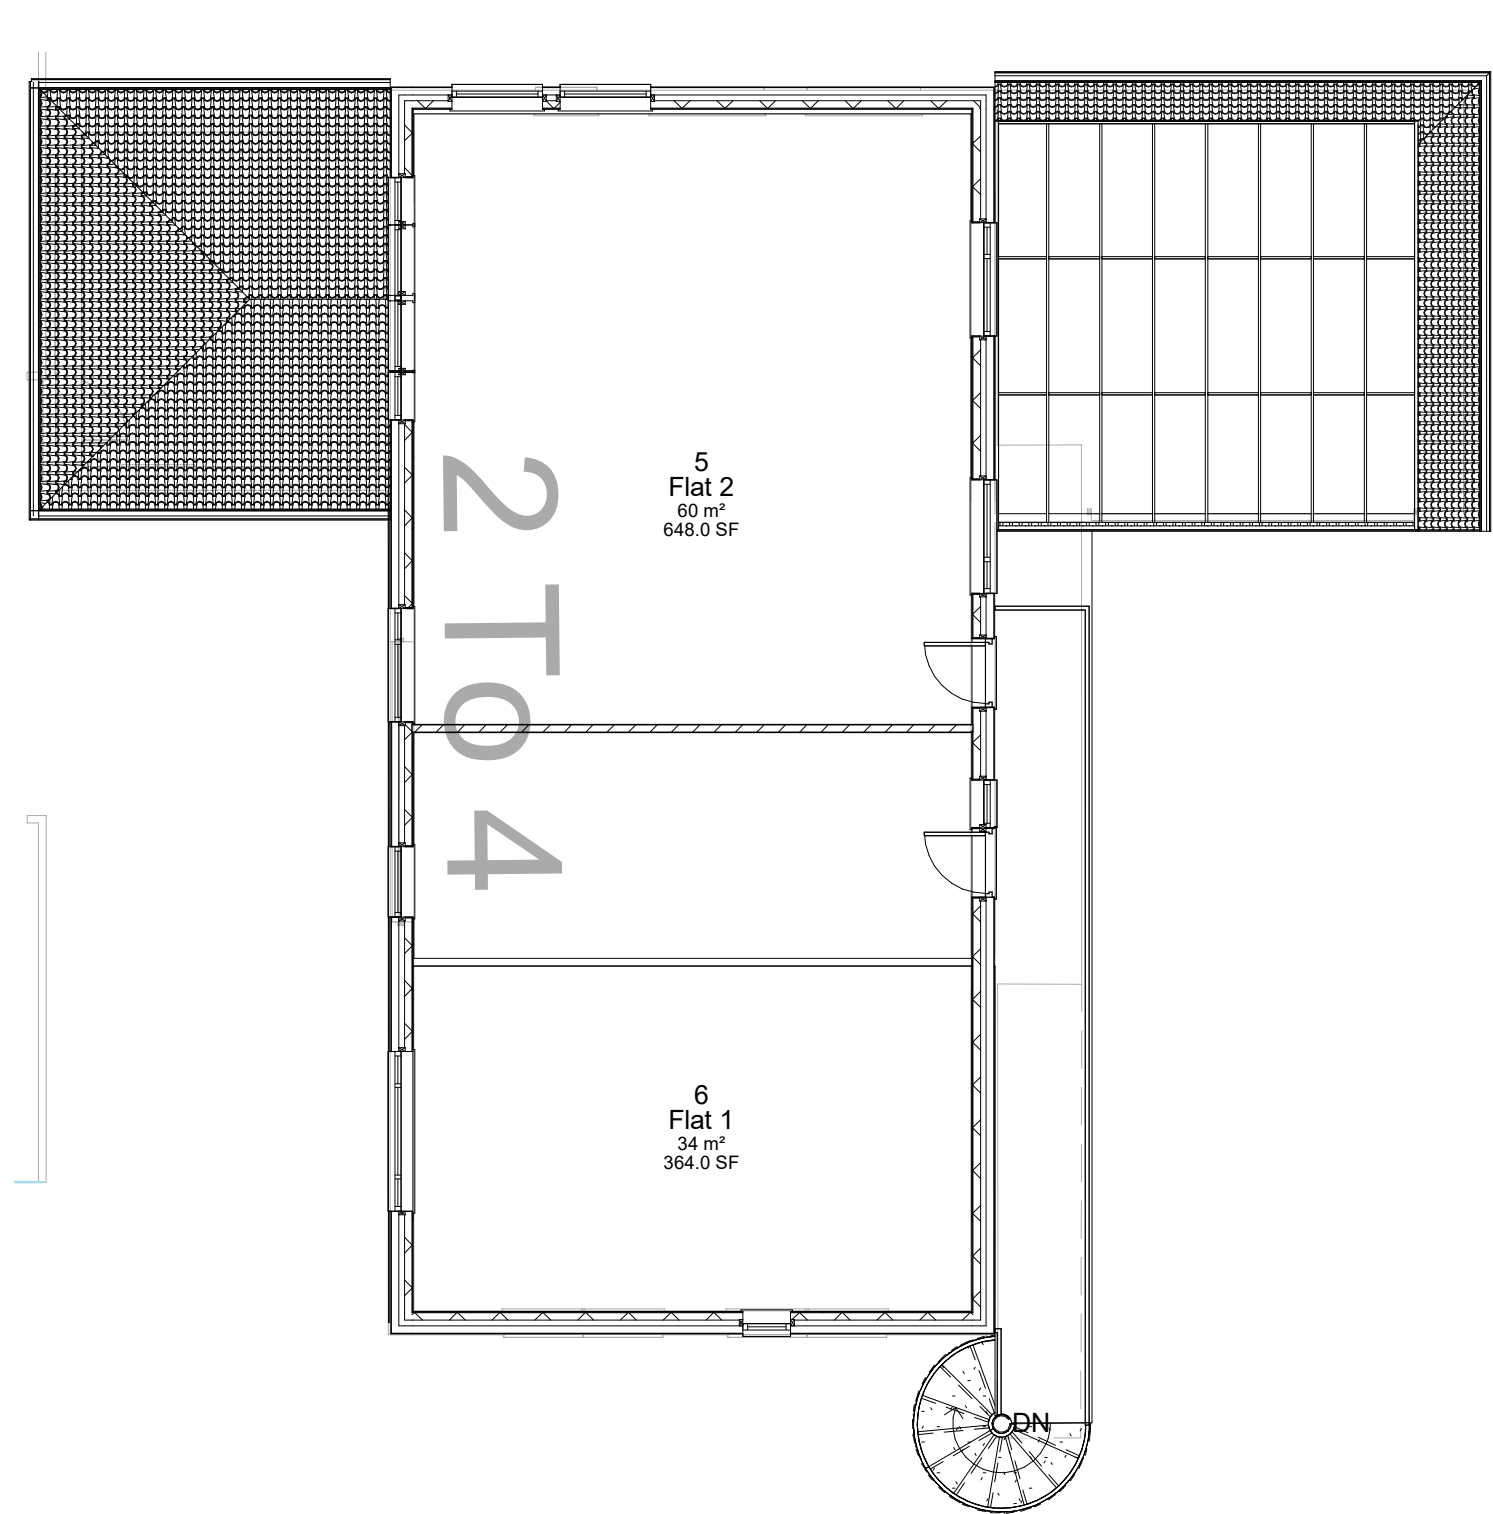

2 First Floor Plan
1 : 100

IJ Murray
Associates Ltd



CIAT
REGISTERED PRACTICE

www.ijma.co.uk

I J Murray Associates
Ltd
200 Seafront
Hayling Island
Hampshire
PO11 9HR
Phone 07779 246915

These drawings are for planning and building regulation
purposes only and are not for construction. All dimensions
should be checked on site before work commences

These drawings are the
property of IJ Murray
Associates Ltd and should
not be reproduced or used
in any way without the
permission of a Director of
IJ Murray Associates Ltd

Mike Gates
Hayling Garage Rear
Extension V3

Proposed Floor Plans

Project number	Project Number	A107
Date	Issue Date	
Drawn by	Author	
Checked by	Checker	Scale
		1 : 100