




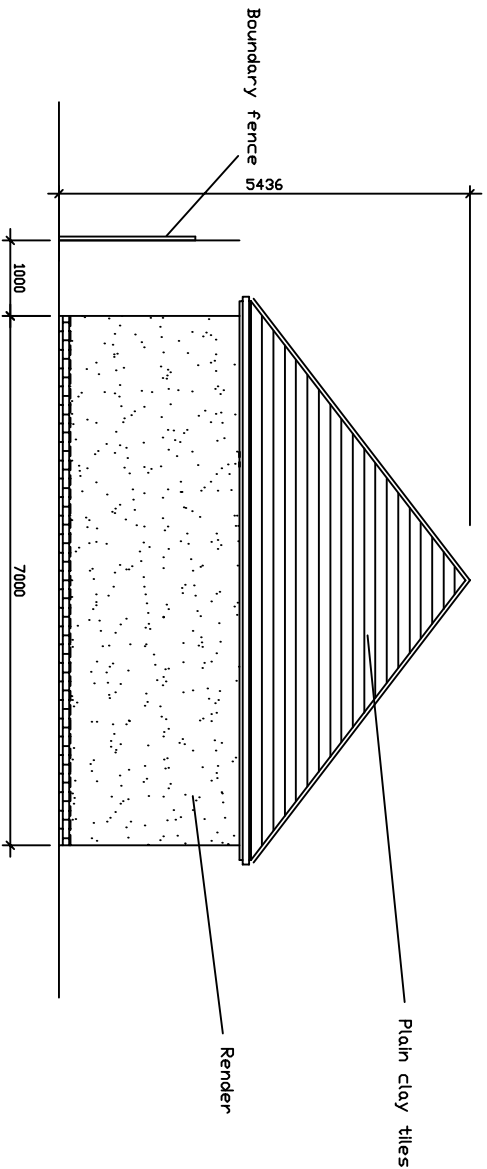


PROPOSED SIDE ELEVATION

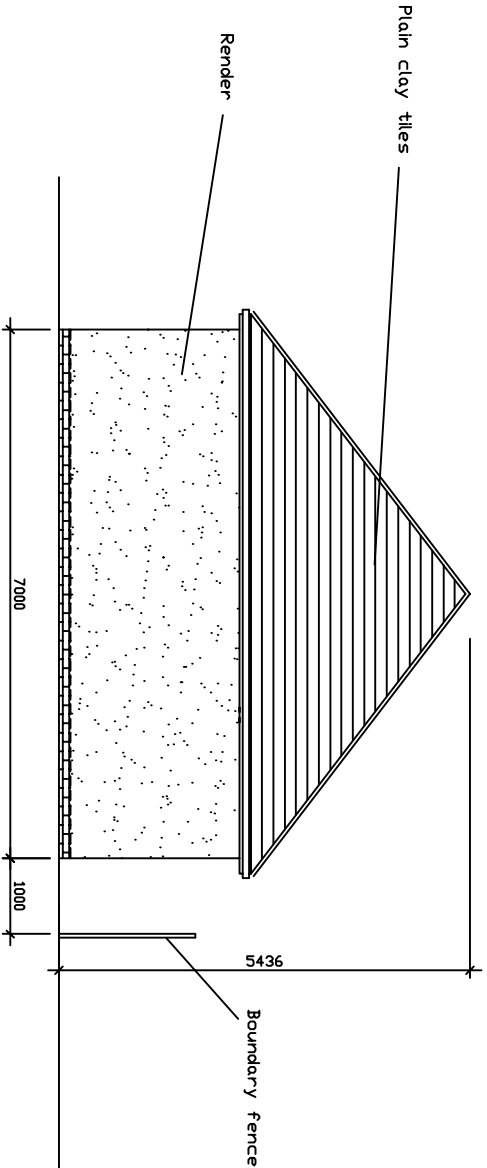


PROPOSED SIDE ELEVATION

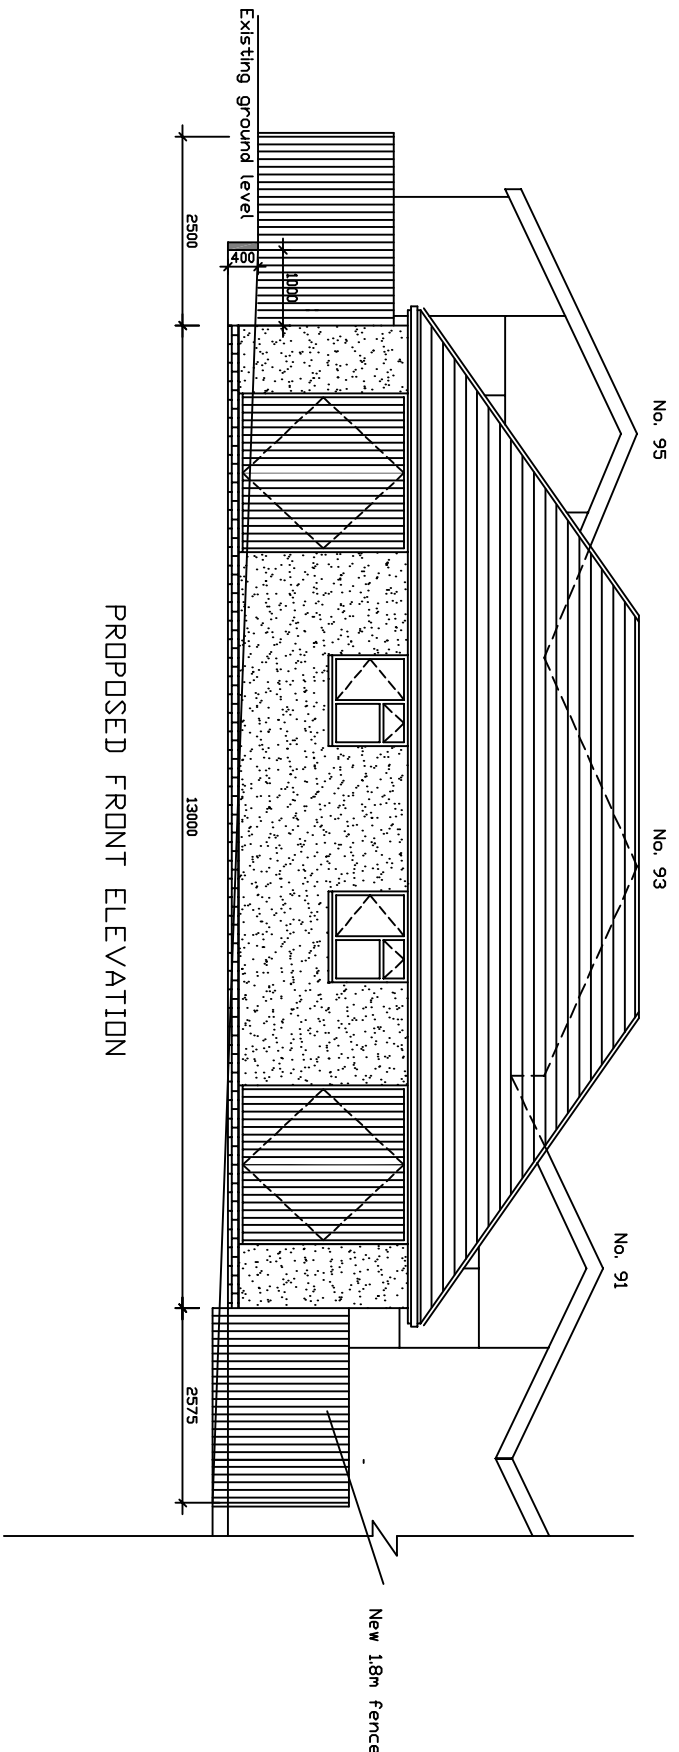


PROPOSED FRONT ELEVATION

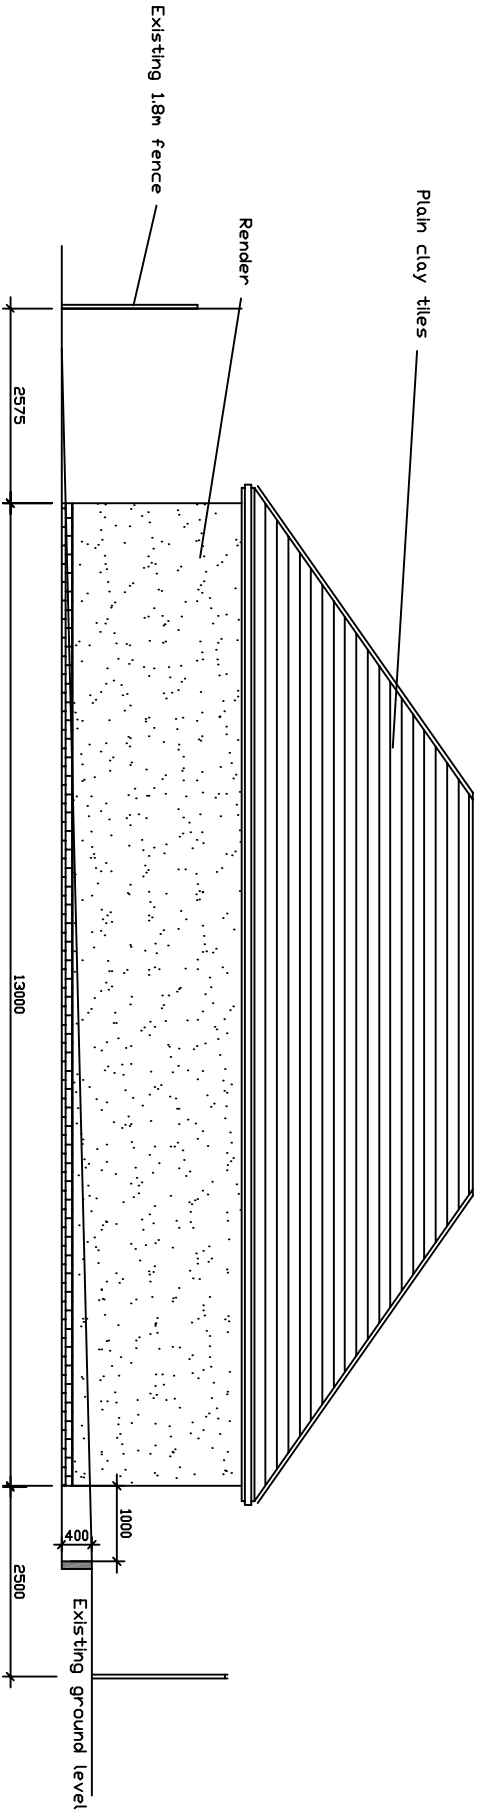


PROPOSED FRONT ELEVATION

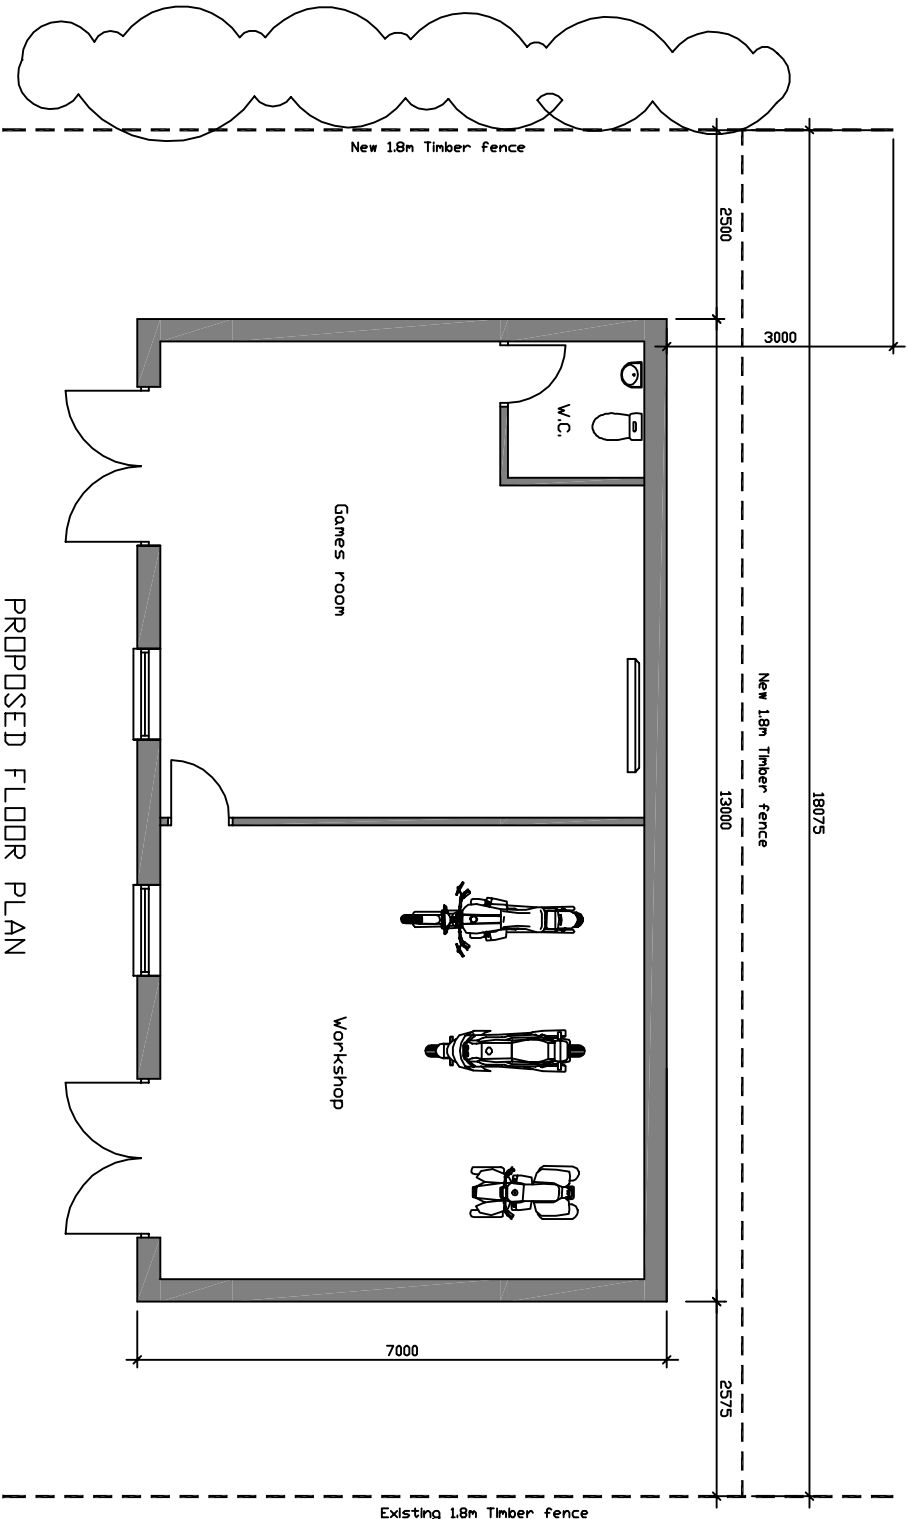

PROPOSED FLOOR PLAN

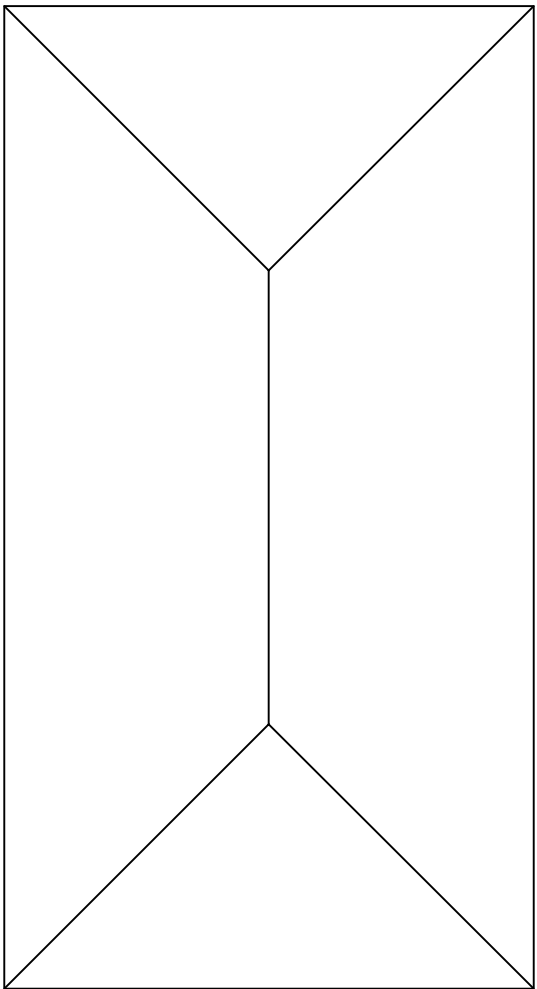

ROOF PLAN

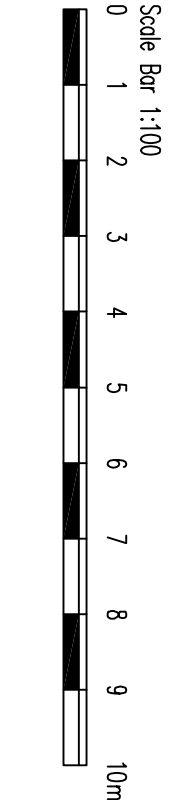

Address: A: Relocation of building		Dct 16
Proposed Games room/workshop		
114 London Road		
Horndean		
PO8 8HB		
Drawing Title:		
Proposed Plans & Elevations		
Drawing Number		Scale: 1:100 @ A2
Planning/001		
Date:	Revi:	A
Dct 2016		