

NOTES

Subject to Statutory Approvals.


Tree planting indicative heights after 5 years growth
See landscaping plans for details.




01 FRONT ELEVATION
010 EAST 1:200



02 REAR ELEVATION
010 WEST 1:200

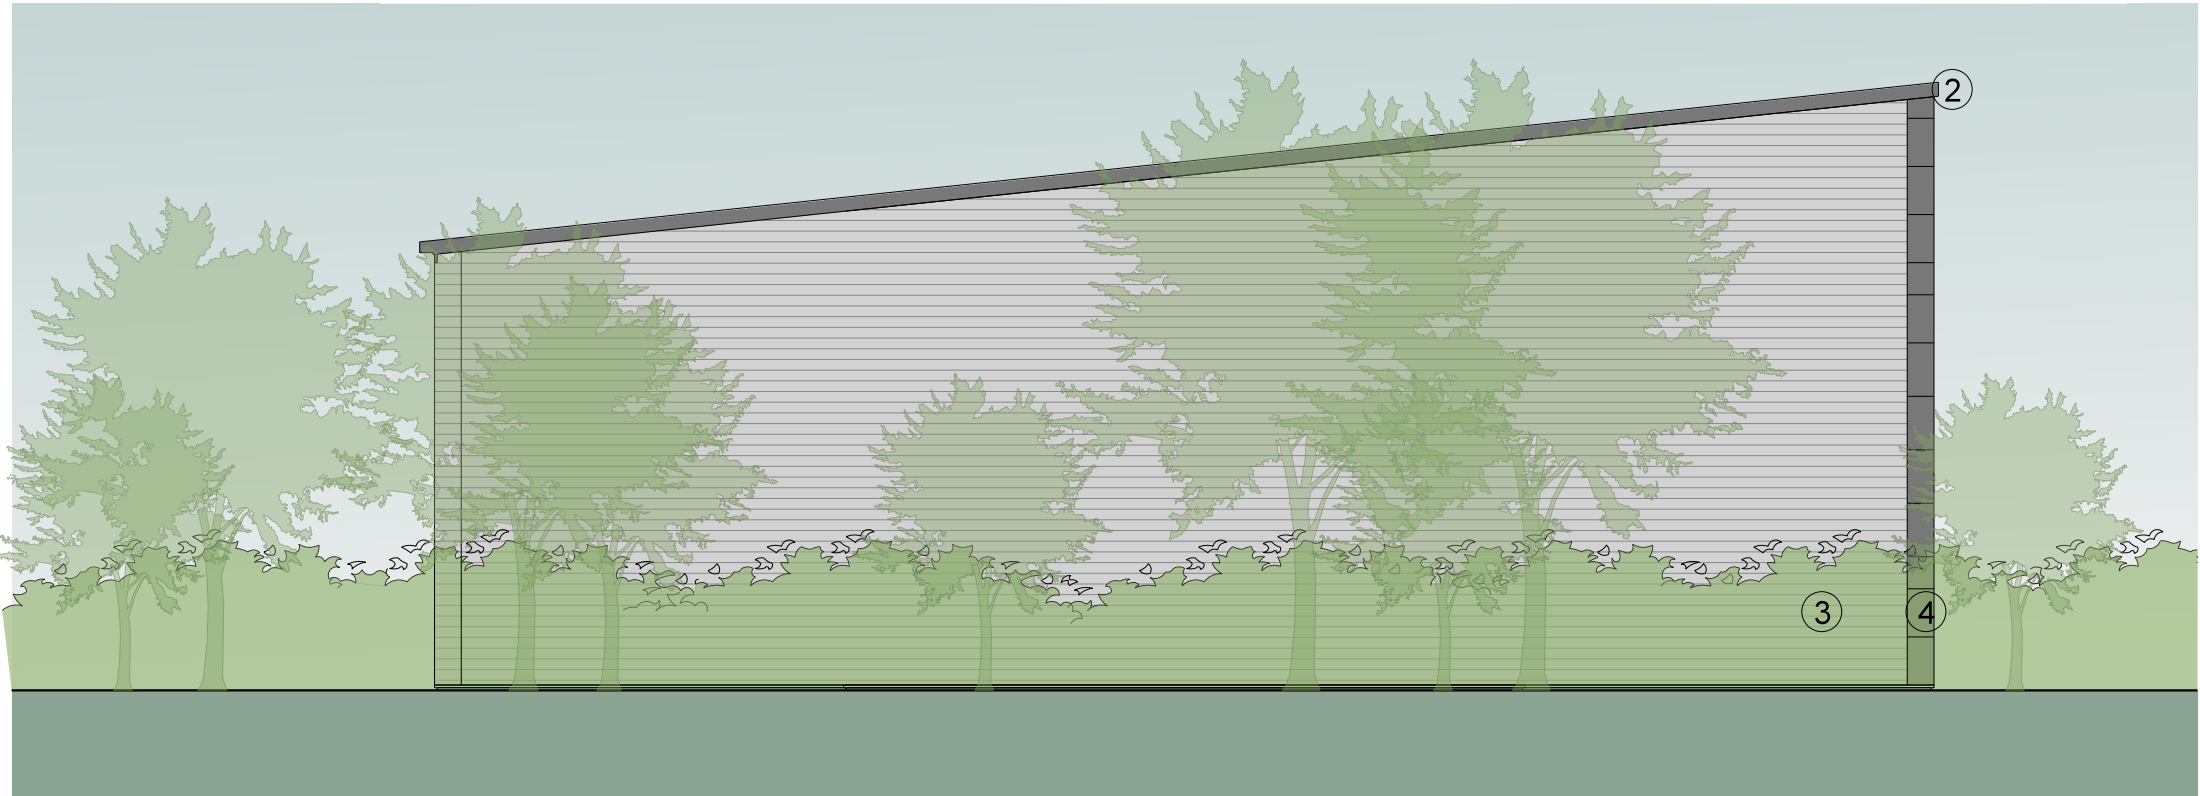

03 SIDE ELEVATION
010 NORTH 1:200

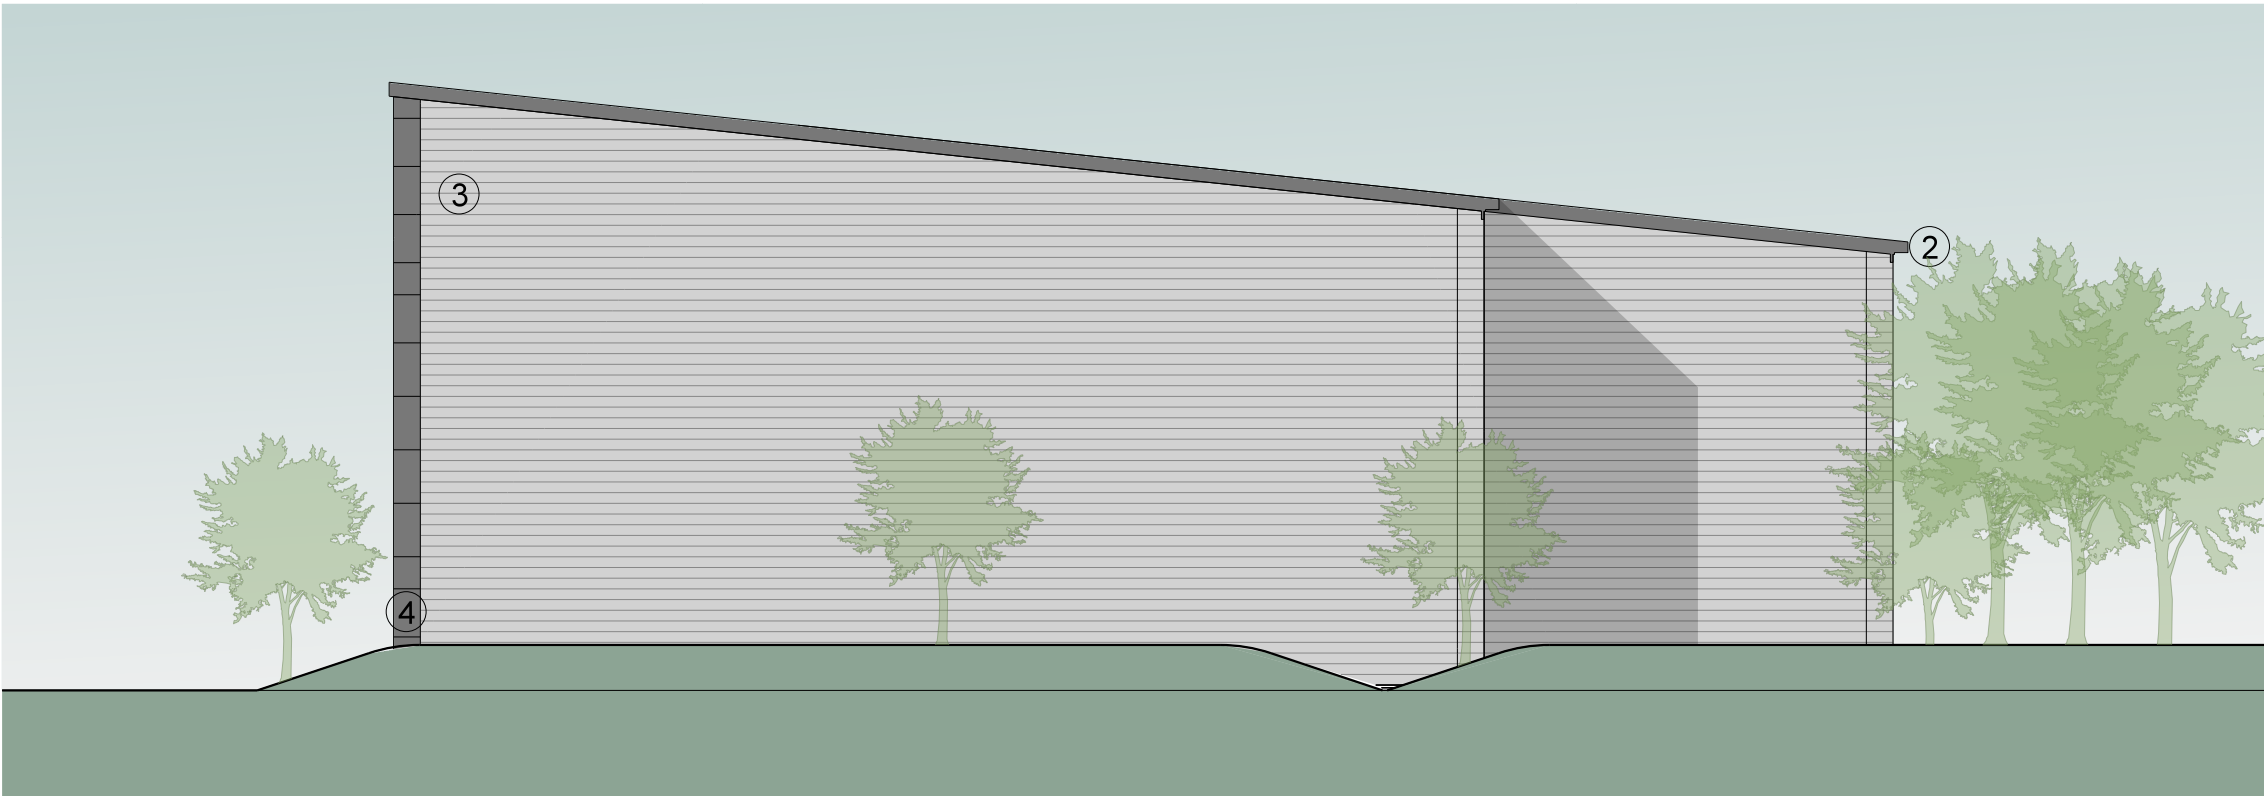

04 SIDE ELEVATION
010 SOUTH 1:200

Key:

- 1 Built-up metal roof system in HPS200 Ultra Goosewing Grey RAL 7038
- 2 Eaves and verge flashings Merlin Grey RAL 180 40 05 Rain water pipes to match
- 3 Horizontally laid trapezoidal profiled metal wall cladding and related flashings in Prisma Metallic Silver RAL 9006
- 4 Horizontally laid Microrib composite wall cladding in Merlin Grey RAL 180 40 05
- 5 PPC Aluminium double glazed windows in Merlin Grey RAL 180 40 05 with clear glass and door leaf in Silver RAL 9006
- 6 Cantilevered glass canopy
- 7 Steel fire escape door to match cladding behind (Silver Metallic RAL 9006)
- 8 Loading door in Merlin Grey RAL 180 40 05
- 9 Inside face of loading door, entrance door and window reveals in Green RAL 6018
- 10 Green Grey RAL 150 40 10
- 11 Juniper Green RAL 140 20 20
- LL Glazed look-a-like spandrel panels

A Cladding colours amended, bunding and tree planing indicated ED 03/11/2021

Rev	Description	Chk	Date
-----	-------------	-----	------

Peer House
8 -14 Verulam Street
London WC1X 8LZ

tel +44(0)20 7400 2120

enquiries@cornisharchitects.com
www.cornisharchitects.com

RIBA
Chartered Practice

cornisharchitects

Project Title.

SOLENT ROAD
HAVANT

Drawing Title.

BLOCK A BUILDING
FINISHES

Drawing Status.

TOWN PLANNING

0 2 metres 16

Drawn By. Scale. Date. Chk'd By.
R P 1:200 @ A2 23/11/2020 E D

Chancerygate
DEVELOPMENT AND ASSET MANAGEMENT

Drawing No. 19003 - TP - 010 Rev. A