


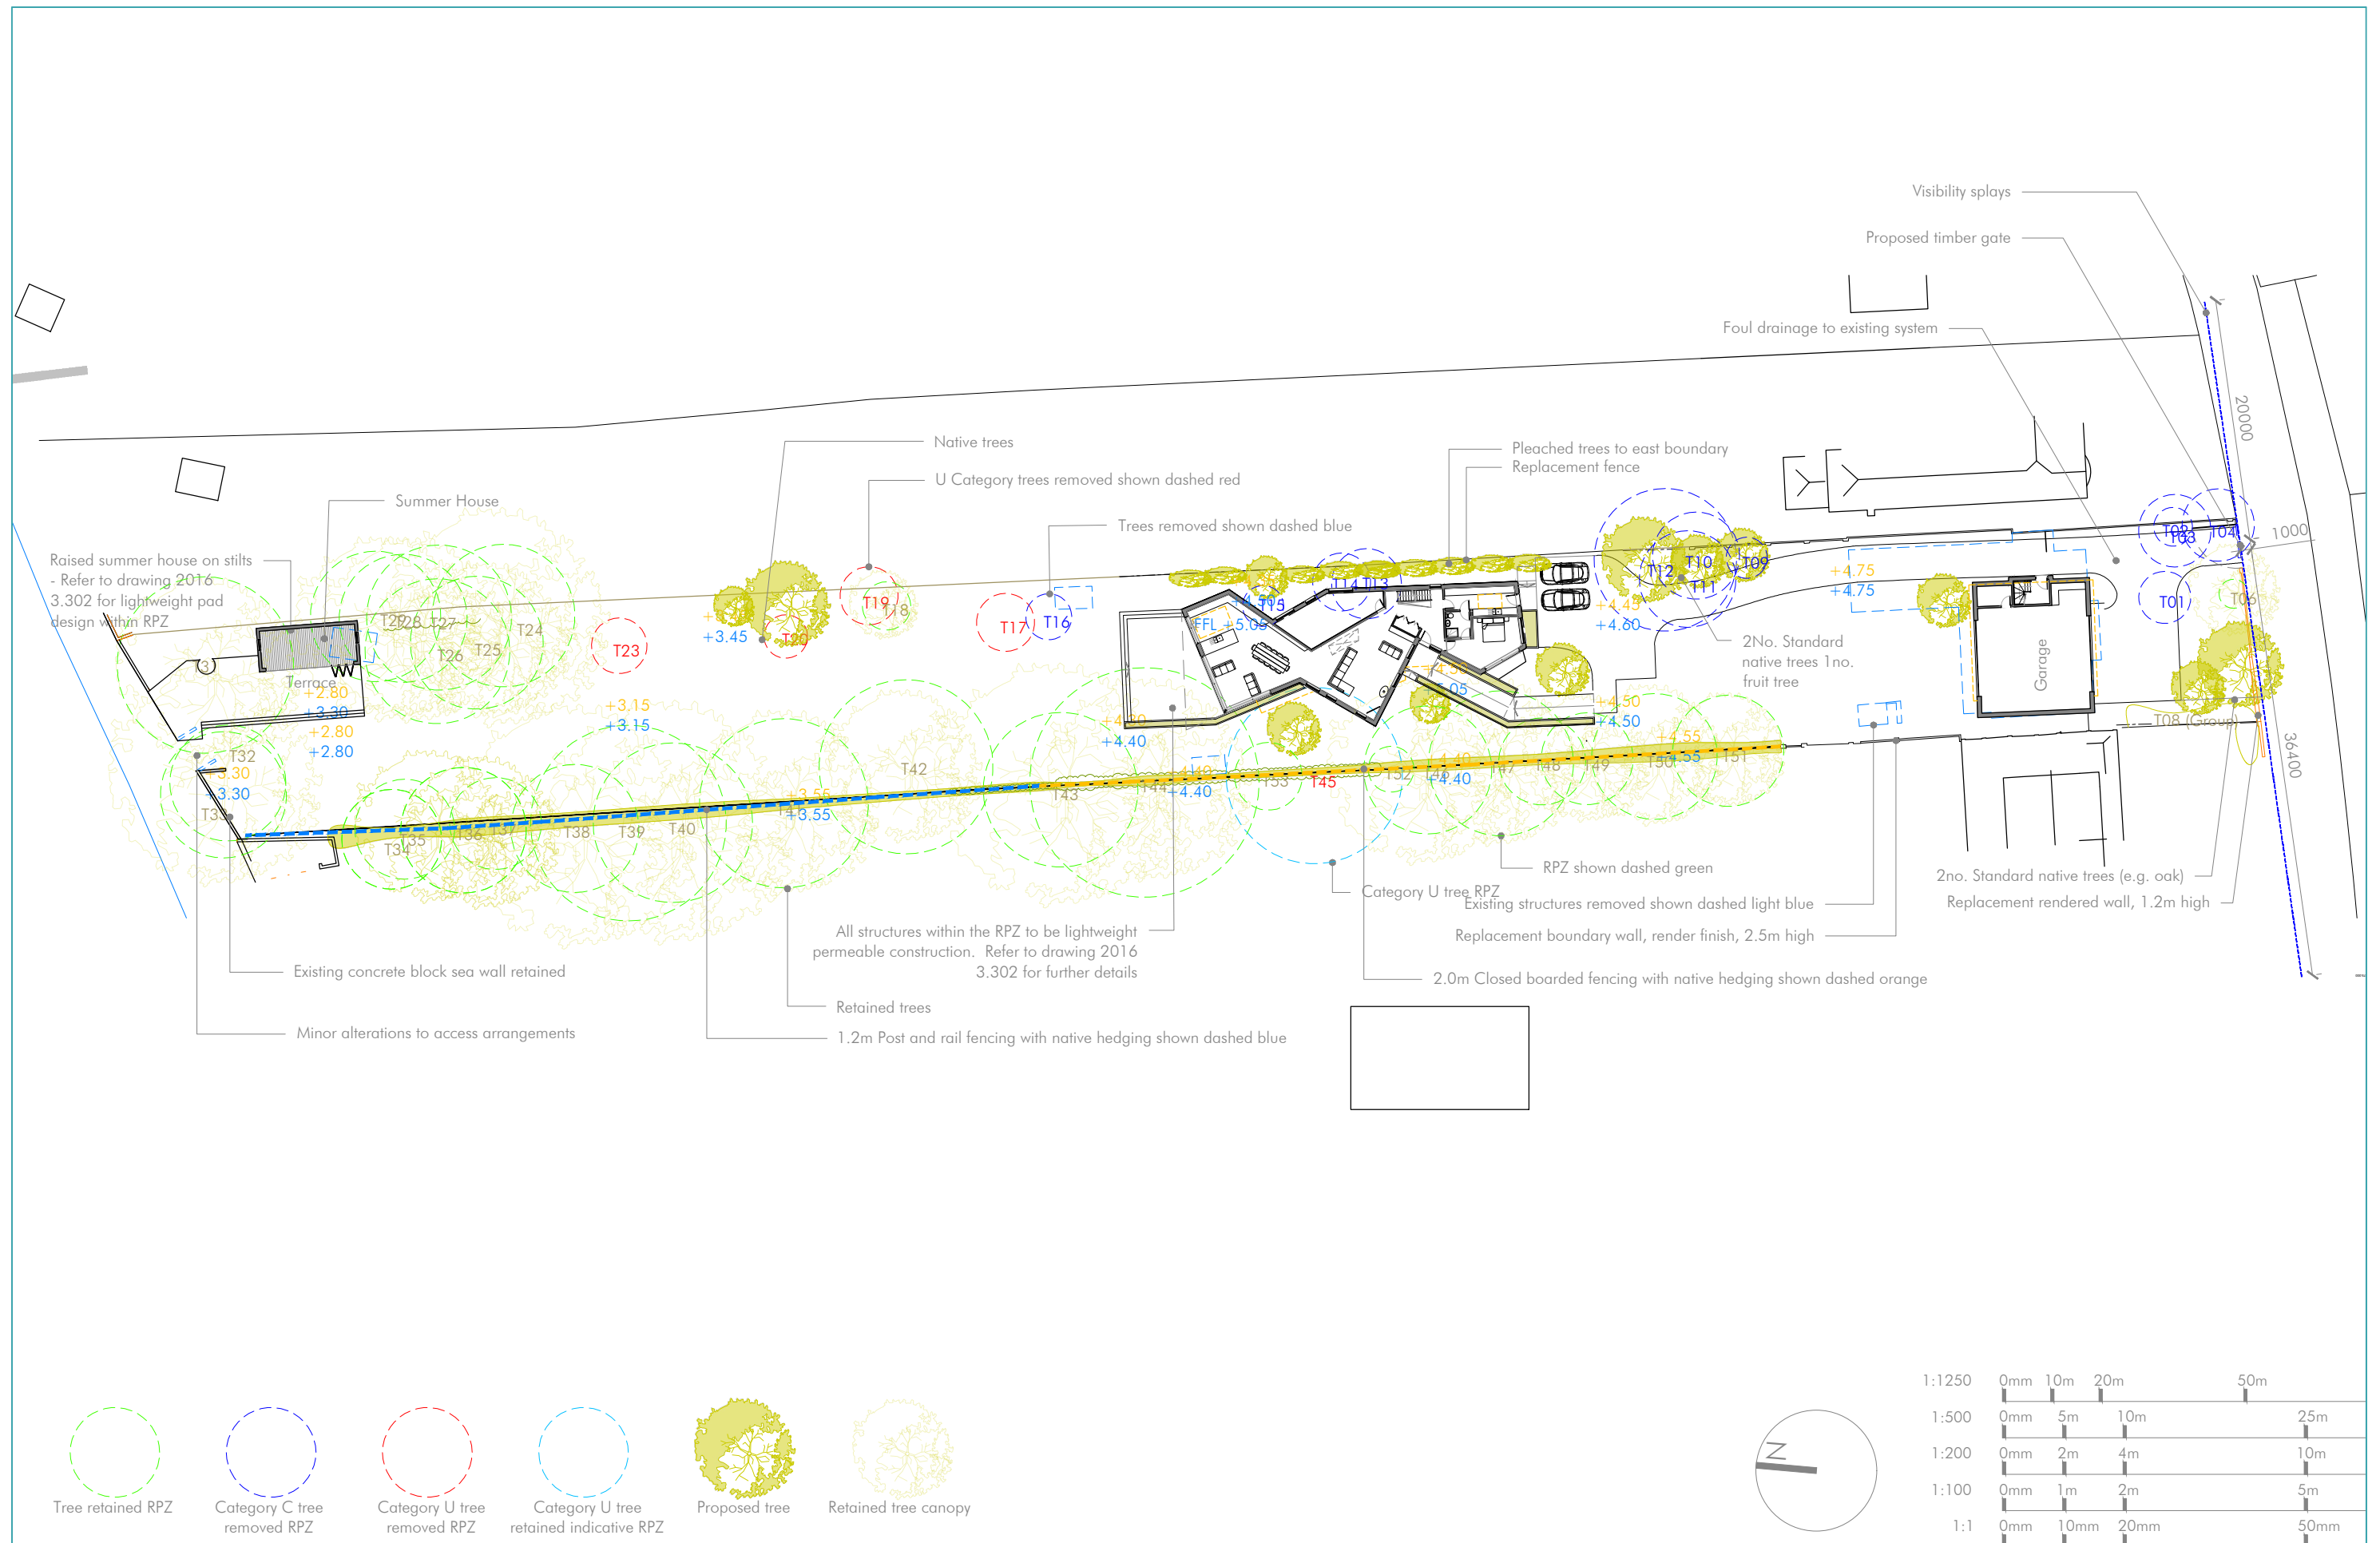

Project 48 Sinah Lane	Project No. 2016	Rev	Date	Notes	The Studio @ The Barns Church Lane, Northney PO11 0SB 07365 111998 info@hebdenstudio.com www.hebdenstudio.com Hebden design studio architecture / town planning / interior design / project management Notes: Do not scale from this drawing unless for the purposes of Local Authority Planning Approval. Please verify that the information is correctly printed to scale by checking the control bar. This drawing must be read in conjunction with all other related drawings and documentation. This drawing is copyright of Hebden Design Studio Ltd ©. All rights reserved	
Drawing Site & Block Plan	Dwg No. 3.010	Scale 1:500 @ A3	01	22.01.21		Boundary wall amended
			02	11.02.21		Southern boundaries amended
			03	21.02.21		Floor plan updated
			04	10.03.21		Tree information updated
			05	09.04.21		Gabion sea wall omitted
			06	29.07.21		Summerhouse and garage updated
		07	07.10.21	Sea wall updated		