
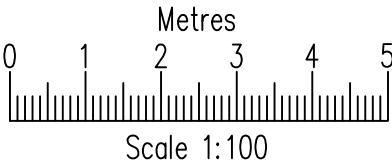


No.7 & 8 Northlea, Prince George Street,
Havant, Portsmouth, Hampshire, PO9 1FR.
(Formerly Shop 1 & 2, 40 North St, Havant, PO9 1PT).

NOTES:
The contractor, sub-contractor or supplier is to check all relevant dimensions, levels, existing structure and materials together with existing service runs prior to commencing the works. ANY DISCREPANCIES ARE TO BE BROUGHT TO THE ATTENTION OF THE ARCHITECTURAL DESIGNER.
© This drawing is copyright and may not be copied, traced, altered or reproduced without the express written permission of The Architectural Designer.

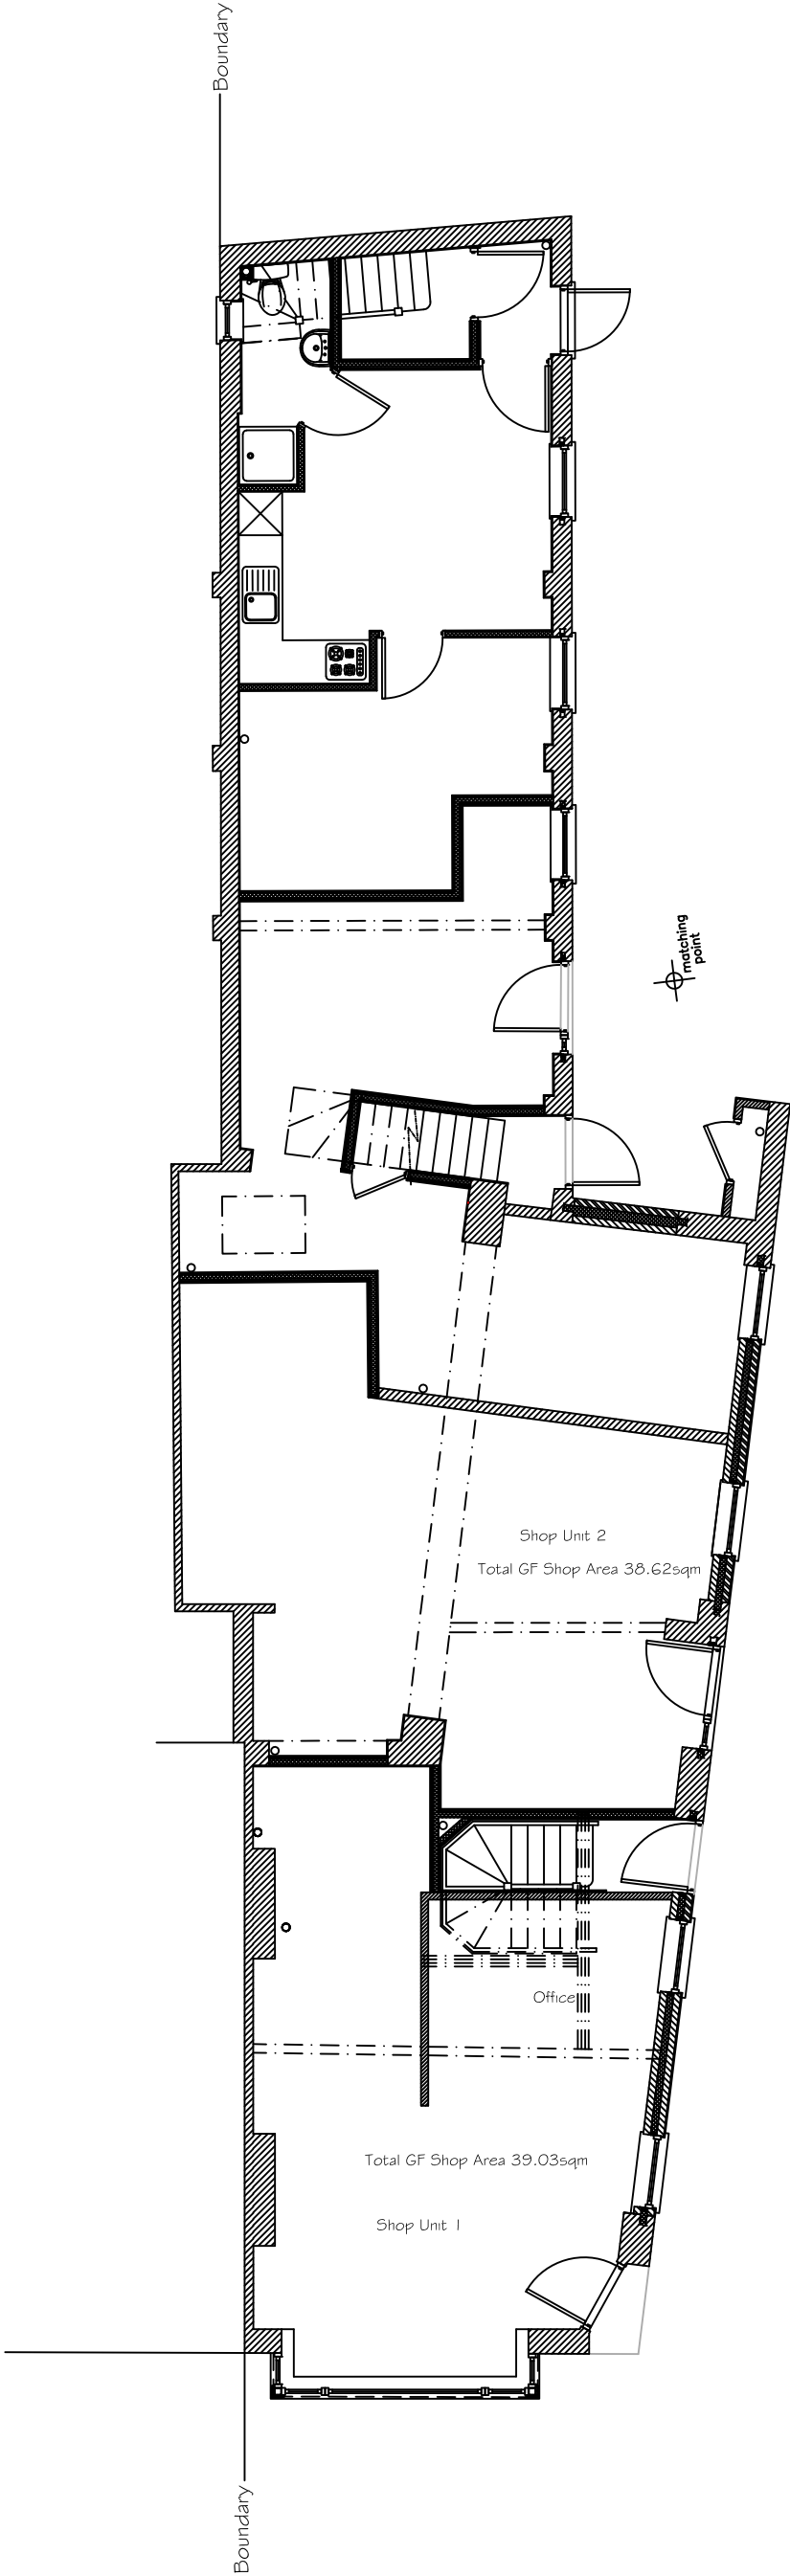

L.M.D.
DESIGNS Ltd.
ARCHITECTURAL
& INTERIOR DESIGN

4 Foxcombe Close,
Swanmore,
Hampshire SO32 2UJ

Tel: 07876 712622
Email: Lmdarchitecture@aol.com

Job Title
Proposed Works at 7 & 8
Northlea, Prince George St., Havant, Hants, PO9 1FR.
Client
North Street Havant Ltd.

Drawing Title
Planning/Notification
Ground Floor Plan
Existing

CAD REF: 221901-7&8-Northlea.dwg Scale 1:100
Drawn SLV Amended Checked Date Aug '21

Job No. 221901 Drg. No. 101 Rev.

Existing Ground Floor Plan 1:100 @ A3