




Ground Floor Plan

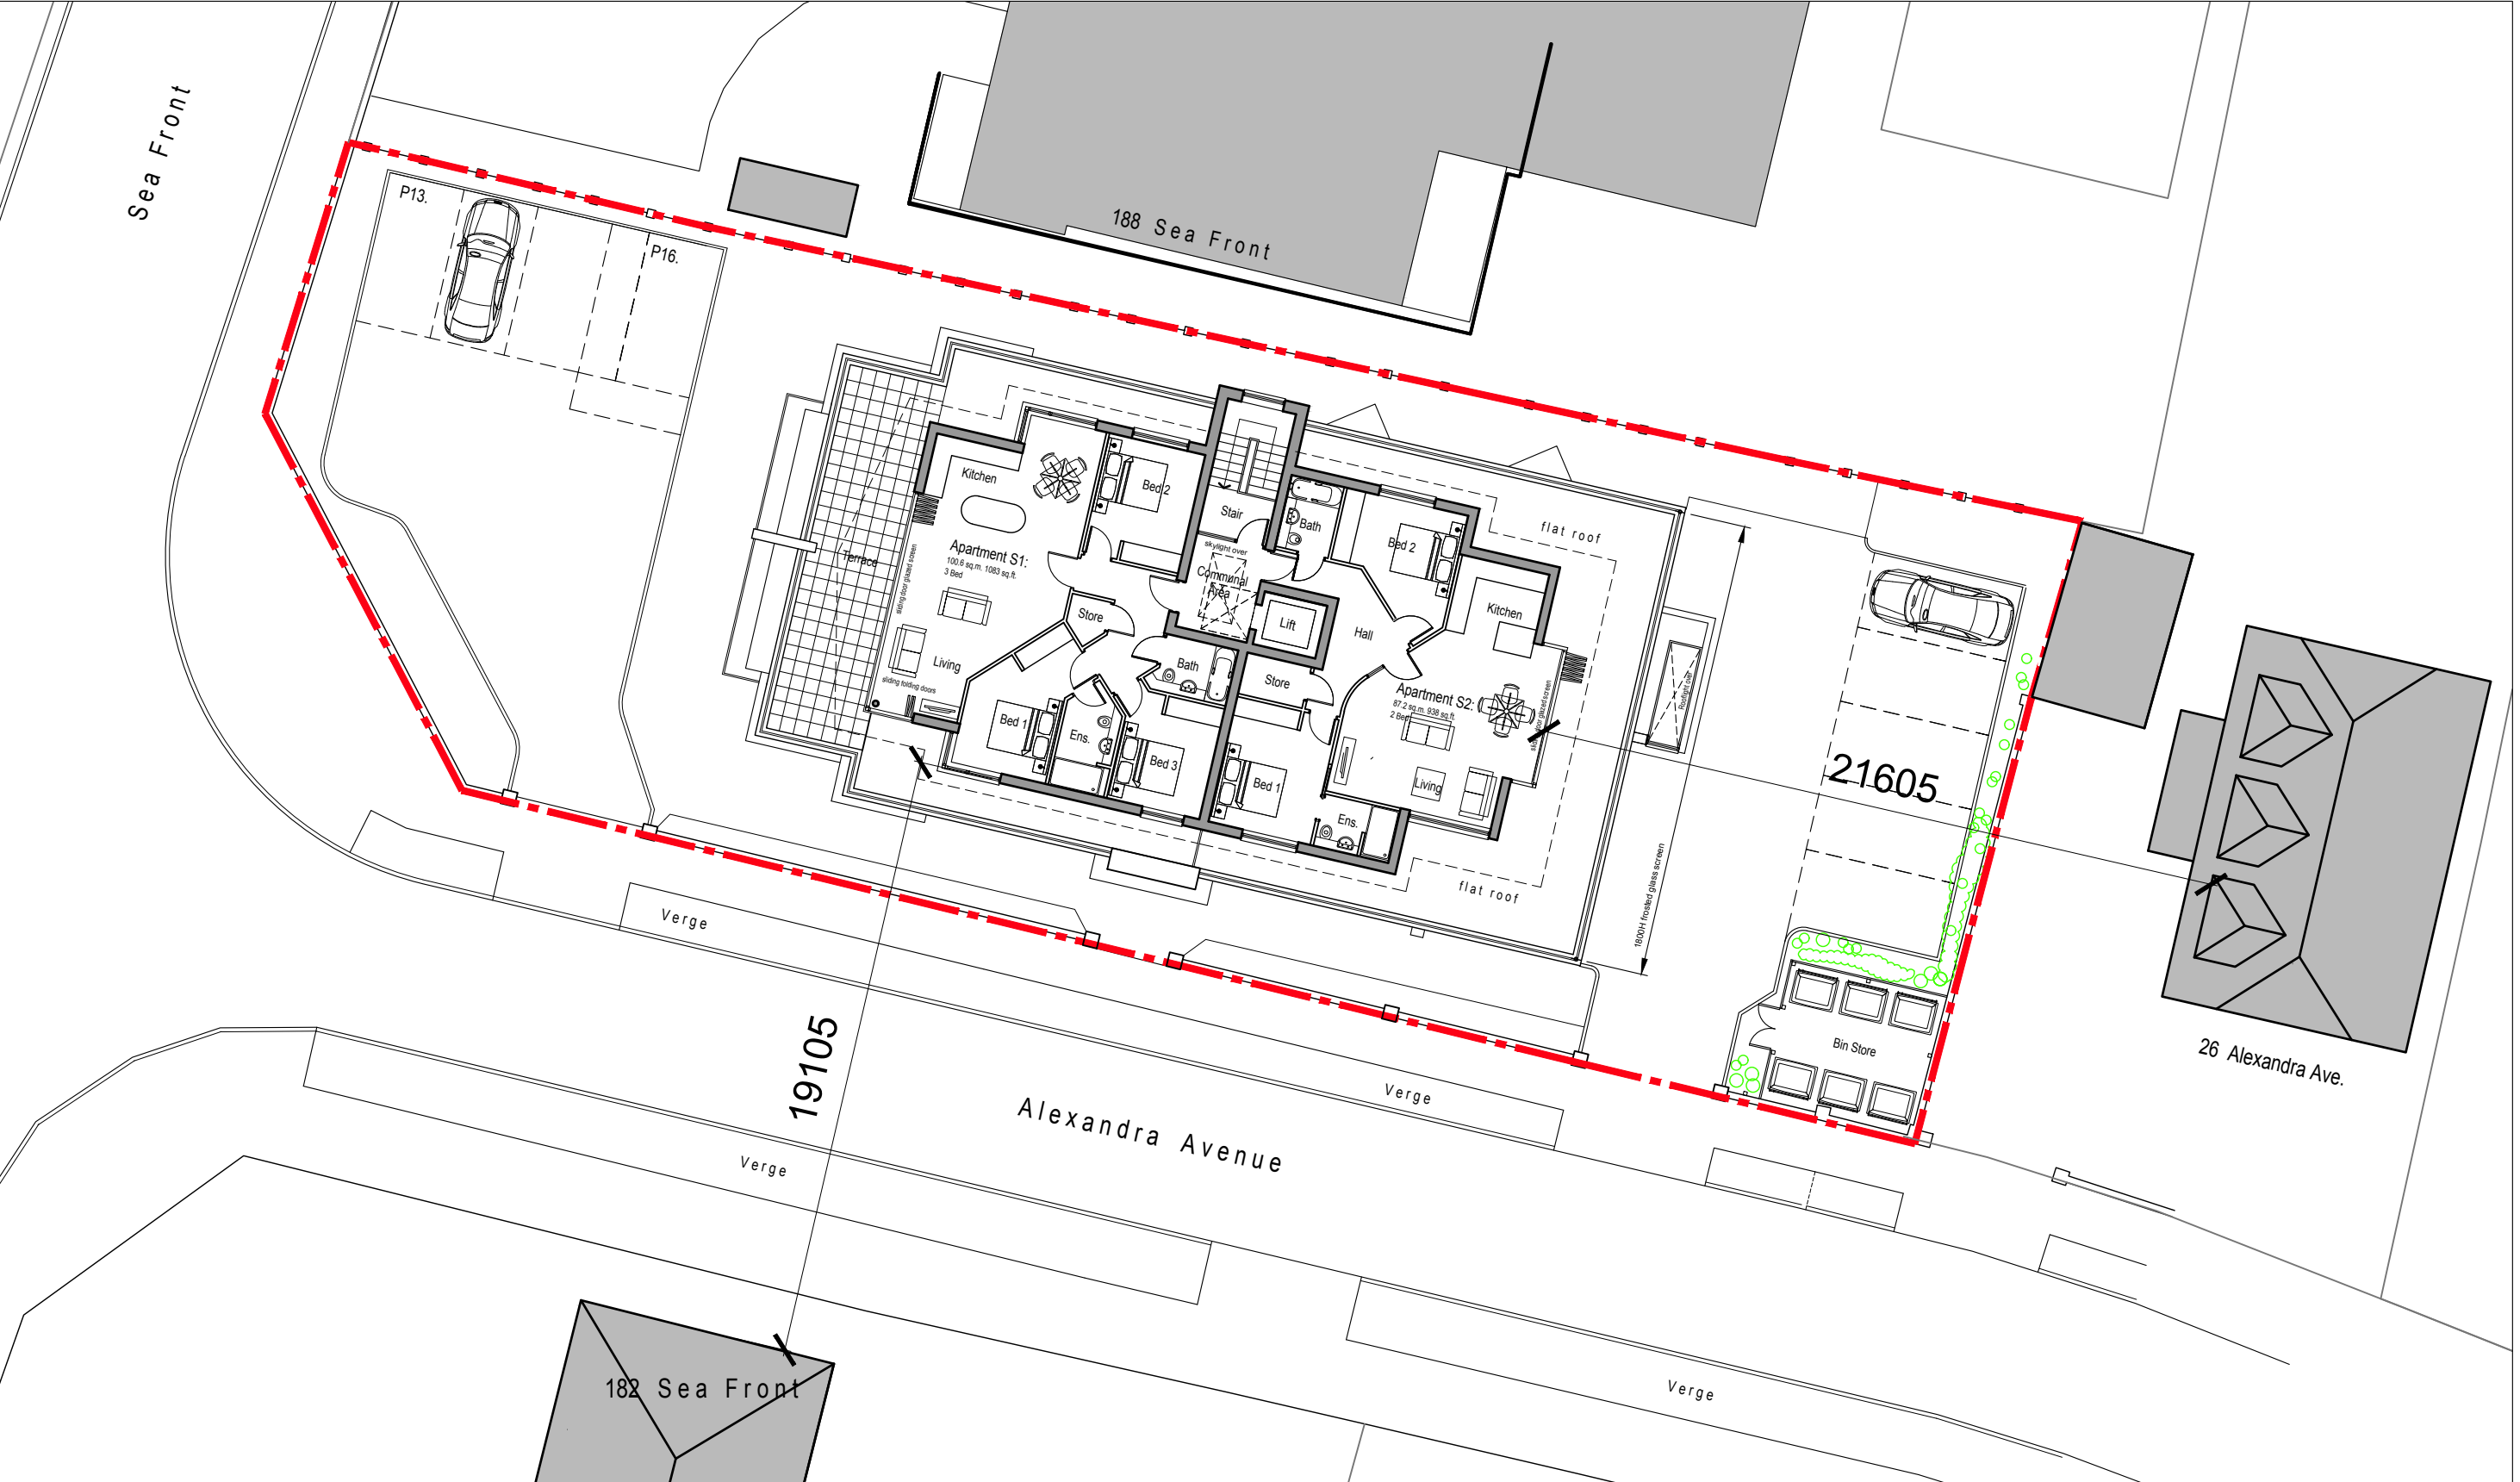


Second Floor Plan



First Floor Plan

Notes:
Second floor plan is set back behind the line of first floor elevation. First floor distances are therefore nearest to adjacent buildings

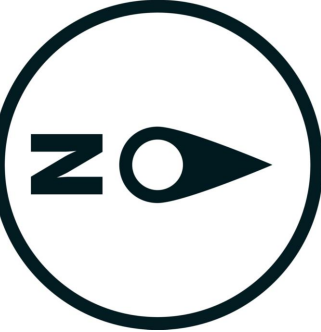

1m SCALE 1:200

Rev	A	Reduced scheme to address planning comments.	18.06.21	SF	AJS
Rev		Description	Date	By	App'd
 Stoddart Architecture 108, Woodlands Road, Bournemouth, Dorset, Hampshire, PO1 1HT T: 01484 840220 E: enquiries@stoddart-architecture.co.uk www.stoddart-architecture.co.uk  RIBA Chartered Practice					
Client:	Mr & Mrs Smith				
Project:	Seafront Hayling Island Hampshire PO11 9HT				
Drawing Title:	Distances to Adjacent Properties Plan				
Project No.	2020.020	Dwg No.	PL04	Rev.	A
Scale @ A1	1:200	Date:	03/12/20	By:	AJS
Issue Status:	PLANNING				

This drawing should be read in conjunction with all related drawings. Do not scale from this drawing. All dimensions shown must be checked and verified on site before commencing any work or producing shop drawings. Stoddart Architecture Ltd should be notified immediately of any discrepancy on the drawing. This drawing together with the design is copyright and remains the property of Stoddart Architecture Ltd.