

1

North Elevation


1 : 100



2

South Elevation

1 : 100

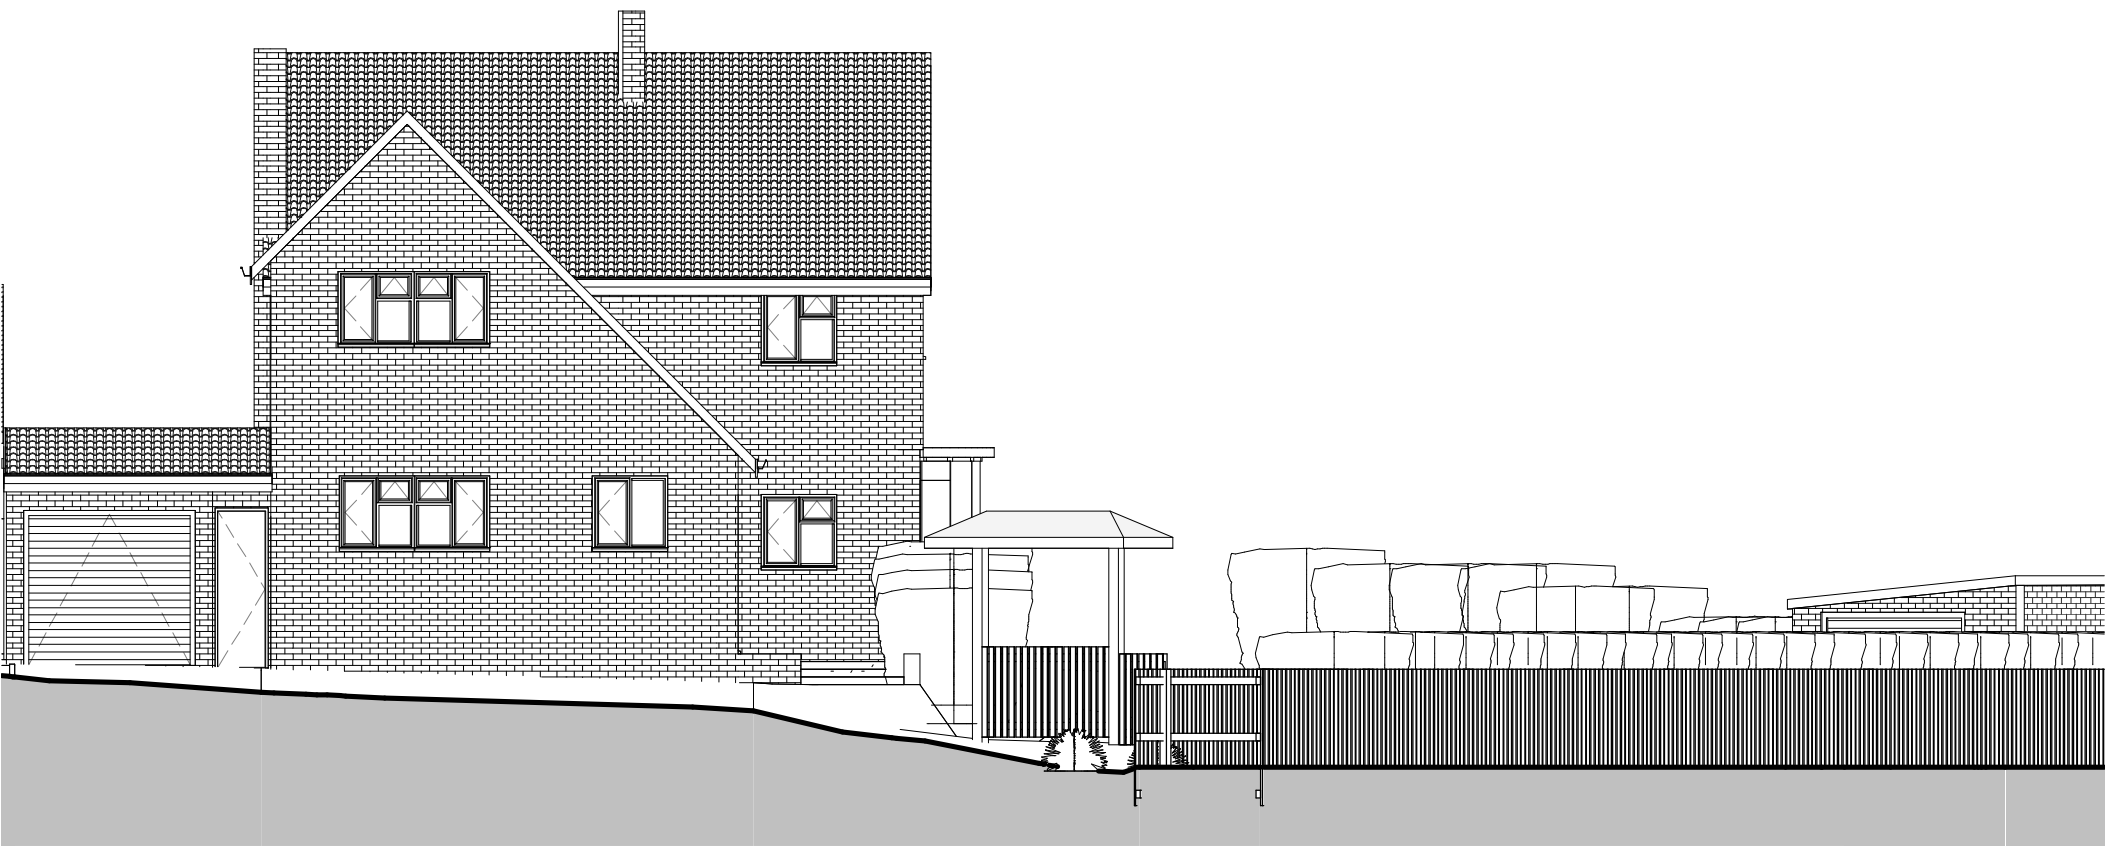

IJ Murray Associates

www.ijma.co.uk

No.	Description	Date

Trevor Banting
27 Lodge Road Havant
Hampshire PO9 3LL

Existing Elevations North & South

Project number	Project Number	A101
Date	Issue Date	
Drawn by	Author	
Checked by	Checker	Scale
		1 : 100