


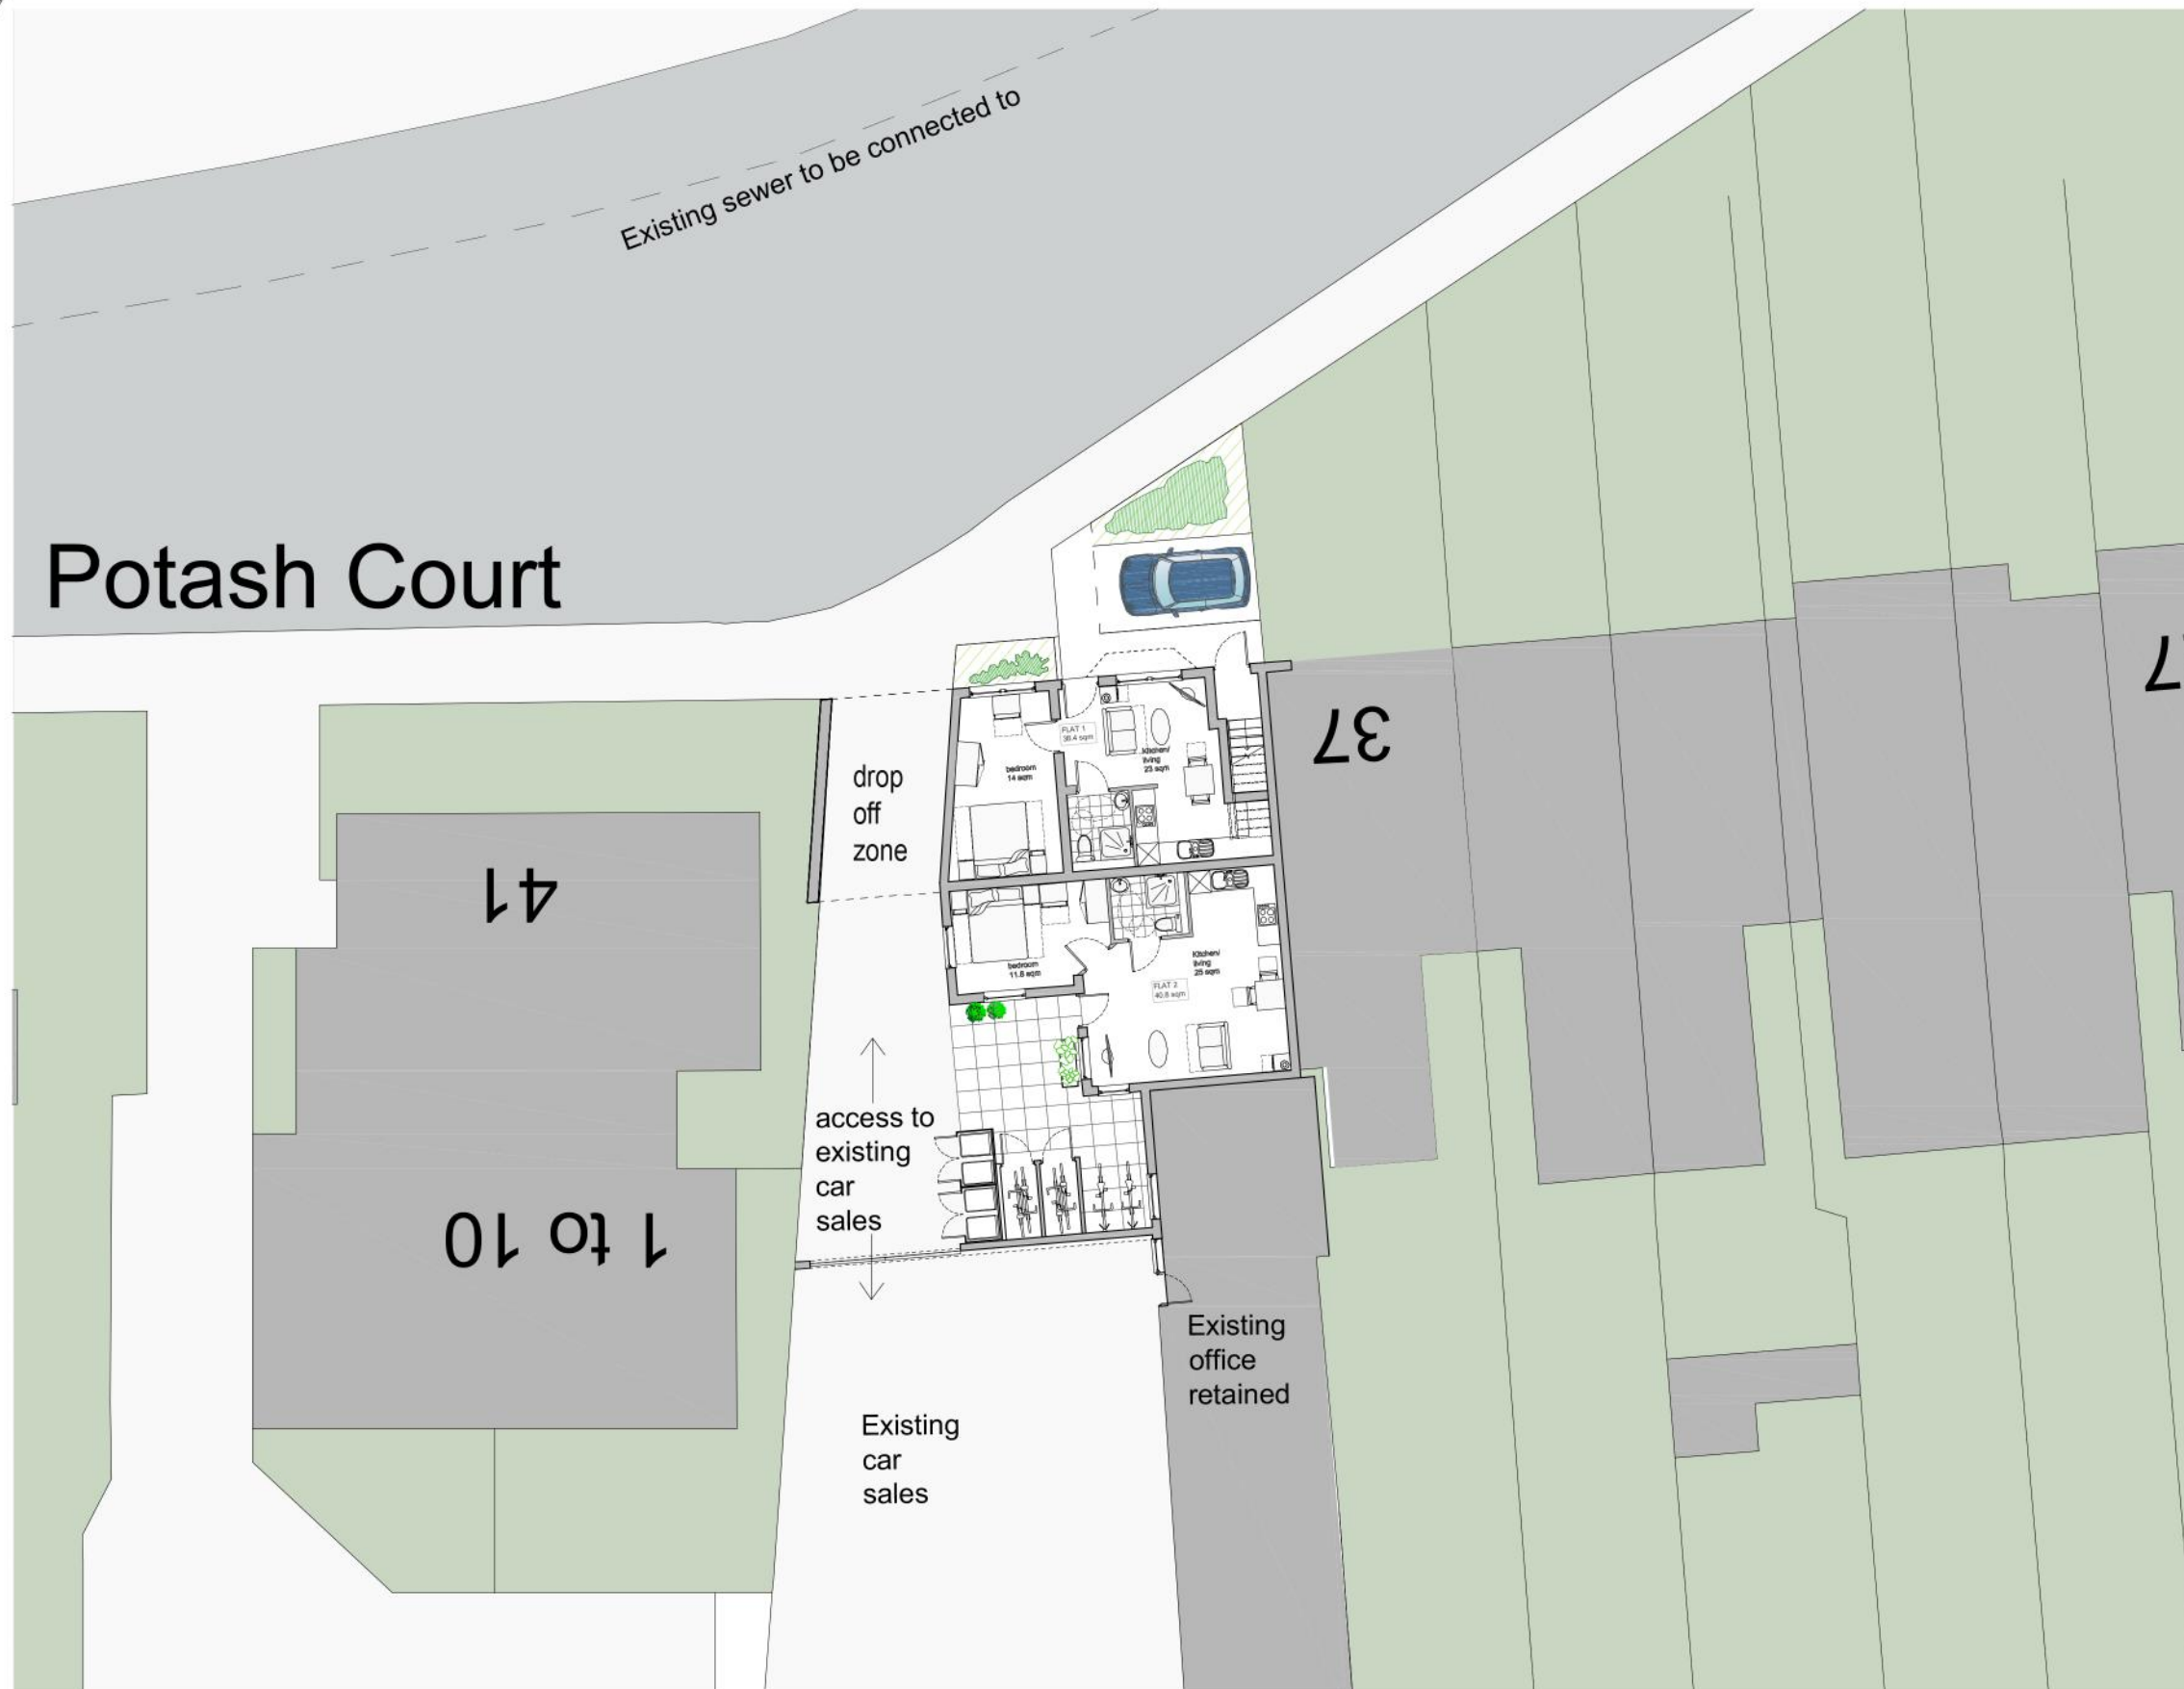

Proposed Site Plan

notes

this drawing is the copyright of the **pdp architecture llp** and must not be reproduced in whole or part or used for the execution of works without their permission.

all dimensions to be checked on site prior to commencement of construction works and the architect notified of any discrepancy.

figured dimensions are to be used in preference to scaled dimensions.

no deviation from this drawing will be permitted without prior consent of the architect.

all drawings are prepared subject to a full measured and structural survey of the buildings and site.

all structural work is subject to the appointment of a structural engineer to confirm and agree the structural proposals.

os promap licence no. 100020449.

health & safety:
exceptional risks involving specific methods of construction or
exceptional maintenance issues:

NO SIGNIFICANT RISK

scale width 50 mm @ a1 + 25 mm @ a3

revision	notes	date	drawn	checked
----------	-------	------	-------	---------

--	--	--	--	--

client

PLANNING



pdp architecture llp

chartered architects town planning
interior design consultants

2 beechworth road havant

2 beechworth road havant
hampshire po9 1ax

tel 023 9248 1100
fax 023 9247 5252

fax 023 9247 5050
email ndp@ndp-architects.co.uk

email pdp@pdp-architects.co.uk

www.pdp-architects.co.uk

project	Proposed Development Jubilee House, Park Way Havant
---------	---

detail	Proposed Site Plan
--------	--------------------

drawn SM		checked MAS	
date July 2015		status Planning	
a1 scale 1:100	a3 scale 1:200	27971-PD153	rev