


Proposed Ground Floor Plan

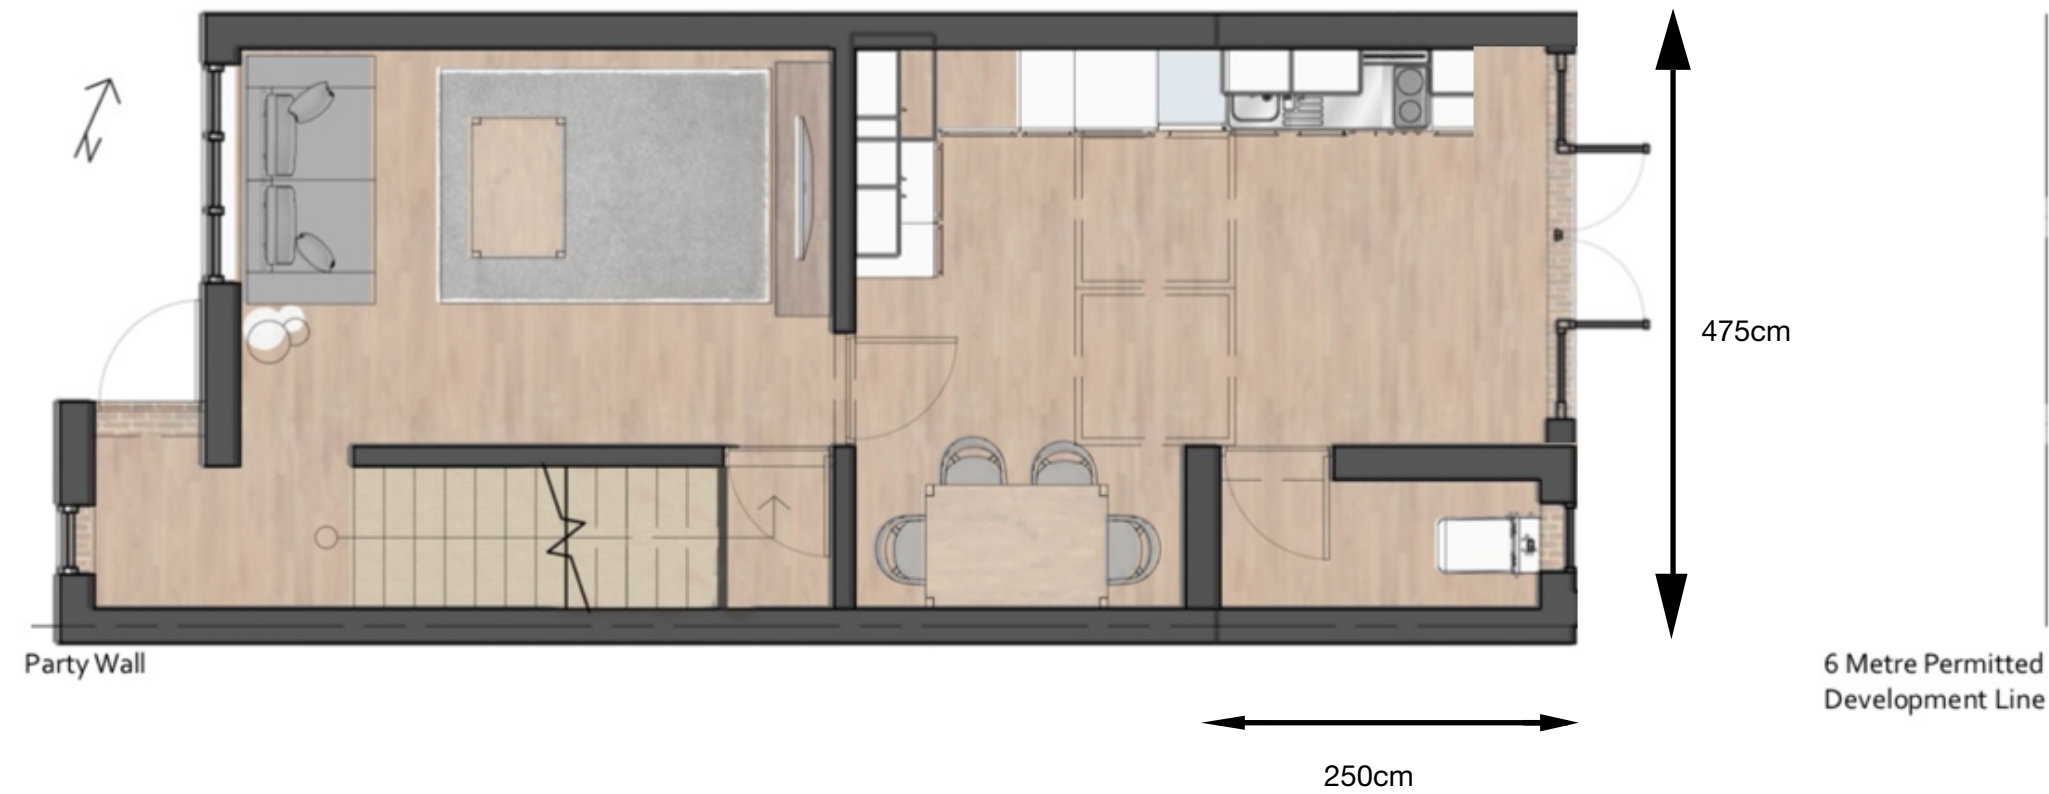

Proposed First Floor Plan



Do not scale. Schematic drawings, all dimensions subject to site survey.

THIS DRAWING IS THE COPYRIGHT
2021 OF PEPPER CONSULTING.

Rev	Date	Notes	By
 ARCHITECTURAL DESIGN CONSULTANTS & PROJECT MANAGEMENT			
Client:	Mr and Mrs Handley.		
Project:	30 Holst Way Waterlooville Hampshire PO7 5SJ Rear Extension		
Title:	Proposed: Ground Floor Plan and First Floor Plan.		
Scale:		Date:	26/02/2021
Drawn By:	FEP	Checked By:	MP
Issue:	Lawful Development Certificate		

