


Proposed Site Plan

PLANNING

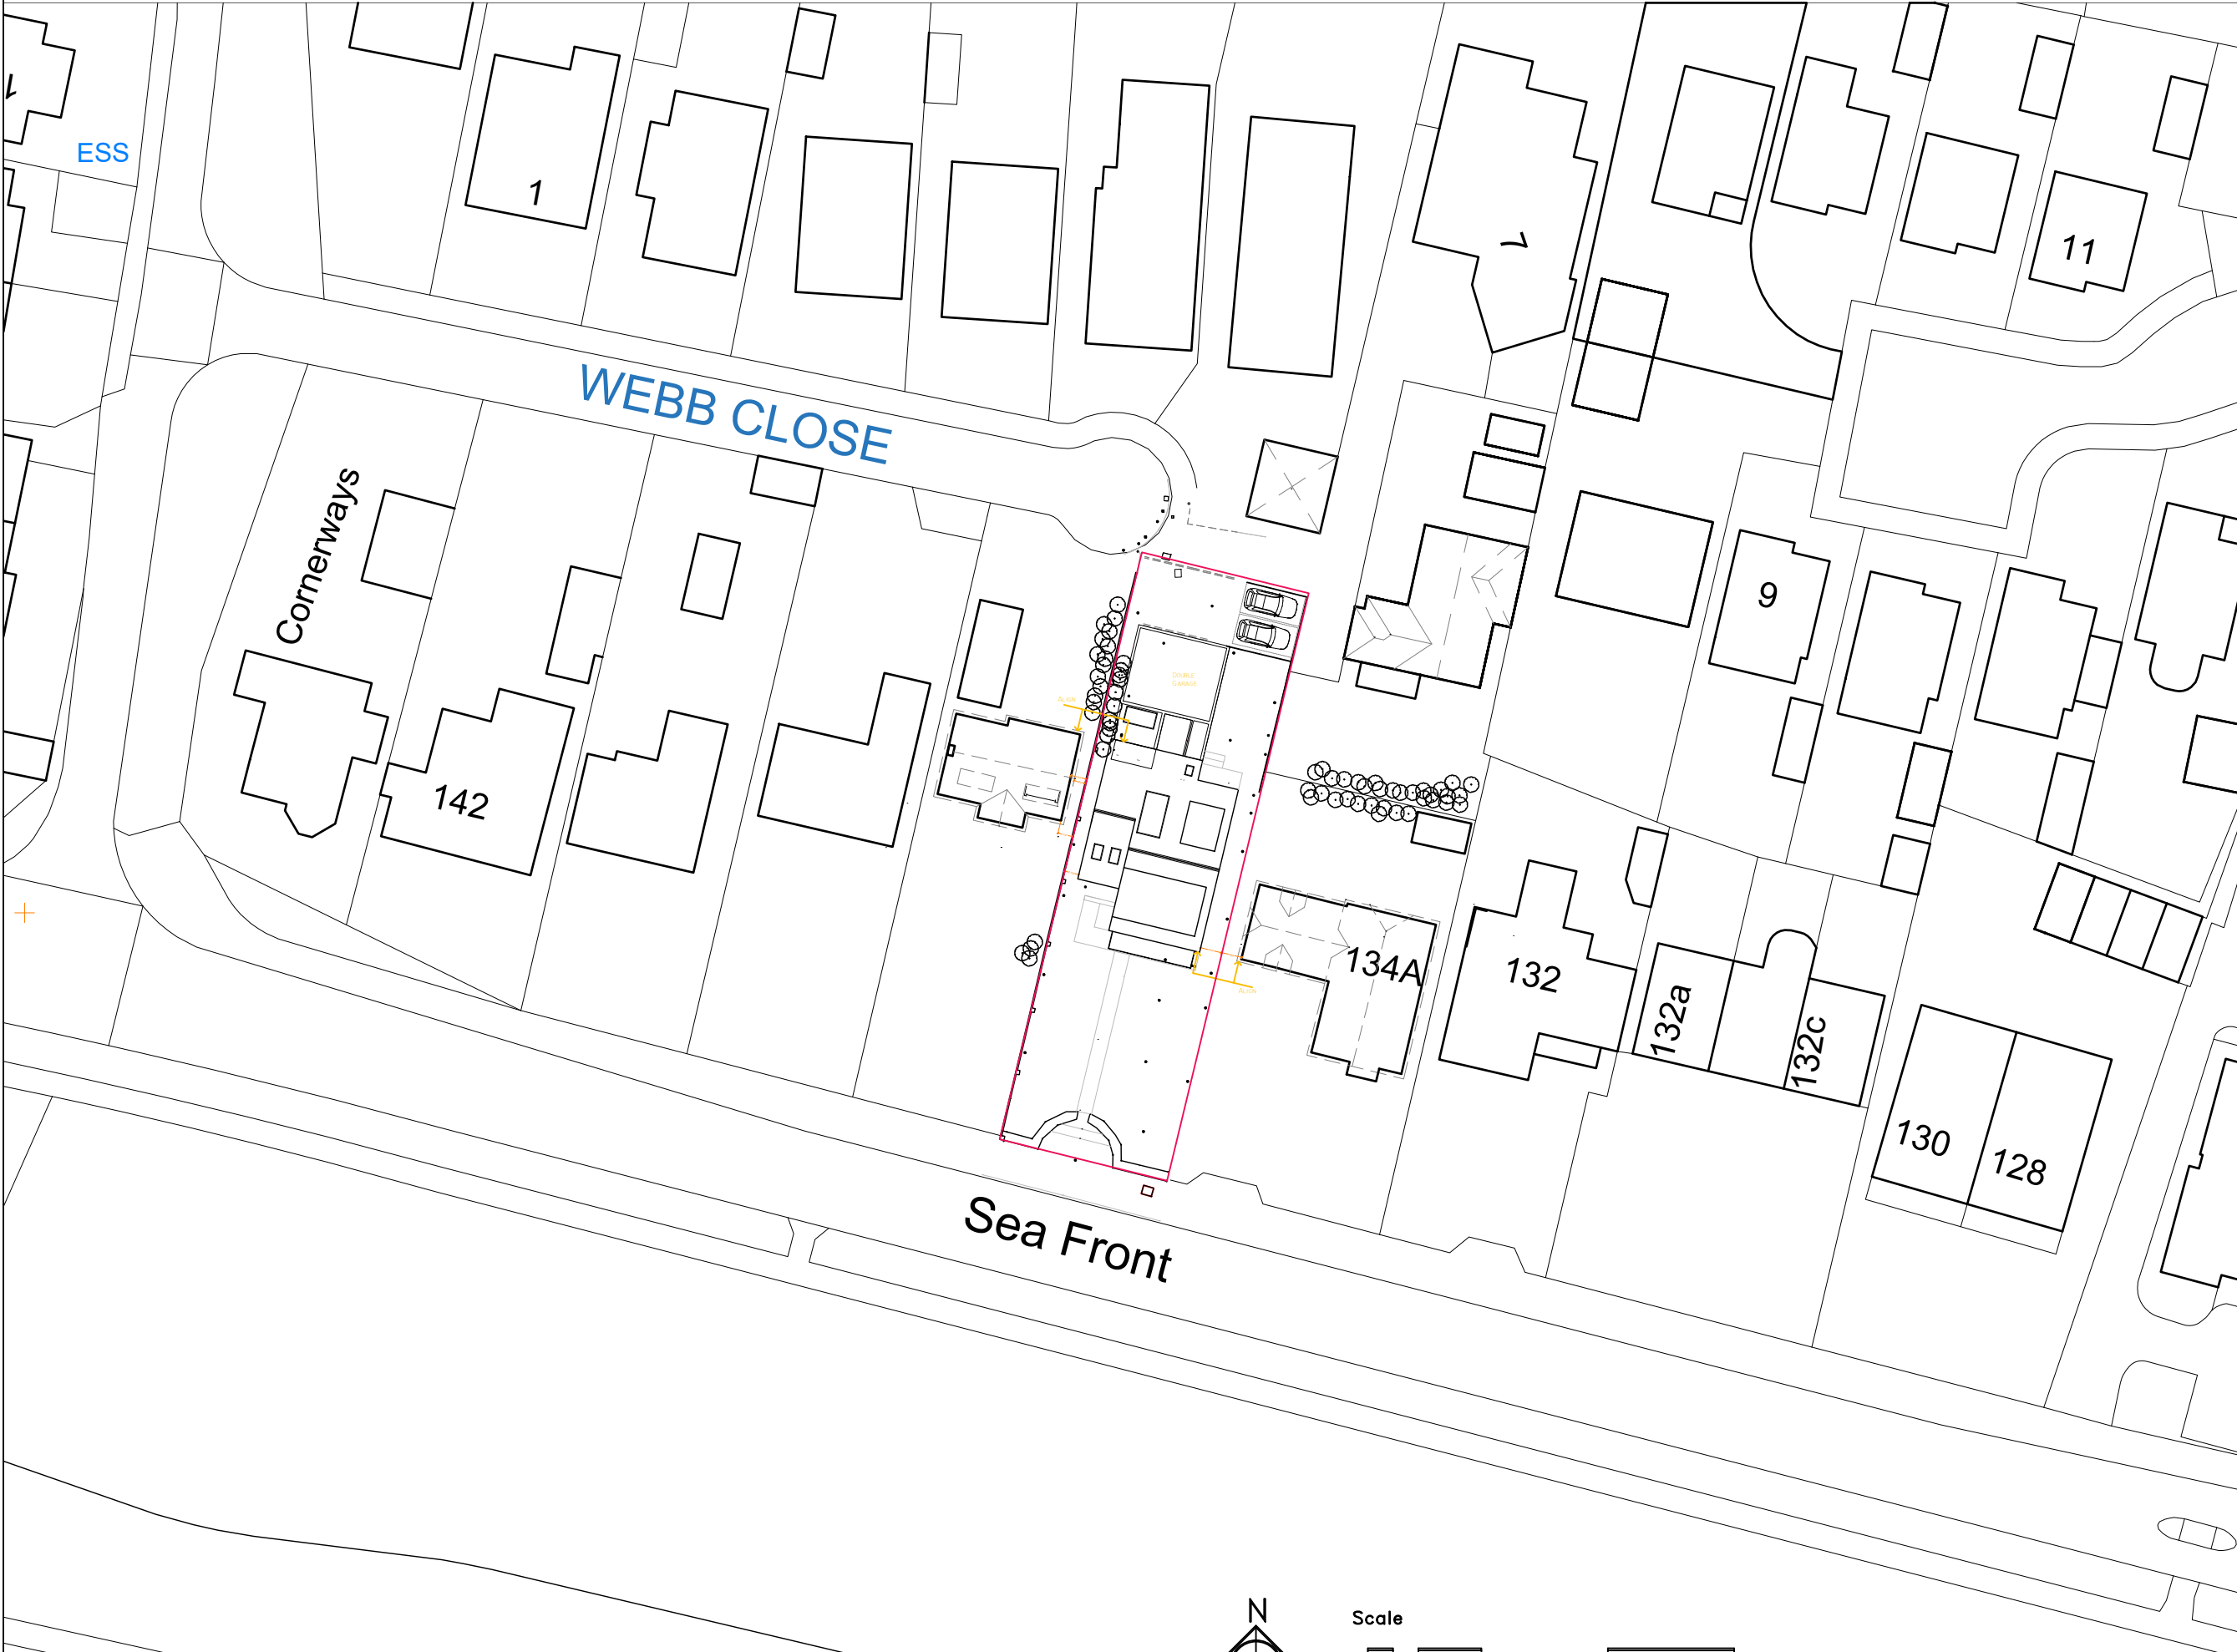

RS
ARCHITECTURE

CLIENT:

PROJECT:
134 Sea Front
TITLE: Proposed Site Plan

DRAWING NUMBER : 110
Scale : 1:500 @ A3

DATE: 11/08/2021
DRAWN BY: AS APPROVED BY: RS
194 Southwood Road, Hayling Island,
Hampshire, PO11 9QL
07887933281
rob@rs-architecture.co.uk
www.rs-architecture.co.uk